
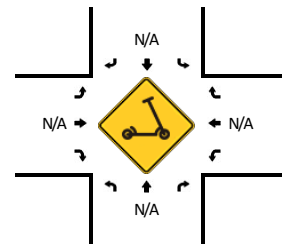
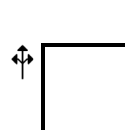
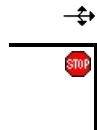
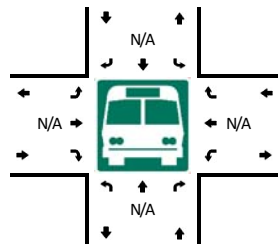
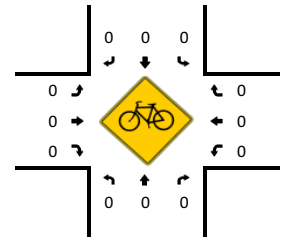
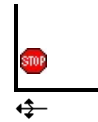
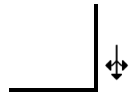
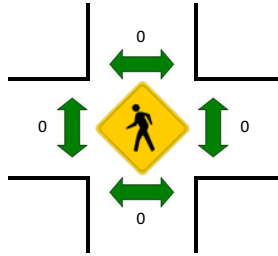
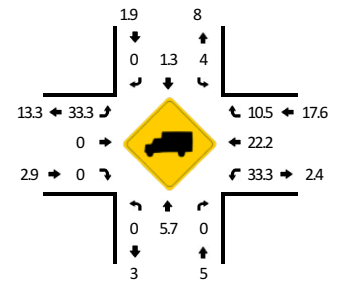


TRAFFIC COUNT DATA

LOCATION: MacArthur Blvd -- Stamford Rd
CITY/STATE: Washtenaw County, MI

QC JOB #: 17396301
DATE: Wed, Jan 7 2026

Peak-Hour: 7:30 AM -- 8:30 AM
 Peak 15-Min: 7:45 AM -- 8:00 AM

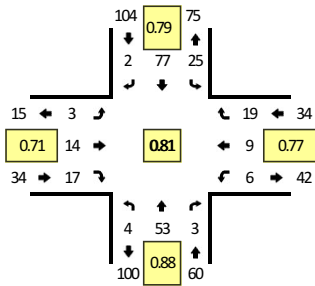

15-Min Count Period Beginning At	MacArthur Blvd (Northbound)				MacArthur Blvd (Southbound)				Stamford Rd (Eastbound)				Stamford Rd (Westbound)				Total	Hourly Totals
	Left	Thru	Right	U	Left	Thru	Right	U	Left	Thru	Right	U	Left	Thru	Right	U		
7:00 AM	0	4	1	0	2	8	2	0	0	3	2	0	3	0	4	0	29	
7:15 AM	1	10	2	0	3	15	1	0	1	2	2	0	2	3	5	0	47	
7:30 AM	0	11	0	0	4	19	0	0	2	5	3	0	1	4	4	0	53	
7:45 AM	2	13	1	0	9	23	1	0	1	3	8	0	3	2	6	0	72	201
8:00 AM	2	12	2	0	5	23	0	0	0	5	1	0	0	1	5	0	56	228
8:15 AM	0	17	0	0	7	12	1	0	0	1	5	0	2	2	4	0	51	232
8:30 AM	1	9	0	0	7	14	0	0	0	2	1	0	2	1	3	0	40	219
8:45 AM	2	17	1	0	4	14	0	0	3	1	2	0	4	0	5	0	53	200
Peak 15-Min Flowrates	Northbound				Southbound				Eastbound				Westbound				Total	
	Left	Thru	Right	U	Left	Thru	Right	U	Left	Thru	Right	U	Left	Thru	Right	U		
All Vehicles	8	52	4	0	36	92	4	0	4	12	32	0	12	8	24	0	288	
Heavy Trucks	0	0	0	0	0	0	0	0	0	0	0	0	4	0	4	0	8	
Buses																		
Pedestrians		0				0				0				0			0	
Bicycles	0	0	0		0	0	0		0	0	0		0	0	0		0	
Scooters																		

Comments:











Report generated on 1/12/2026 5:42 AM

SOURCE: Quality Counts, LLC (<http://www.qualitycounts.net>) 1-877-580-2212

LOCATION: MacArthur Blvd -- Stamford Rd
CITY/STATE: Washtenaw County, MI

QC JOB #: 17396302
DATE: Wed, Jan 7 2026

Peak-Hour: 4:15 PM -- 5:15 PM
Peak 15-Min: 4:15 PM -- 4:30 PM

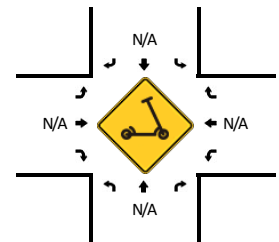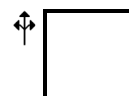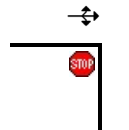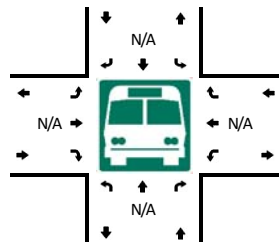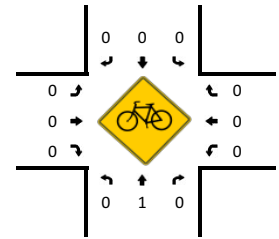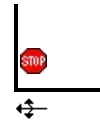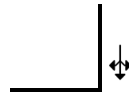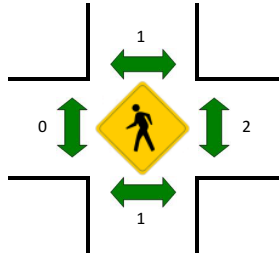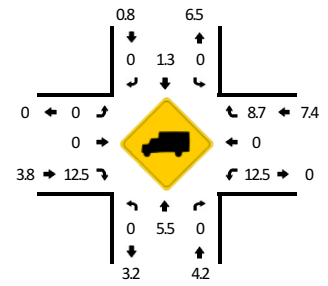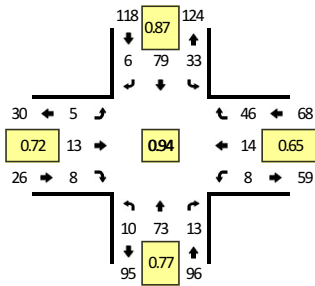

15-Min Count Period Beginning At	MacArthur Blvd (Northbound)				MacArthur Blvd (Southbound)				Stamford Rd (Eastbound)				Stamford Rd (Westbound)				Total	Hourly Totals
	Left	Thru	Right	U	Left	Thru	Right	U	Left	Thru	Right	U	Left	Thru	Right	U		
4:00 PM	2	20	3	0	7	14	1	0	0	3	1	0	4	0	9	0	64	
4:15 PM	5	9	4	0	5	27	2	0	1	3	0	0	3	7	16	0	82	
4:30 PM	1	18	2	0	7	19	2	0	3	2	4	0	4	1	16	0	79	
4:45 PM	3	20	3	0	13	17	1	0	0	4	2	0	1	4	9	0	77	302
5:00 PM	1	26	4	0	8	16	1	0	1	4	2	0	0	2	5	0	70	308
5:15 PM	4	25	2	0	4	12	2	0	1	2	1	0	2	7	8	0	70	296
5:30 PM	1	22	4	0	13	17	1	0	0	3	2	0	2	6	11	0	82	299
5:45 PM	6	17	3	0	6	18	1	0	1	2	2	0	3	1	11	0	71	293
Peak 15-Min Flowrates	Northbound				Southbound				Eastbound				Westbound				Total	
	Left	Thru	Right	U	Left	Thru	Right	U	Left	Thru	Right	U	Left	Thru	Right	U		
All Vehicles	20	36	16	0	20	108	8	0	4	12	0	0	12	28	64	0	328	
Heavy Trucks	0	0	0		0	0	0		0	0	0		0	0	4		4	
Buses																	0	
Pedestrians		0				0				0				0			0	
Bicycles	0	0	0		0	0	0		0	0	0		0	0	0		0	
Scooters																	0	









Comments:

Report generated on 1/12/2026 5:42 AM

SOURCE: Quality Counts, LLC (<http://www.qualitycounts.net>) 1-877-580-2212

LOCATION: N Harris Rd -- MacArthur Blvd**QC JOB #:** 17396303**CITY/STATE:** Ypsilanti, MI**DATE:** Wed, Jan 7 2026

Peak-Hour: 7:30 AM -- 8:30 AM
Peak 15-Min: 8:00 AM -- 8:15 AM

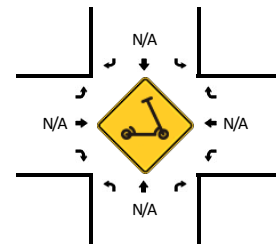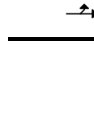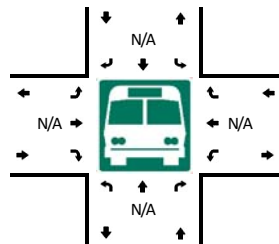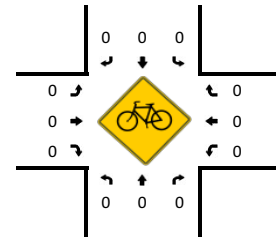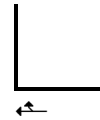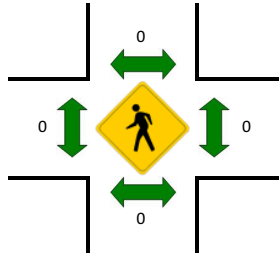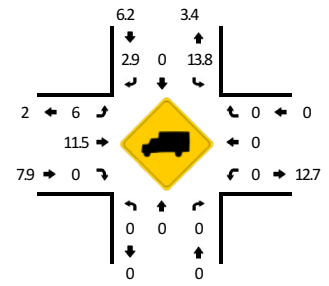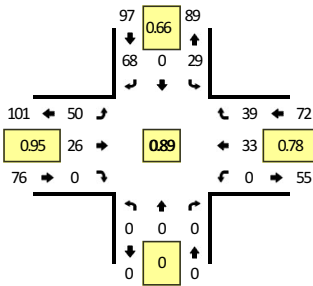

15-Min Count Period Beginning At	N Harris Rd (Northbound)				N Harris Rd (Southbound)				MacArthur Blvd (Eastbound)				MacArthur Blvd (Westbound)				Total	Hourly Totals
	Left	Thru	Right	U	Left	Thru	Right	U	Left	Thru	Right	U	Left	Thru	Right	U		
7:00 AM	0	0	0	0	0	0	5	0	6	3	0	0	0	8	9	0	31	
7:15 AM	0	0	0	0	3	0	11	0	11	4	0	0	0	6	8	0	43	
7:30 AM	0	0	0	0	5	0	12	0	13	7	0	0	0	7	9	0	53	
7:45 AM	0	0	0	0	7	0	20	0	14	4	0	0	0	9	14	0	68	195
8:00 AM	0	0	0	0	14	0	23	0	12	7	0	0	0	7	6	0	69	233
8:15 AM	0	0	0	0	3	0	13	0	11	8	0	0	0	10	10	0	55	245
8:30 AM	0	0	0	0	3	0	16	0	4	7	0	0	0	5	6	0	41	233
8:45 AM	0	0	0	0	1	0	11	0	15	2	0	0	0	4	8	0	41	206
Peak 15-Min Flowrates	Northbound				Southbound				Eastbound				Westbound				Total	
	Left	Thru	Right	U	Left	Thru	Right	U	Left	Thru	Right	U	Left	Thru	Right	U		
All Vehicles	0	0	0	0	56	0	92	0	48	28	0	0	0	28	24	0	276	
Heavy Trucks	0	0	0	0	8	0	0	0	4	4	0	0	0	0	0	0	16	
Buses																		
Pedestrians		0				0				0				0			0	
Bicycles	0	0	0		0	0	0		0	0	0		0	0	0		0	
Scooters																		

Comments:









Report generated on 1/12/2026 5:42 AM

SOURCE: Quality Counts, LLC (<http://www.qualitycounts.net>) 1-877-580-2212

LOCATION: N Harris Rd -- MacArthur Blvd
CITY/STATE: Ypsilanti, MI

QC JOB #: 17396304
DATE: Wed, Jan 7 2026




Peak-Hour: 4:45 PM -- 5:45 PM
Peak 15-Min: 5:30 PM -- 5:45 PM

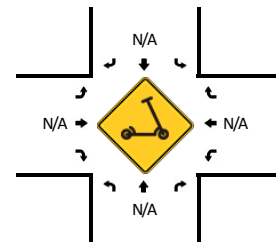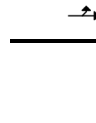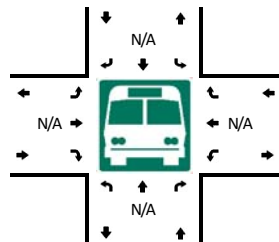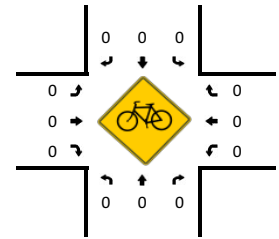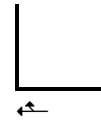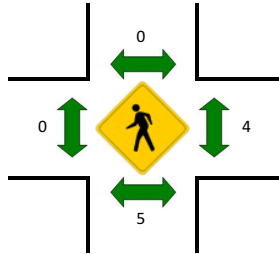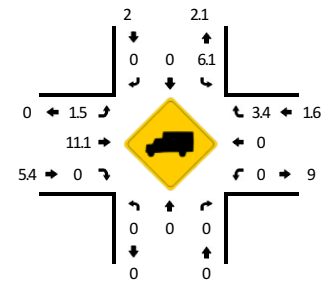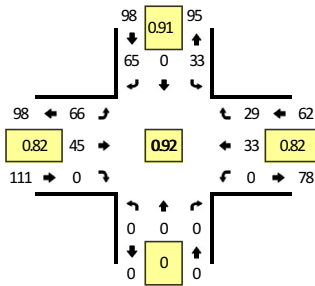

15-Min Count Period Beginning At	N Harris Rd (Northbound)				N Harris Rd (Southbound)				MacArthur Blvd (Eastbound)				MacArthur Blvd (Westbound)				Total	Hourly Totals
	Left	Thru	Right	U	Left	Thru	Right	U	Left	Thru	Right	U	Left	Thru	Right	U		
4:00 PM	0	0	0	0	12	0	11	0	13	12	0	0	0	8	8	0	64	
4:15 PM	0	0	0	0	9	0	17	0	12	8	0	0	0	0	11	3	60	
4:30 PM	0	0	0	0	9	0	17	0	23	8	0	0	0	0	5	3	65	
4:45 PM	0	0	0	0	7	0	20	0	12	11	0	0	0	0	11	8	69	258
5:00 PM	0	0	0	0	7	0	17	0	17	7	0	0	0	0	6	6	60	254
5:15 PM	0	0	0	0	10	0	12	0	19	15	0	0	0	0	6	6	68	262
5:30 PM	0	0	0	0	9	0	16	0	18	12	0	0	0	0	10	9	74	271
5:45 PM	0	0	0	0	3	0	13	0	15	11	0	0	0	0	8	7	57	259
Peak 15-Min Flowrates	Northbound				Southbound				Eastbound				Westbound				Total	
	Left	Thru	Right	U	Left	Thru	Right	U	Left	Thru	Right	U	Left	Thru	Right	U		
All Vehicles	0	0	0	0	36	0	64	0	72	48	0	0	0	40	36	0	296	
Heavy Trucks	0	0	0	0	0	0	0	0	0	4	0	0	0	0	0	0	4	
Buses	0	0	0	0	0	0	0	0	0	0	0	0	0	0	0	0	0	
Pedestrians	0	0	0	0	0	0	0	0	0	0	0	0	0	0	0	0	0	
Bicycles	0	0	0	0	0	0	0	0	0	0	0	0	0	0	0	0	0	
Scoters	0	0	0	0	0	0	0	0	0	0	0	0	0	0	0	0	0	

Comments:

QC JOB #: 17396305
DATE: Wed, Jan 7 2026






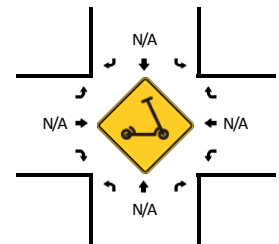
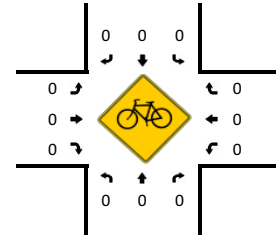
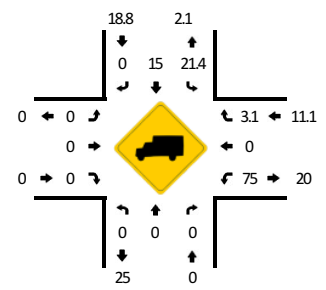


Comments:

LOCATION: Stamford Rd -- Wiard Blvd
CITY/STATE: Washtenaw County, MI

QC JOB #: 17396306
DATE: Wed, Jan 7 2026


Peak-Hour: 4:15 PM -- 5:15 PM
Peak 15-Min: 4:15 PM -- 4:30 PM

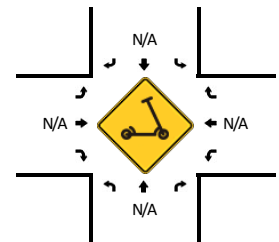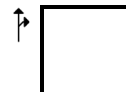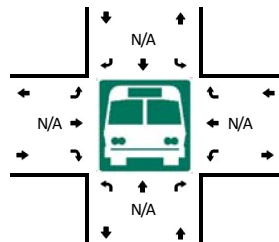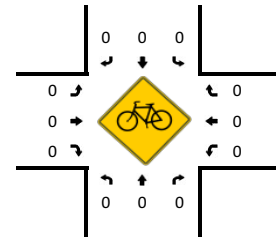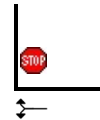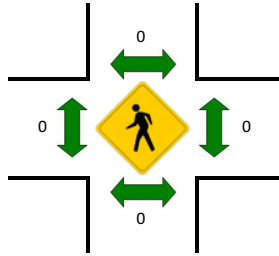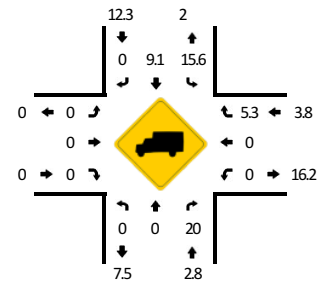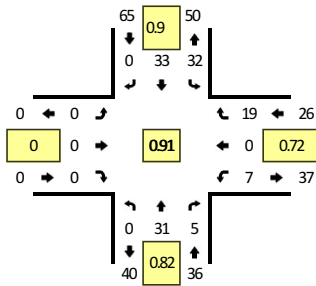

15-Min Count Period Beginning At	Stamford Rd (Northbound)				Stamford Rd (Southbound)				Wiard Blvd (Eastbound)				Wiard Blvd (Westbound)				Total	Hourly Totals
	Left	Thru	Right	U	Left	Thru	Right	U	Left	Thru	Right	U	Left	Thru	Right	U		
4:00 PM	0	5	0	0	8	10	0	0	0	0	0	0	0	0	4	0	27	
4:15 PM	0	10	1	0	9	9	0	0	0	0	0	0	2	0	4	0	35	
4:30 PM	0	9	2	0	7	7	0	0	0	0	0	0	1	0	5	0	31	
4:45 PM	0	3	2	0	7	9	0	0	0	0	0	0	3	0	6	0	30	123
5:00 PM	0	9	0	0	9	8	0	0	0	0	0	0	1	0	4	0	31	127
5:15 PM	0	8	0	0	7	10	0	0	0	0	0	0	0	0	8	0	33	125
5:30 PM	0	6	2	0	7	11	0	0	0	0	0	0	2	0	4	0	32	126
5:45 PM	0	7	0	0	6	5	0	0	0	0	0	0	0	0	7	0	25	121
Peak 15-Min Flowrates	Northbound				Southbound				Eastbound				Westbound				Total	
	Left	Thru	Right	U	Left	Thru	Right	U	Left	Thru	Right	U	Left	Thru	Right	U		
All Vehicles	0	40	4	0	36	36	0	0	0	0	0	0	8	0	16	0	140	
Heavy Trucks	0	0	4		0	0	0		0	0	0		0	0	0		4	
Buses																		
Pedestrians		0				0				0				0			0	
Bicycles	0	0	0		0	0	0		0	0	0		0	0	0		0	
Scooters																		

Comments:

QC JOB #: 17396307
DATE: Wed, Jan 7 2026









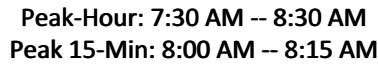


Comments:

LOCATION: Dawn Ave -- Stamford Rd
CITY/STATE: Washtenaw County, MI

QC JOB #: 17396308
DATE: Wed, Jan 7 2026

Peak-Hour: 4:15 PM -- 5:15 PM
Peak 15-Min: 4:15 PM -- 4:30 PM

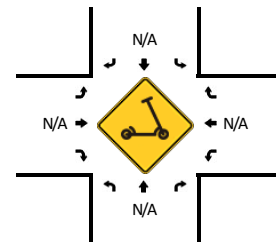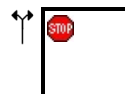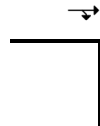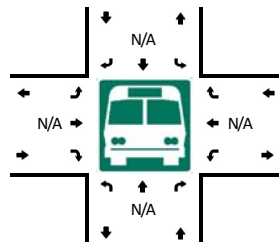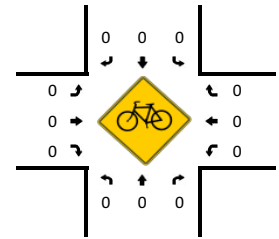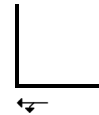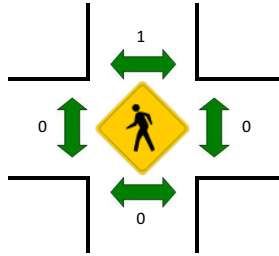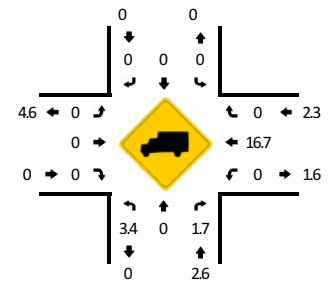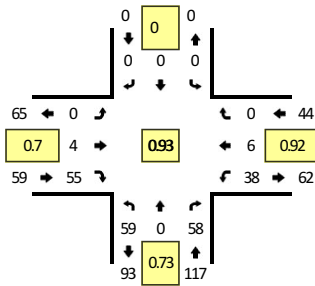

15-Min Count Period Beginning At	Dawn Ave (Northbound)				Dawn Ave (Southbound)				Stamford Rd (Eastbound)				Stamford Rd (Westbound)				Total	Hourly Totals
	Left	Thru	Right	U	Left	Thru	Right	U	Left	Thru	Right	U	Left	Thru	Right	U		
4:00 PM	12	0	8	0	0	0	0	0	0	0	11	0	9	1	0	0	41	
4:15 PM	24	0	16	0	0	0	0	0	0	0	9	0	7	3	0	0	59	
4:30 PM	13	0	14	0	0	0	0	0	0	2	9	0	11	1	0	0	50	
4:45 PM	13	0	12	0	0	0	0	0	0	1	20	0	9	2	0	0	57	207
5:00 PM	9	0	16	0	0	0	0	0	0	1	17	0	11	0	0	0	54	220
5:15 PM	16	0	8	0	0	0	0	0	0	0	7	0	13	1	0	0	45	206
5:30 PM	17	0	13	0	0	0	0	0	0	1	10	0	9	1	0	0	51	207
5:45 PM	9	0	10	0	0	0	0	0	0	0	5	0	7	2	0	0	33	183
Peak 15-Min Flowrates	Northbound				Southbound				Eastbound				Westbound				Total	
	Left	Thru	Right	U	Left	Thru	Right	U	Left	Thru	Right	U	Left	Thru	Right	U		
All Vehicles	96	0	64	0	0	0	0	0	0	0	36	0	28	12	0	0	236	
Heavy Trucks	4	0	4		0	0	0		0	0	0		0	0	0		8	
Buses																	0	
Pedestrians		0				0				0				0			0	
Bicycles	0	0	0		0	0	0		0	0	0		0	0	0		0	
Scooters																	0	

Comments:

EXISTING (2026) CAPACITY REPORTS

HCM 7th TWSC
1: MacArthur Boulevard & Stamford Road

Existing (2026) Traffic Volumes
AM Peak Hour

Intersection												
Int Delay, s/veh	4.1											
Movement	EBL	EBT	EBR	WBL	WBT	WBR	NBL	NBT	NBR	SBL	SBT	SBR
Lane Configurations		↕			↕			↕			↕	
Traffic Vol, veh/h	3	14	17	6	9	19	4	53	3	25	77	2
Future Vol, veh/h	3	14	17	6	9	19	4	53	3	25	77	2
Conflicting Peds, #/hr	0	0	0	0	0	0	0	0	0	0	0	0
Sign Control	Stop	Stop	Stop	Stop	Stop	Stop	Free	Free	Free	Free	Free	Free
RT Channelized	-	-	None	-	-	None	-	-	None	-	-	None
Storage Length	-	-	-	-	-	-	-	-	-	-	-	-
Veh in Median Storage, #	-	0	-	-	0	-	-	0	-	-	0	-
Grade, %	-	0	-	-	0	-	-	0	-	-	0	-
Peak Hour Factor	71	71	71	77	77	77	88	88	88	79	79	79
Heavy Vehicles, %	3	3	3	18	18	18	5	5	5	2	2	2
Mvmt Flow	4	20	24	8	12	25	5	60	3	32	97	3

Major/Minor	Minor2		Minor1		Major1		Major2					
Conflicting Flow All	237	235	99	242	234	62	100	0	0	64	0	0
Stage 1	162	162	-	71	71	-	-	-	-	-	-	-
Stage 2	75	73	-	171	163	-	-	-	-	-	-	-
Critical Hdwy	7.13	6.53	6.23	7.28	6.68	6.38	4.15	-	-	4.12	-	-
Critical Hdwy Stg 1	6.13	5.53	-	6.28	5.68	-	-	-	-	-	-	-
Critical Hdwy Stg 2	6.13	5.53	-	6.28	5.68	-	-	-	-	-	-	-
Follow-up Hdwy	3.527	4.027	3.327	3.662	4.162	3.462	2.245	-	-	2.218	-	-
Pot Cap-1 Maneuver	715	664	954	680	639	960	1474	-	-	1539	-	-
Stage 1	838	762	-	900	805	-	-	-	-	-	-	-
Stage 2	932	832	-	795	734	-	-	-	-	-	-	-
Platoon blocked, %								-	-		-	-
Mov Cap-1 Maneuver	667	647	954	627	623	960	1474	-	-	1539	-	-
Mov Cap-2 Maneuver	667	647	-	627	623	-	-	-	-	-	-	-
Stage 1	819	745	-	897	803	-	-	-	-	-	-	-
Stage 2	892	830	-	738	718	-	-	-	-	-	-	-

Approach	EB		WB		NB		SB	
HCM Ctrl Dly, s/v	9.96		9.92		0.5		1.78	
HCM LOS	A		A					

Minor Lane/Major Mvmt	NBL	NBT	NBR	EBLn1WBLn1	SBL	SBT	SBR
Capacity (veh/h)	119	-	-	774	776	431	-
HCM Lane V/C Ratio	0.003	-	-	0.062	0.057	0.021	-
HCM Ctrl Dly (s/v)	7.4	0	-	10	9.9	7.4	0
HCM Lane LOS	A	A	-	A	A	A	-
HCM 95th %tile Q(veh)	0	-	-	0.2	0.2	0.1	-

HCM 7th TWSC
2: MacArthur Boulevard & N. Harris Road

Existing (2026) Traffic Volumes
AM Peak Hour

Intersection						
Int Delay, s/veh	5.7					
Movement	EBL	EBT	WBT	WBR	SBL	SBR
Lane Configurations						
Traffic Vol, veh/h	50	26	33	39	29	68
Future Vol, veh/h	50	26	33	39	29	68
Conflicting Peds, #/hr	0	0	0	0	0	0
Sign Control	Free	Free	Free	Free	Stop	Stop
RT Channelized	-	None	-	None	-	None
Storage Length	-	-	-	-	0	-
Veh in Median Storage, #	-	0	0	-	0	-
Grade, %	-	0	0	-	0	-
Peak Hour Factor	95	95	78	78	66	66
Heavy Vehicles, %	8	8	0	0	6	6
Mvmt Flow	53	27	42	50	44	103
Major/Minor	Major1	Major2		Minor2		
Conflicting Flow All	92	0	-	0	200	67
Stage 1	-	-	-	-	67	-
Stage 2	-	-	-	-	133	-
Critical Hdwy	4.18	-	-	-	6.46	6.26
Critical Hdwy Stg 1	-	-	-	-	5.46	-
Critical Hdwy Stg 2	-	-	-	-	5.46	-
Follow-up Hdwy	2.272	-	-	-	3.554	3.354
Pot Cap-1 Maneuver	1465	-	-	-	780	985
Stage 1	-	-	-	-	945	-
Stage 2	-	-	-	-	884	-
Platoon blocked, %		-	-	-		
Mov Cap-1 Maneuver	1465	-	-	-	751	985
Mov Cap-2 Maneuver	-	-	-	-	751	-
Stage 1	-	-	-	-	911	-
Stage 2	-	-	-	-	884	-
Approach	EB	WB		SB		
HCM Ctrl Dly, s/v	4.97	0		9.77		
HCM LOS				A		
Minor Lane/Major Mvmt	EBL	EBT	WBT	WBR	SBLn1	
Capacity (veh/h)	1184	-	-	-	901	
HCM Lane V/C Ratio	0.036	-	-	-	0.163	
HCM Ctrl Dly (s/v)	7.5	0	-	-	9.8	
HCM Lane LOS	A	A	-	-	A	
HCM 95th %tile Q(veh)	0.1	-	-	-	0.6	

HCM 7th TWSC
3: Stamford Road/MacArthur Boulevard & Wiard Boulevard

Existing (2026) Traffic Volumes
AM Peak Hour

Intersection						
Int Delay, s/veh	4.9					
Movement	WBL	WBR	NBT	NBR	SBL	SBT
Lane Configurations	W		T			A
Traffic Vol, veh/h	4	32	16	2	28	20
Future Vol, veh/h	4	32	16	2	28	20
Conflicting Peds, #/hr	0	0	0	0	0	0
Sign Control	Stop	Stop	Free	Free	Free	Free
RT Channelized	-	None	-	None	-	None
Storage Length	0	-	-	-	-	-
Veh in Median Storage, #	0	-	0	-	-	0
Grade, %	0	-	0	-	-	0
Peak Hour Factor	75	75	60	60	71	71
Heavy Vehicles, %	11	11	0	0	19	19
Mvmt Flow	5	43	27	3	39	28
Major/Minor	Minor1	Major1		Major2		
Conflicting Flow All	135	28	0	0	30	0
Stage 1	28	-	-	-	-	-
Stage 2	107	-	-	-	-	-
Critical Hdwy	6.51	6.31	-	-	4.29	-
Critical Hdwy Stg 1	5.51	-	-	-	-	-
Critical Hdwy Stg 2	5.51	-	-	-	-	-
Follow-up Hdwy	3.599	3.399	-	-	2.371	-
Pot Cap-1 Maneuver	837	1021	-	-	1480	-
Stage 1	971	-	-	-	-	-
Stage 2	895	-	-	-	-	-
Platoon blocked, %			-	-		-
Mov Cap-1 Maneuver	815	1021	-	-	1480	-
Mov Cap-2 Maneuver	815	-	-	-	-	-
Stage 1	971	-	-	-	-	-
Stage 2	871	-	-	-	-	-
Approach	WB	NB		SB		
HCM Ctrl Dly, s/v	8.81	0		4.37		
HCM LOS	A					
Minor Lane/Major Mvmt	NBT	NBRWBLn1		SBL	SBT	
Capacity (veh/h)	-	993		1050	-	
HCM Lane V/C Ratio	-	0.048		0.027	-	
HCM Ctrl Dly (s/v)	-	8.8		7.5	0	
HCM Lane LOS	-	A		A	A	
HCM 95th %tile Q(veh)	-	0.2		0.1	-	

HCM 7th TWSC
4: Dawn Avenue & Stamford Road

Existing (2026) Traffic Volumes
AM Peak Hour

Intersection						
Int Delay, s/veh	4.7					
Movement	EBT	EBR	WBL	WBT	NBL	NBR
Lane Configurations						
Traffic Vol, veh/h	3	40	32	3	24	20
Future Vol, veh/h	3	40	32	3	24	20
Conflicting Peds, #/hr	0	0	0	0	0	0
Sign Control	Free	Free	Free	Free	Stop	Stop
RT Channelized	-	None	-	None	-	None
Storage Length	-	-	-	-	0	-
Veh in Median Storage, #	0	-	-	0	0	-
Grade, %	0	-	-	0	0	-
Peak Hour Factor	67	67	88	88	92	92
Heavy Vehicles, %	0	0	20	20	5	5
Mvmt Flow	4	60	36	3	26	22
Major/Minor	Major1	Major2		Minor1		
Conflicting Flow All	0	0	64	0	110	34
Stage 1	-	-	-	-	34	-
Stage 2	-	-	-	-	76	-
Critical Hdwy	-	-	4.3	-	6.45	6.25
Critical Hdwy Stg 1	-	-	-	-	5.45	-
Critical Hdwy Stg 2	-	-	-	-	5.45	-
Follow-up Hdwy	-	-	2.38	-	3.545	3.345
Pot Cap-1 Maneuver	-	-	1431	-	879	1030
Stage 1	-	-	-	-	980	-
Stage 2	-	-	-	-	939	-
Platoon blocked, %	-	-	-	-	-	-
Mov Cap-1 Maneuver	-	-	1431	-	857	1030
Mov Cap-2 Maneuver	-	-	-	-	857	-
Stage 1	-	-	-	-	980	-
Stage 2	-	-	-	-	915	-
Approach	EB	WB		NB		
HCM Ctrl Dly, s/v	0	6.93		9.09		
HCM LOS				A		
Minor Lane/Major Mvmt	NBLn1	EBT	EBR	WBL	WBT	
Capacity (veh/h)	928	-	-	1428	-	
HCM Lane V/C Ratio	0.052	-	-	0.025	-	
HCM Ctrl Dly (s/v)	9.1	-	-	7.6	0	
HCM Lane LOS	A	-	-	A	A	
HCM 95th %tile Q(veh)	0.2	-	-	0.1	-	

Intersection: 1: MacArthur Boulevard & Stamford Road

Movement	EB	WB	NB	SB
Directions Served	LTR	LTR	LTR	LTR
Maximum Queue (ft)	50	63	12	29
Average Queue (ft)	22	26	0	2
95th Queue (ft)	47	62	6	14
Link Distance (ft)	554	1077	898	632
Upstream Blk Time (%)				
Queuing Penalty (veh)				
Storage Bay Dist (ft)				
Storage Blk Time (%)				
Queuing Penalty (veh)				

Intersection: 2: MacArthur Boulevard & N. Harris Road

Movement	EB	SB
Directions Served	LT	LR
Maximum Queue (ft)	47	74
Average Queue (ft)	5	37
95th Queue (ft)	27	64
Link Distance (ft)	563	595
Upstream Blk Time (%)		
Queuing Penalty (veh)		
Storage Bay Dist (ft)		
Storage Blk Time (%)		
Queuing Penalty (veh)		

Intersection: 3: Stamford Road/MacArthur Boulevard & Wiard Boulevard

Movement	WB
Directions Served	LR
Maximum Queue (ft)	60
Average Queue (ft)	22
95th Queue (ft)	49
Link Distance (ft)	383
Upstream Blk Time (%)	
Queuing Penalty (veh)	
Storage Bay Dist (ft)	
Storage Blk Time (%)	
Queuing Penalty (veh)	

Intersection: 4: Dawn Avenue & Stamford Road

Movement	EB	WB	NB
Directions Served	TR	LT	LR
Maximum Queue (ft)	4	35	56
Average Queue (ft)	0	2	21
95th Queue (ft)	3	15	44
Link Distance (ft)	1283	1144	829
Upstream Blk Time (%)			
Queuing Penalty (veh)			
Storage Bay Dist (ft)			
Storage Blk Time (%)			
Queuing Penalty (veh)			

Zone Summary

Zone wide Queuing Penalty: 0

HCM 7th TWSC
1: MacArthur Boulevard & Stamford Road

Existing (2026) Traffic Volumes
PM Peak Hour

Intersection												
Int Delay, s/veh	4.6											
Movement	EBL	EBT	EBR	WBL	WBT	WBR	NBL	NBT	NBR	SBL	SBT	SBR
Lane Configurations		↔			↔			↔			↔	
Traffic Vol, veh/h	5	13	8	8	14	46	10	73	13	33	79	6
Future Vol, veh/h	5	13	8	8	14	46	10	73	13	33	79	6
Conflicting Peds, #/hr	0	0	0	0	0	0	0	0	0	0	0	0
Sign Control	Stop	Stop	Stop	Stop	Stop	Stop	Free	Free	Free	Free	Free	Free
RT Channelized	-	-	None	-	-	None	-	-	None	-	-	None
Storage Length	-	-	-	-	-	-	-	-	-	-	-	-
Veh in Median Storage, #	-	0	-	-	0	-	-	0	-	-	0	-
Grade, %	-	0	-	-	0	-	-	0	-	-	0	-
Peak Hour Factor	72	72	72	65	65	65	77	77	77	87	87	87
Heavy Vehicles, %	4	4	4	7	7	7	4	4	4	1	1	1
Mvmt Flow	7	18	11	12	22	71	13	95	17	38	91	7

Major/Minor	Minor2		Minor1		Major1		Major2					
Conflicting Flow All	302	308	94	305	303	103	98	0	0	112	0	0
Stage 1	170	170	-	129	129	-	-	-	-	-	-	-
Stage 2	132	138	-	176	174	-	-	-	-	-	-	-
Critical Hdwy	7.14	6.54	6.24	7.17	6.57	6.27	4.14	-	-	4.11	-	-
Critical Hdwy Stg 1	6.14	5.54	-	6.17	5.57	-	-	-	-	-	-	-
Critical Hdwy Stg 2	6.14	5.54	-	6.17	5.57	-	-	-	-	-	-	-
Follow-up Hdwy	3.536	4.036	3.336	3.563	4.063	3.363	2.236	-	-	2.209	-	-
Pot Cap-1 Maneuver	647	603	957	638	602	938	1483	-	-	1484	-	-
Stage 1	827	754	-	863	780	-	-	-	-	-	-	-
Stage 2	867	779	-	815	746	-	-	-	-	-	-	-
Platoon blocked, %								-	-	-	-	-
Mov Cap-1 Maneuver	556	581	957	589	580	938	1483	-	-	1484	-	-
Mov Cap-2 Maneuver	556	581	-	589	580	-	-	-	-	-	-	-
Stage 1	805	734	-	854	772	-	-	-	-	-	-	-
Stage 2	772	772	-	764	726	-	-	-	-	-	-	-

Approach	EB		WB		NB		SB	
HCM Ctrl Dly, s/v	10.82		10.3		0.78		2.09	
HCM LOS	B		B					

Minor Lane/Major Mvmt	NBL	NBT	NBR	EBLn1WBLn1	SBL	SBT	SBR
Capacity (veh/h)	182	-	-	654	784	496	-
HCM Lane V/C Ratio	0.009	-	-	0.055	0.133	0.026	-
HCM Ctrl Dly (s/v)	7.4	0	-	10.8	10.3	7.5	0
HCM Lane LOS	A	A	-	B	B	A	A
HCM 95th %tile Q(veh)	0	-	-	0.2	0.5	0.1	-

HCM 7th TWSC
2: MacArthur Boulevard & N. Harris Road

Existing (2026) Traffic Volumes
PM Peak Hour

Intersection						
Int Delay, s/veh	5.2					
Movement	EBL	EBT	WBT	WBR	SBL	SBR
Lane Configurations						
Traffic Vol, veh/h	66	45	33	29	33	65
Future Vol, veh/h	66	45	33	29	33	65
Conflicting Peds, #/hr	0	0	0	0	0	0
Sign Control	Free	Free	Free	Free	Stop	Stop
RT Channelized	-	None	-	None	-	None
Storage Length	-	-	-	-	0	-
Veh in Median Storage, #	-	0	0	-	0	-
Grade, %	-	0	0	-	0	-
Peak Hour Factor	82	82	82	82	91	91
Heavy Vehicles, %	5	5	2	2	2	2
Mvmt Flow	80	55	40	35	36	71
Major/Minor	Major1	Major2		Minor2		
Conflicting Flow All	76	0	-	0	274	58
Stage 1	-	-	-	-	58	-
Stage 2	-	-	-	-	216	-
Critical Hdwy	4.15	-	-	-	6.42	6.22
Critical Hdwy Stg 1	-	-	-	-	5.42	-
Critical Hdwy Stg 2	-	-	-	-	5.42	-
Follow-up Hdwy	2.245	-	-	-	3.518	3.318
Pot Cap-1 Maneuver	1505	-	-	-	716	1008
Stage 1	-	-	-	-	965	-
Stage 2	-	-	-	-	820	-
Platoon blocked, %		-	-	-		
Mov Cap-1 Maneuver	1505	-	-	-	676	1008
Mov Cap-2 Maneuver	-	-	-	-	676	-
Stage 1	-	-	-	-	911	-
Stage 2	-	-	-	-	820	-
Approach	EB	WB		SB		
HCM Ctrl Dly, s/v	4.48	0		9.75		
HCM LOS				A		
Minor Lane/Major Mvmt	EBL	EBT	WBT	WBR	SBLn1	
Capacity (veh/h)	1070	-	-	-	865	
HCM Lane V/C Ratio	0.053	-	-	-	0.124	
HCM Ctrl Dly (s/v)	7.5	0	-	-	9.8	
HCM Lane LOS	A	A	-	-	A	
HCM 95th %tile Q(veh)	0.2	-	-	-	0.4	

HCM 7th TWSC
3: Stamford Road/MacArthur Boulevard & Wiard Boulevard

Existing (2026) Traffic Volumes
PM Peak Hour

Intersection						
Int Delay, s/veh	3.9					
Movement	WBL	WBR	NBT	NBR	SBL	SBT
Lane Configurations	W		T			A
Traffic Vol, veh/h	7	19	31	5	32	33
Future Vol, veh/h	7	19	31	5	32	33
Conflicting Peds, #/hr	0	0	0	0	0	0
Sign Control	Stop	Stop	Free	Free	Free	Free
RT Channelized	-	None	-	None	-	None
Storage Length	0	-	-	-	-	-
Veh in Median Storage, #	0	-	0	-	-	0
Grade, %	0	-	0	-	-	0
Peak Hour Factor	72	72	82	82	90	90
Heavy Vehicles, %	4	4	3	3	12	12
Mvmt Flow	10	26	38	6	36	37
Major/Minor	Minor1	Major1	Major2			
Conflicting Flow All	149	41	0	0	44	0
Stage 1	41	-	-	-	-	-
Stage 2	108	-	-	-	-	-
Critical Hdwy	6.44	6.24	-	-	4.22	-
Critical Hdwy Stg 1	5.44	-	-	-	-	-
Critical Hdwy Stg 2	5.44	-	-	-	-	-
Follow-up Hdwy	3.536	3.336	-	-	2.308	-
Pot Cap-1 Maneuver	839	1025	-	-	1502	-
Stage 1	976	-	-	-	-	-
Stage 2	912	-	-	-	-	-
Platoon blocked, %			-	-		-
Mov Cap-1 Maneuver	818	1025	-	-	1502	-
Mov Cap-2 Maneuver	818	-	-	-	-	-
Stage 1	976	-	-	-	-	-
Stage 2	890	-	-	-	-	-
Approach	WB	NB	SB			
HCM Ctrl Dly, s/v	8.9	0	3.67			
HCM LOS	A					
Minor Lane/Major Mvmt	NBT	NBRWBLn1	SBL	SBT		
Capacity (veh/h)	-	-	959	886	-	
HCM Lane V/C Ratio	-	-	0.038	0.024	-	
HCM Ctrl Dly (s/v)	-	-	8.9	7.5	0	
HCM Lane LOS	-	-	A	A	A	
HCM 95th %tile Q(veh)	-	-	0.1	0.1	-	

HCM 7th TWSC
4: Dawn Avenue & Stamford Road

Existing (2026) Traffic Volumes
PM Peak Hour

Intersection						
Int Delay, s/veh	6.4					
Movement	EBT	EBR	WBL	WBT	NBL	NBR
Lane Configurations						
Traffic Vol, veh/h	4	55	38	6	59	58
Future Vol, veh/h	4	55	38	6	59	58
Conflicting Peds, #/hr	0	0	0	0	0	0
Sign Control	Free	Free	Free	Free	Stop	Stop
RT Channelized	-	None	-	None	-	None
Storage Length	-	-	-	-	0	-
Veh in Median Storage, #	0	-	-	0	0	-
Grade, %	0	-	-	0	0	-
Peak Hour Factor	70	70	92	92	73	73
Heavy Vehicles, %	0	0	2	2	3	3
Mvmt Flow	6	79	41	7	81	79
Major/Minor	Major1		Major2		Minor1	
Conflicting Flow All	0	0	84	0	134	45
Stage 1	-	-	-	-	45	-
Stage 2	-	-	-	-	89	-
Critical Hdwy	-	-	4.12	-	6.43	6.23
Critical Hdwy Stg 1	-	-	-	-	5.43	-
Critical Hdwy Stg 2	-	-	-	-	5.43	-
Follow-up Hdwy	-	-	2.218	-	3.527	3.327
Pot Cap-1 Maneuver	-	-	1512	-	857	1022
Stage 1	-	-	-	-	975	-
Stage 2	-	-	-	-	932	-
Platoon blocked, %	-	-		-		
Mov Cap-1 Maneuver	-	-	1512	-	834	1022
Mov Cap-2 Maneuver	-	-	-	-	834	-
Stage 1	-	-	-	-	975	-
Stage 2	-	-	-	-	906	-
Approach	EB		WB		NB	
HCM Ctrl Dly, s/v	0		6.43		9.75	
HCM LOS	A					
Minor Lane/Major Mvmt	NBLn1	EBT	EBR	WBL	WBT	
Capacity (veh/h)	917	-	-	1507	-	
HCM Lane V/C Ratio	0.175	-	-	0.027	-	
HCM Ctrl Dly (s/v)	9.8	-	-	7.4	0	
HCM Lane LOS	A	-	-	A	A	
HCM 95th %tile Q(veh)	0.6	-	-	0.1	-	

Intersection: 1: MacArthur Boulevard & Stamford Road

Movement	EB	WB	NB	SB
Directions Served	LTR	LTR	LTR	LTR
Maximum Queue (ft)	35	68	18	30
Average Queue (ft)	20	32	1	3
95th Queue (ft)	45	58	11	17
Link Distance (ft)	554	1077	898	632
Upstream Blk Time (%)				
Queuing Penalty (veh)				
Storage Bay Dist (ft)				
Storage Blk Time (%)				
Queuing Penalty (veh)				

Intersection: 2: MacArthur Boulevard & N. Harris Road

Movement	EB	SB
Directions Served	LT	LR
Maximum Queue (ft)	36	67
Average Queue (ft)	4	35
95th Queue (ft)	23	58
Link Distance (ft)	563	595
Upstream Blk Time (%)		
Queuing Penalty (veh)		
Storage Bay Dist (ft)		
Storage Blk Time (%)		
Queuing Penalty (veh)		

Intersection: 3: Stamford Road/MacArthur Boulevard & Wiard Boulevard

Movement	WB	SB
Directions Served	LR	LT
Maximum Queue (ft)	56	22
Average Queue (ft)	18	1
95th Queue (ft)	45	13
Link Distance (ft)	383	1148
Upstream Blk Time (%)		
Queuing Penalty (veh)		
Storage Bay Dist (ft)		
Storage Blk Time (%)		
Queuing Penalty (veh)		

Intersection: 4: Dawn Avenue & Stamford Road

Movement	EB	WB	NB
Directions Served	TR	LT	LR
Maximum Queue (ft)	4	45	64
Average Queue (ft)	0	3	32
95th Queue (ft)	3	22	54
Link Distance (ft)	1283	1144	829
Upstream Blk Time (%)			
Queuing Penalty (veh)			
Storage Bay Dist (ft)			
Storage Blk Time (%)			
Queuing Penalty (veh)			

Zone Summary

Zone wide Queuing Penalty: 0

DATA FROM THE ITE TRIP GENERATION, 12TH EDITION

Land Use: 210

Single-Family Detached Housing

Description

A single-family detached housing site includes any single-family detached home on an individual lot. A typical site surveyed is a suburban subdivision.

Specialized Land Use

Data have been submitted for several single-family detached housing developments with homes that are commonly referred to as patio homes. A patio home is a detached housing unit that is located on a small lot with little (or no) front or back yard. In some subdivisions, communal maintenance of outside grounds is provided for the patio homes. The three patio home sites total 299 dwelling units with overall weighted average trip generation rates of 5.35 vehicle trips per dwelling unit for weekday, 0.26 for the AM adjacent street peak hour, and 0.47 for the PM adjacent street peak hour. These patio home rates, based on a small sample of sites, are lower than those for single-family detached housing (Land Use 210), lower than those for single-family attached housing (Land Use 215), and higher than those for senior adult housing—single-family (Land Use 251). (Source 1008)

Additional Data

The sites were surveyed in the 1990s, the 2000s, the 2010s, and the 2020s in Alabama, Arizona, British Columbia (CAN), California, Delaware, Illinois, Kentucky, Massachusetts, Minnesota, Montana, New Jersey, New York, North Carolina, Ontario (CAN), Oregon, Pennsylvania, South Carolina, South Dakota, Vermont, and West Virginia.

Source Numbers

356, 357, 367, 384, 387, 407, 435, 522, 550, 552, 579, 598, 601, 603, 614, 637, 711, 716, 720, 728, 735, 868, 869, 903, 925, 936, 1005, 1007, 1008, 1010, 1033, 1066, 1077, 1078, 1079, 1204, 1221, 1225, 1236, 1251, 1265, 1267

Single-Family Detached Housing (210)

Vehicle Trip Ends vs: Dwelling Units
On a: Weekday

Setting/Location: General Urban/Suburban

Number of Studies: 155


Avg. Num. of Dwelling Units: 261

Directional Distribution: 50% entering, 50% exiting

Vehicle Trip Generation per Dwelling Unit

Average Rate	Range of Rates	Standard Deviation
9.09	3.47 - 23.80	2.29

Data Plot and Equation

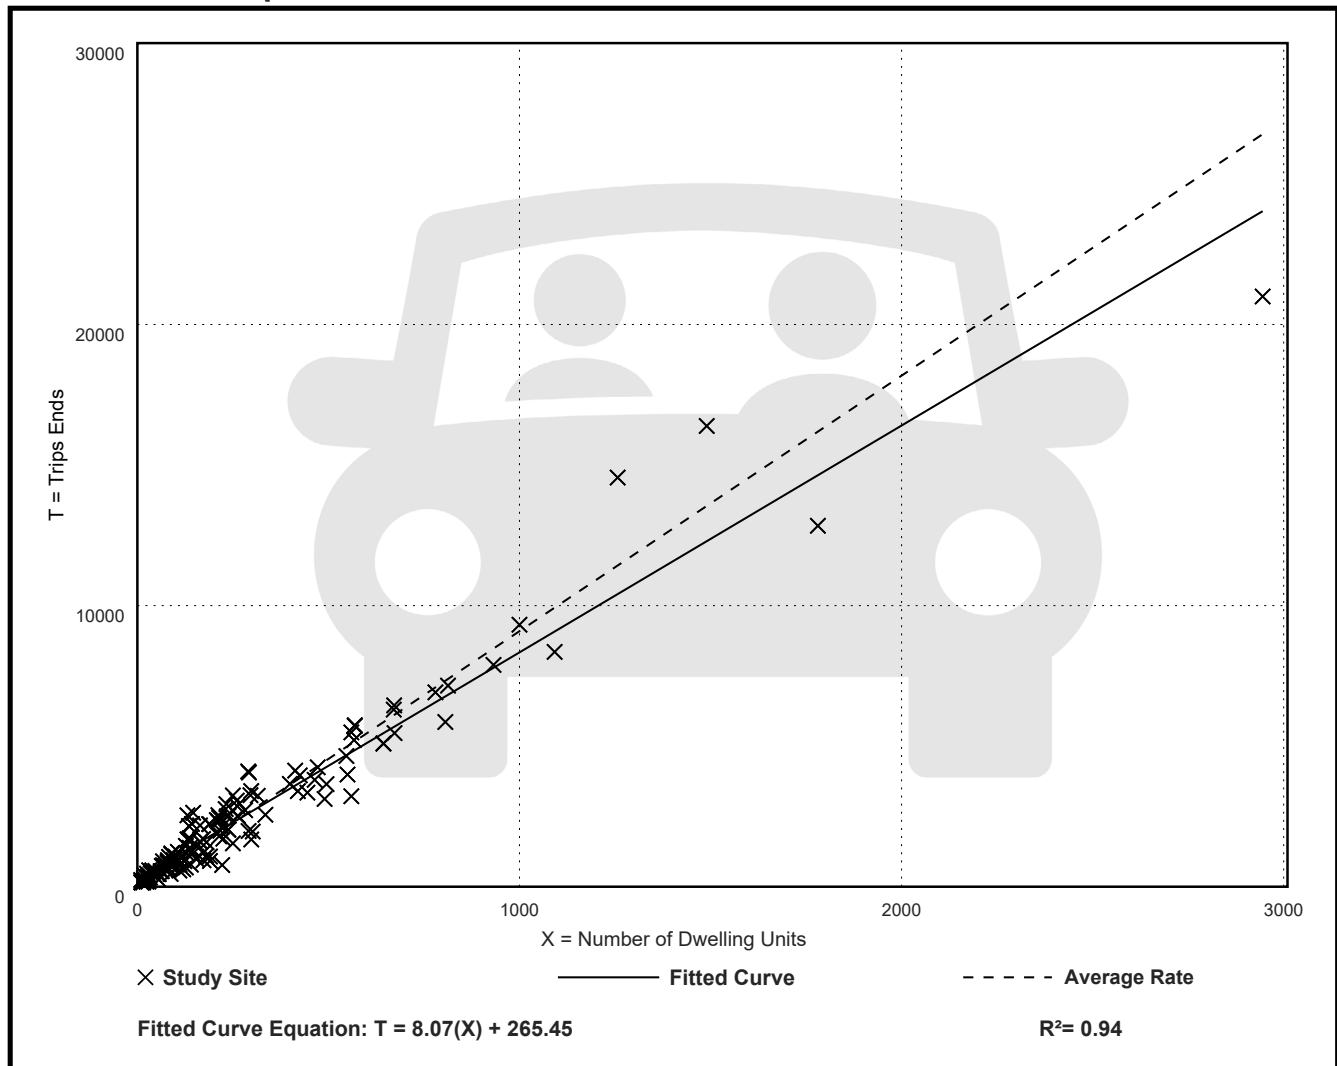

Single-Family Detached Housing (210)

Vehicle Trip Ends vs: Dwelling Units

On a: Weekday,

Peak Hour of Adjacent Street Traffic,

One Hour Between 7 and 9 a.m.

Setting/Location: General Urban/Suburban

Number of Studies: 153


Avg. Num. of Dwelling Units: 239

Directional Distribution: 27% entering, 73% exiting

Vehicle Trip Generation per Dwelling Unit

Average Rate	Range of Rates	Standard Deviation
0.70	0.22 - 2.27	0.26

Data Plot and Equation

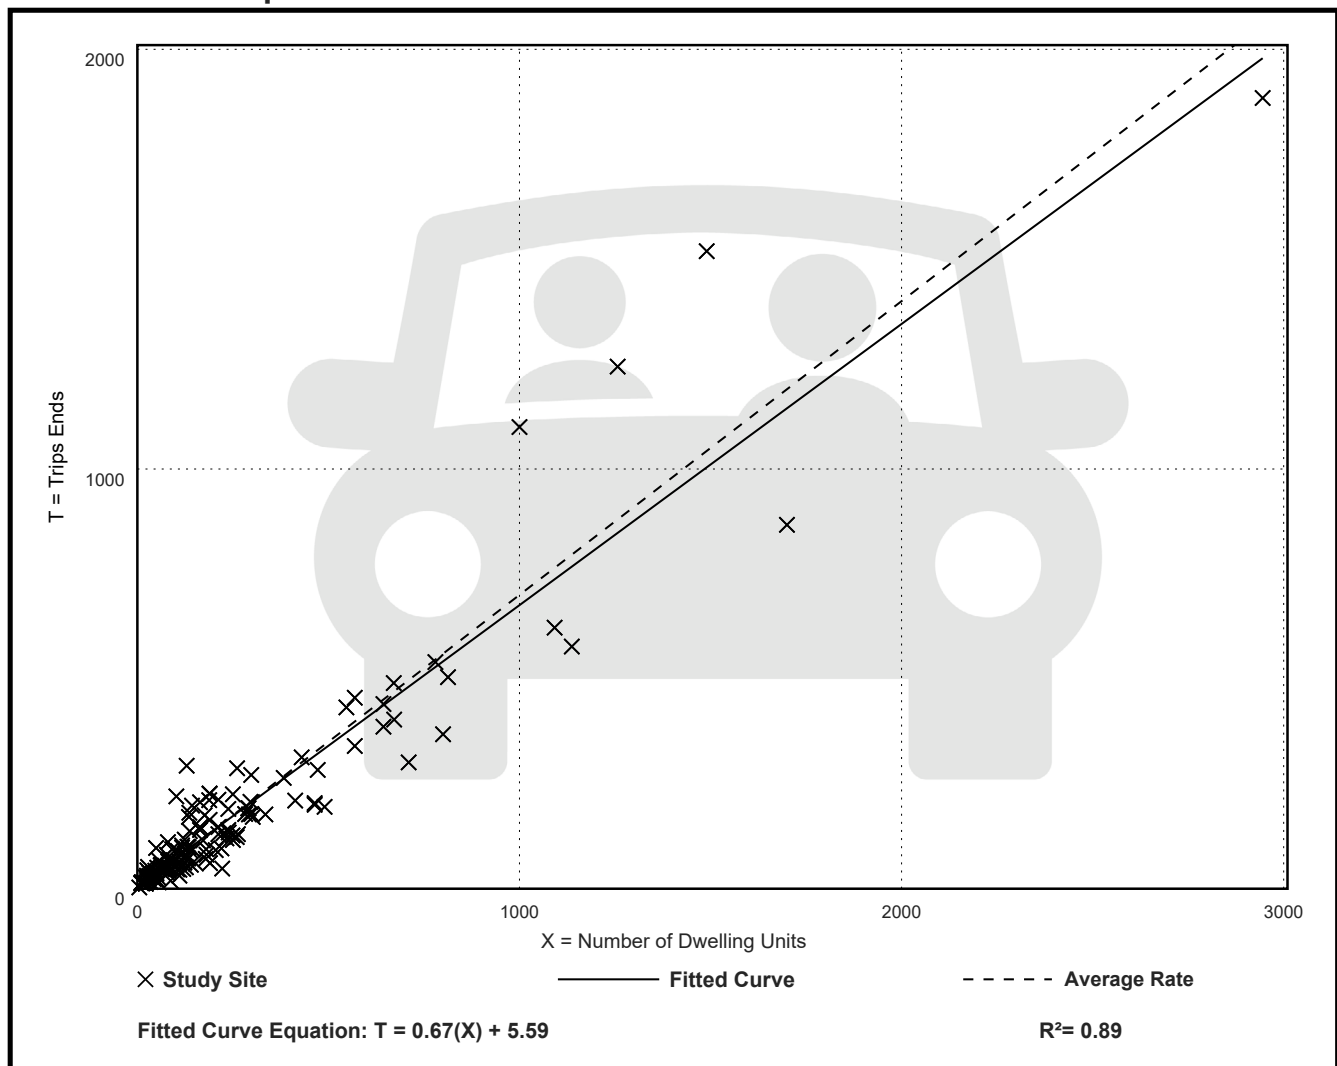

Single-Family Detached Housing (210)

Vehicle Trip Ends vs: Dwelling Units

On a: Weekday,

Peak Hour of Adjacent Street Traffic,

One Hour Between 4 and 6 p.m.

Setting/Location: General Urban/Suburban

Number of Studies: 166


Avg. Num. of Dwelling Units: 266

Directional Distribution: 62% entering, 38% exiting

Vehicle Trip Generation per Dwelling Unit

Average Rate	Range of Rates	Standard Deviation
0.93	0.35 - 2.98	0.33

Data Plot and Equation

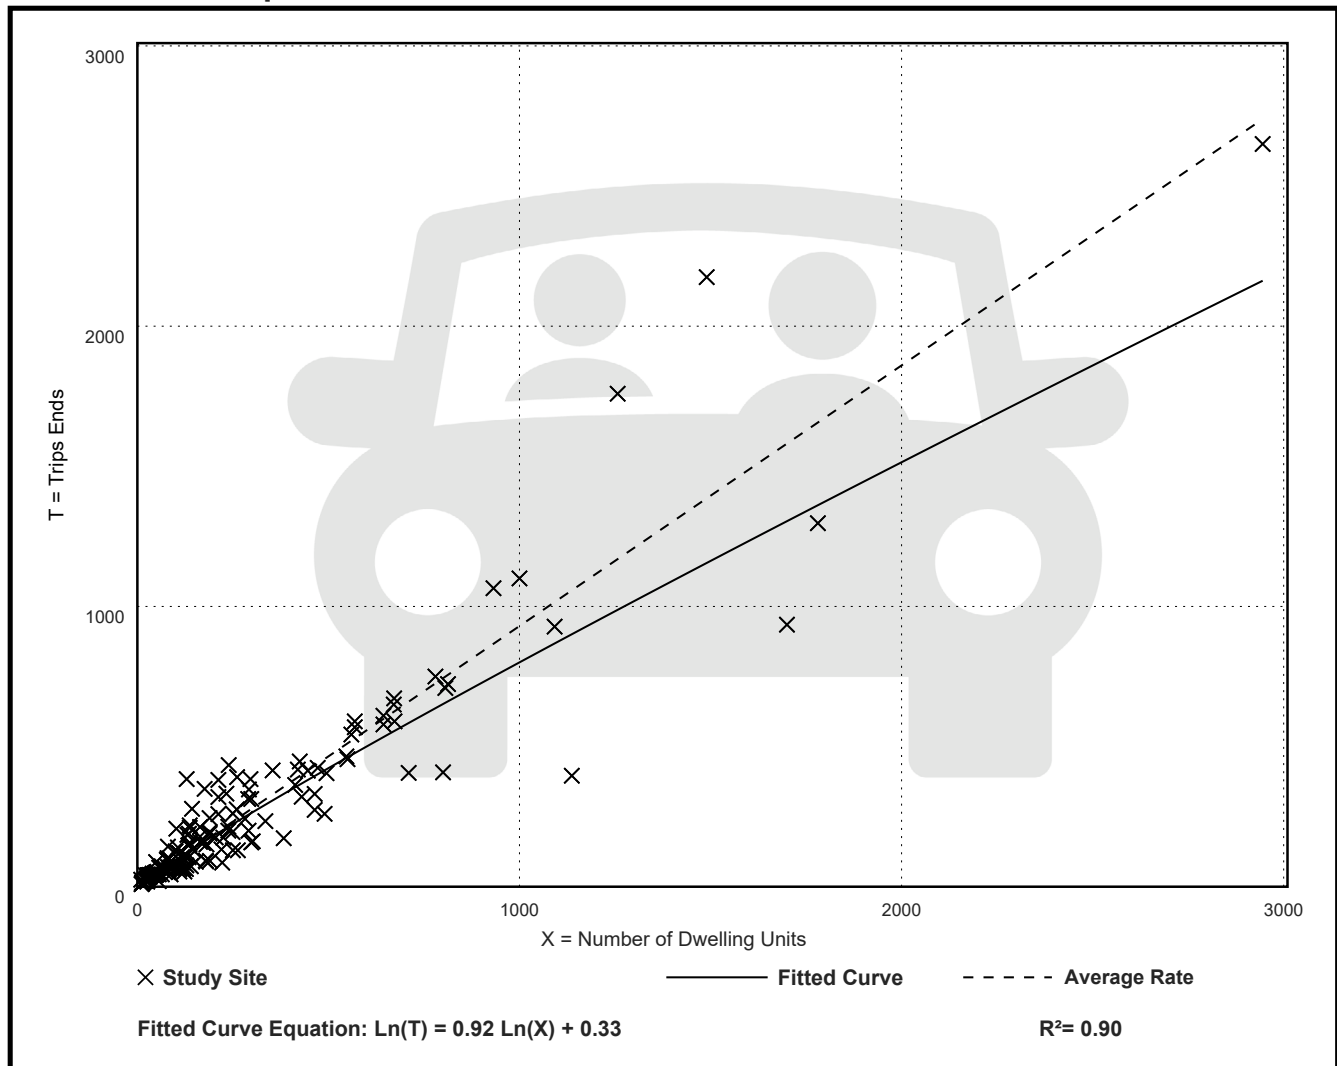

Land Use: 220

Multifamily Housing (Low-Rise)

Description

Low-rise multifamily housing is a residential building with two or three floors (levels) of residences. Various configurations fit this description, including the following:

- Walk-up apartment or multiplex—access to the individual dwelling units is typically internal to the structure and provided through a shared entry, stairway, and hallway.
- Mansion apartment with several dwelling units within what appears from the outside to be a single-family dwelling unit.
- Stacked townhouse designed to match the external appearance of a townhouse, but which has dwelling units that share both floors and walls and with access through a central entry and stairway.

Land Use Subcategory

Data are presented for two subcategories for this land use: (1) not close to rail transit and (2) close to rail transit. A site is considered close to rail transit if the walking distance between the residential site entrance and the closest rail transit station entrance is ½ mile or less.

Additional Data

For the three sites for which both the number of residents and the number of occupied dwelling units were available, there was an average of 2.72 residents per occupied dwelling unit.

For the two sites for which the numbers of both total dwelling units and occupied dwelling units were available, an average of 96.2 percent of the total dwelling units were occupied.

It is expected that the number of bedrooms and number of residents are likely correlated to the trips generated by a residential site. To assist in future analysis, trip generation studies of all multifamily housing should attempt to obtain information on occupancy rate and on the mix of residential unit sizes (i.e., number of units by number of bedrooms at the site complex).

The sites were surveyed in the 1990s, the 2000s, the 2010s, and the 2020s in Arizona, British Columbia (CAN), California, Delaware, Florida, Illinois, Maine, Massachusetts, Minnesota, New Jersey, New York, Ontario (CAN), Oregon, Pennsylvania, South Carolina, South Dakota, Tennessee, Utah, and Washington.

Source Numbers

357, 390, 412, 525, 530, 579, 583, 638, 864, 866, 896, 901, 903, 904, 936, 939, 944, 946, 947, 948, 963, 964, 966, 967, 1012, 1013, 1014, 1036, 1047, 1056, 1071, 1076, 1219, 1236, 1265, 1267

Multifamily Housing (Low-Rise) Not Close to Rail Transit (220)

Vehicle Trip Ends vs: Dwelling Units

On a: Weekday

Setting/Location: General Urban/Suburban

Number of Studies: 28


Avg. Num. of Dwelling Units: 208

Directional Distribution: 50% entering, 50% exiting

Vehicle Trip Generation per Dwelling Unit

Average Rate	Range of Rates	Standard Deviation
6.21	2.46 - 12.50	1.87

Data Plot and Equation

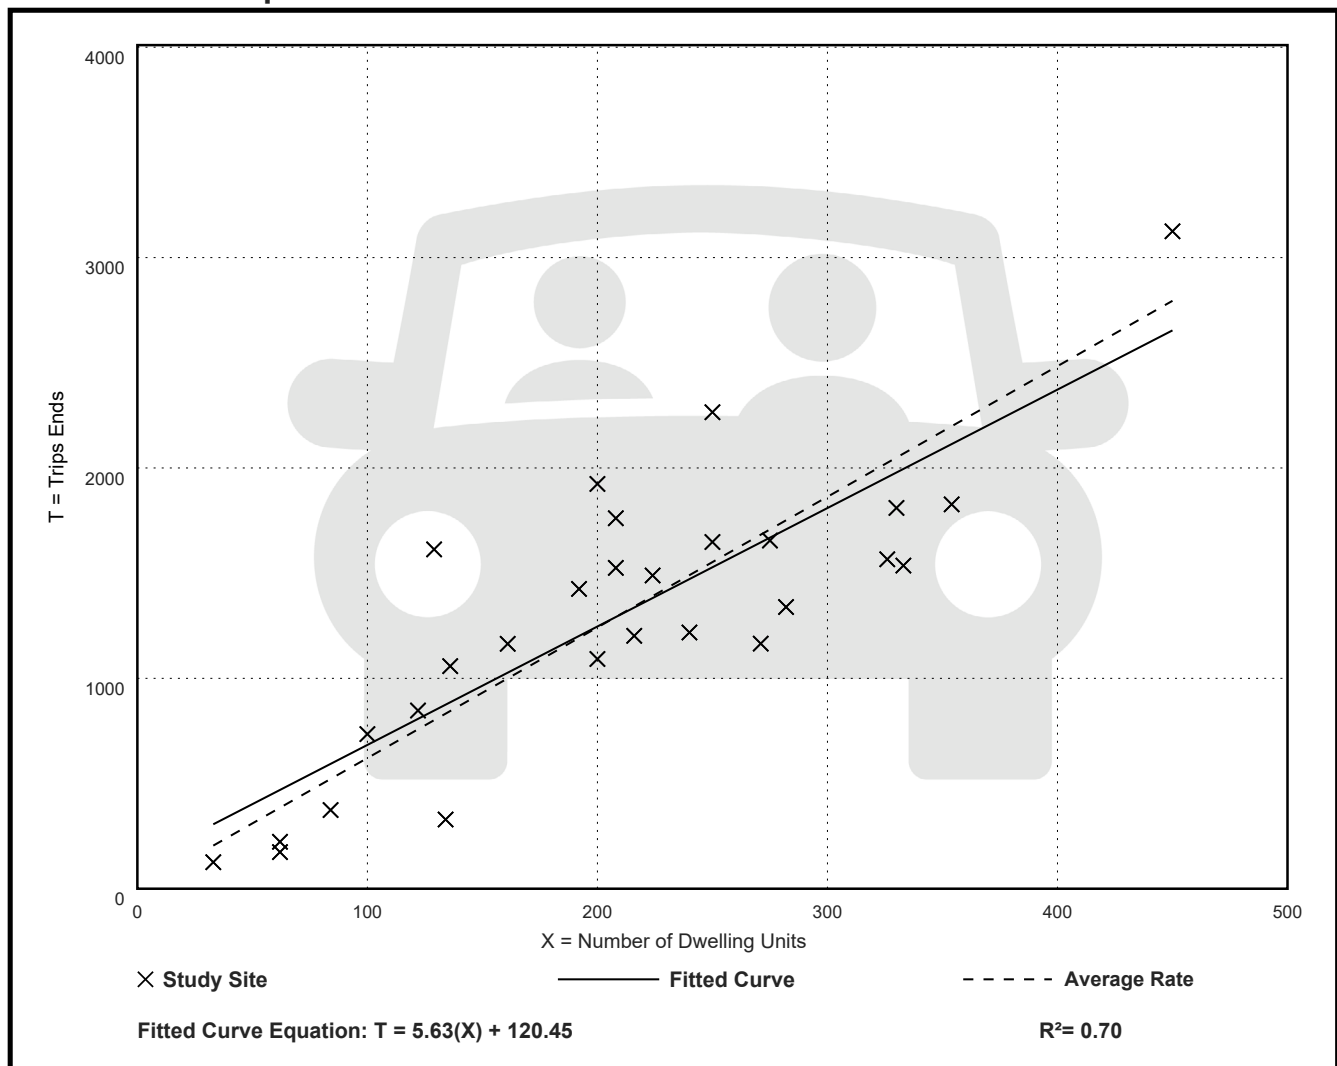

Multifamily Housing (Low-Rise) Not Close to Rail Transit (220)

Vehicle Trip Ends vs: Dwelling Units

On a: Weekday,

Peak Hour of Adjacent Street Traffic,

One Hour Between 7 and 9 a.m.

Setting/Location: General Urban/Suburban

Number of Studies: 51


Avg. Num. of Dwelling Units: 219

Directional Distribution: 24% entering, 76% exiting

Vehicle Trip Generation per Dwelling Unit

Average Rate	Range of Rates	Standard Deviation
0.41	0.13 - 0.73	0.10

Data Plot and Equation

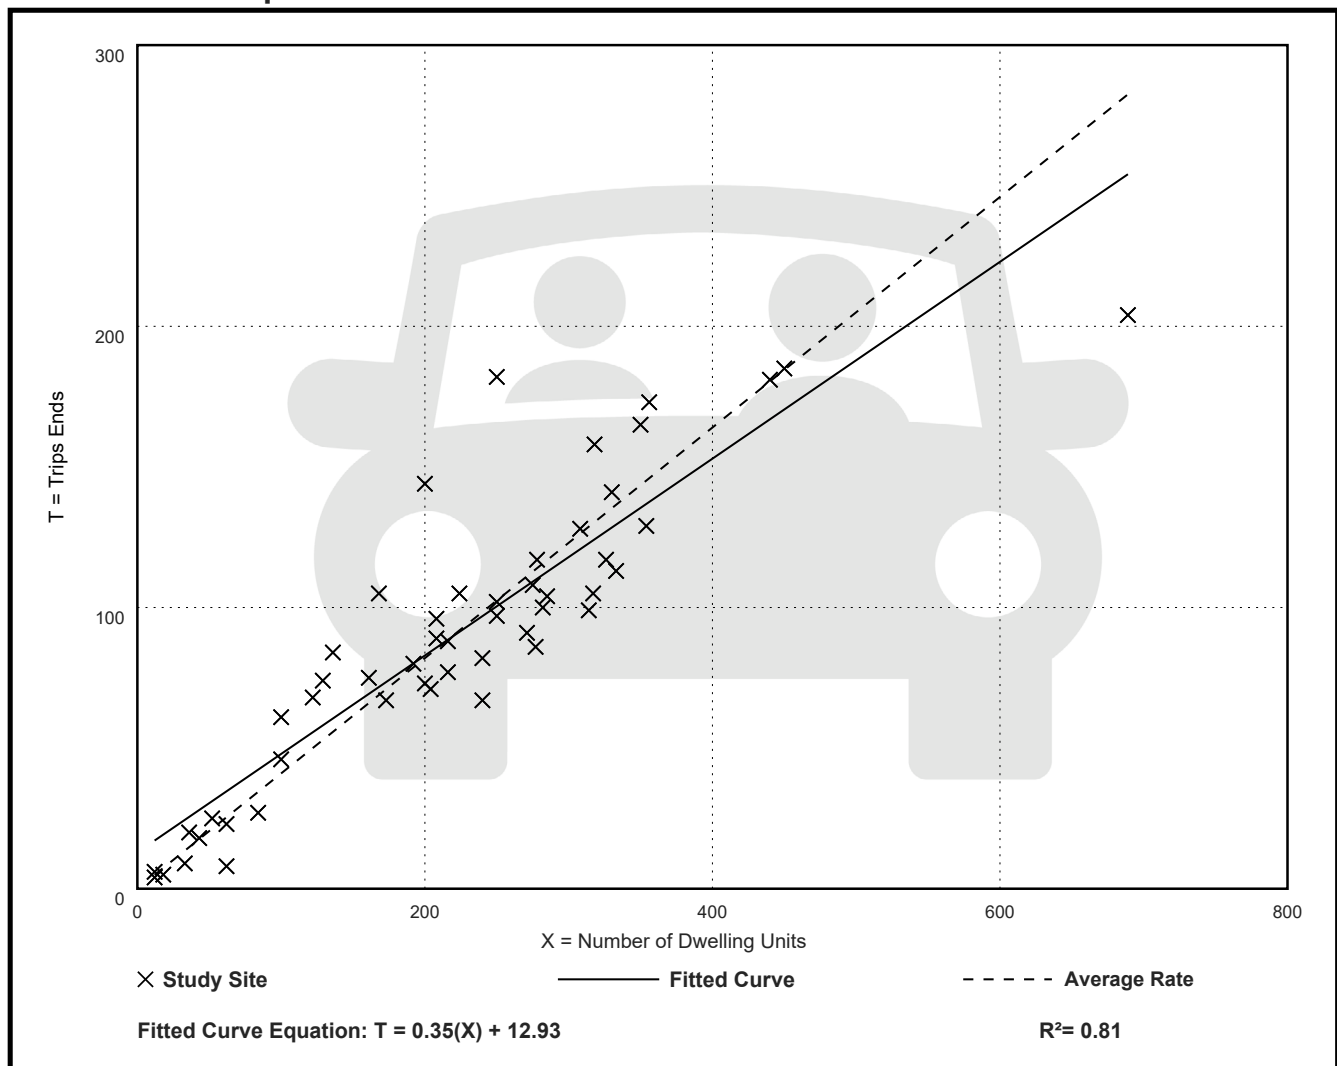

Multifamily Housing (Low-Rise) Not Close to Rail Transit (220)

Vehicle Trip Ends vs: Dwelling Units

On a: Weekday,

Peak Hour of Adjacent Street Traffic,

One Hour Between 4 and 6 p.m.

Setting/Location: General Urban/Suburban

Number of Studies: 61


Avg. Num. of Dwelling Units: 215

Directional Distribution: 62% entering, 38% exiting

Vehicle Trip Generation per Dwelling Unit

Average Rate	Range of Rates	Standard Deviation
0.52	0.08 - 1.04	0.13

Data Plot and Equation

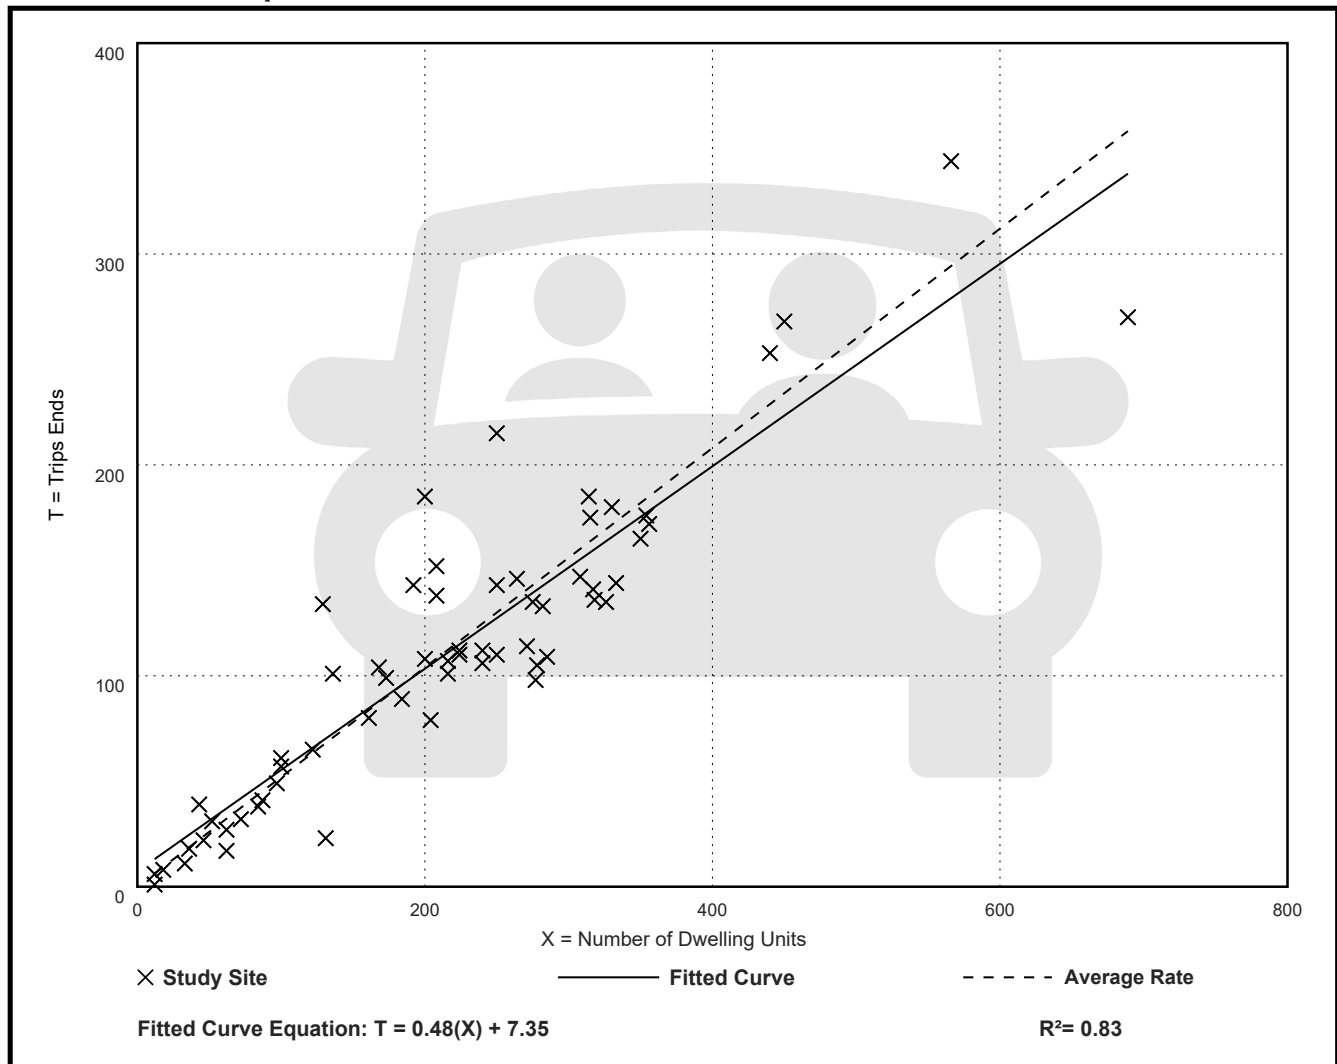

FUTURE (2028) NO-BUILD CAPACITY REPORTS

HCM 7th TWSC
1: MacArthur Boulevard & Stamford Road

No-Build (2028) Traffic Volumes
AM Peak Hour

Intersection												
Int Delay, s/veh	4.1											
Movement	EBL	EBT	EBR	WBL	WBT	WBR	NBL	NBT	NBR	SBL	SBT	SBR
Lane Configurations		⬇			⬆			⬆			⬆	
Traffic Vol, veh/h	3	14	17	6	9	20	4	54	3	26	78	2
Future Vol, veh/h	3	14	17	6	9	20	4	54	3	26	78	2
Conflicting Peds, #/hr	0	0	0	0	0	0	0	0	0	0	0	0
Sign Control	Stop	Stop	Stop	Stop	Stop	Stop	Free	Free	Free	Free	Free	Free
RT Channelized	-	-	None	-	-	None	-	-	None	-	-	None
Storage Length	-	-	-	-	-	-	-	-	-	-	-	-
Veh in Median Storage, #	-	0	-	-	0	-	-	0	-	-	0	-
Grade, %	-	0	-	-	0	-	-	0	-	-	0	-
Peak Hour Factor	71	71	71	77	77	77	88	88	88	79	79	79
Heavy Vehicles, %	3	3	3	18	18	18	5	5	5	2	2	2
Mvmt Flow	4	20	24	8	12	26	5	61	3	33	99	3
Major/Minor	Minor2		Minor1			Major1			Major2			
Conflicting Flow All	242	240	100	247	239	63	101	0	0	65	0	0
Stage 1	166	166	-	72	72	-	-	-	-	-	-	-
Stage 2	76	74	-	174	167	-	-	-	-	-	-	-
Critical Hdwy	7.13	6.53	6.23	7.28	6.68	6.38	4.15	-	-	4.12	-	-
Critical Hdwy Stg 1	6.13	5.53	-	6.28	5.68	-	-	-	-	-	-	-
Critical Hdwy Stg 2	6.13	5.53	-	6.28	5.68	-	-	-	-	-	-	-
Follow-up Hdwy	3.527	4.027	3.327	3.662	4.162	3.462	2.245	-	-	2.218	-	-
Pot Cap-1 Maneuver	710	660	953	675	635	958	1472	-	-	1537	-	-
Stage 1	834	759	-	899	805	-	-	-	-	-	-	-
Stage 2	930	832	-	791	731	-	-	-	-	-	-	-
Platoon blocked, %								-	-		-	-
Mov Cap-1 Maneuver	660	643	953	622	619	958	1472	-	-	1537	-	-
Mov Cap-2 Maneuver	660	643	-	622	619	-	-	-	-	-	-	-
Stage 1	815	742	-	896	802	-	-	-	-	-	-	-
Stage 2	889	829	-	734	714	-	-	-	-	-	-	-
Approach	EB		WB			NB			SB			
HCM Ctrl Dly, s/v	9.99		9.92			0.49			1.81			
HCM LOS	A		A									
Minor Lane/Major Mvmt	NBL	NBT	NBR	EBLn1	WBLn1	SBL	SBT	SBR				
Capacity (veh/h)	117	-	-	770	777	439	-	-				
HCM Lane V/C Ratio	0.003	-	-	0.062	0.059	0.021	-	-				
HCM Ctrl Dly (s/v)	7.5	0	-	10	9.9	7.4	0	-				
HCM Lane LOS	A	A	-	A	A	A	A	-				
HCM 95th %tile Q(veh)	0	-	-	0.2	0.2	0.1	-	-				

HCM 7th TWSC
2: MacArthur Boulevard & N. Harris Road

No-Build (2028) Traffic Volumes
AM Peak Hour

Intersection						
Int Delay, s/veh	5.7					
Movement	EBL	EBT	WBT	WBR	SBL	SBR
Lane Configurations						
Traffic Vol, veh/h	51	27	34	40	30	69
Future Vol, veh/h	51	27	34	40	30	69
Conflicting Peds, #/hr	0	0	0	0	0	0
Sign Control	Free	Free	Free	Free	Stop	Stop
RT Channelized	-	None	-	None	-	None
Storage Length	-	-	-	-	0	-
Veh in Median Storage, #	-	0	0	-	0	-
Grade, %	-	0	0	-	0	-
Peak Hour Factor	95	95	78	78	66	66
Heavy Vehicles, %	8	8	0	0	6	6
Mvmt Flow	54	28	44	51	45	105
Major/Minor	Major1	Major2		Minor2		
Conflicting Flow All	95	0	-	0	205	69
Stage 1	-	-	-	-	69	-
Stage 2	-	-	-	-	136	-
Critical Hdwy	4.18	-	-	-	6.46	6.26
Critical Hdwy Stg 1	-	-	-	-	5.46	-
Critical Hdwy Stg 2	-	-	-	-	5.46	-
Follow-up Hdwy	2.272	-	-	-	3.554	3.354
Pot Cap-1 Maneuver	1462	-	-	-	774	983
Stage 1	-	-	-	-	943	-
Stage 2	-	-	-	-	881	-
Platoon blocked, %		-	-	-		
Mov Cap-1 Maneuver	1462	-	-	-	746	983
Mov Cap-2 Maneuver	-	-	-	-	746	-
Stage 1	-	-	-	-	908	-
Stage 2	-	-	-	-	881	-
Approach	EB	WB		SB		
HCM Ctrl Dly, s/v	4.94	0		9.82		
HCM LOS				A		
Minor Lane/Major Mvmt	EBL	EBT	WBT	WBR	SBLn1	
Capacity (veh/h)	1177	-	-	-	896	
HCM Lane V/C Ratio	0.037	-	-	-	0.167	
HCM Ctrl Dly (s/v)	7.6	0	-	-	9.8	
HCM Lane LOS	A	A	-	-	A	
HCM 95th %tile Q(veh)	0.1	-	-	-	0.6	

HCM 7th TWSC
3: Stamford Road/MacArthur Boulevard & Wiard Boulevard

No-Build (2028) Traffic Volumes
AM Peak Hour

Intersection						
Int Delay, s/veh	4.9					
Movement	WBL	WBR	NBT	NBR	SBL	SBT
Lane Configurations	W		T			A
Traffic Vol, veh/h	4	33	16	2	29	21
Future Vol, veh/h	4	33	16	2	29	21
Conflicting Peds, #/hr	0	0	0	0	0	0
Sign Control	Stop	Stop	Free	Free	Free	Free
RT Channelized	-	None	-	None	-	None
Storage Length	0	-	-	-	-	-
Veh in Median Storage, #	0	-	0	-	-	0
Grade, %	0	-	0	-	-	0
Peak Hour Factor	75	75	60	60	71	71
Heavy Vehicles, %	11	11	0	0	19	19
Mvmt Flow	5	44	27	3	41	30
Major/Minor	Minor1	Major1		Major2		
Conflicting Flow All	140	28	0	0	30	0
Stage 1	28	-	-	-	-	-
Stage 2	111	-	-	-	-	-
Critical Hdwy	6.51	6.31	-	-	4.29	-
Critical Hdwy Stg 1	5.51	-	-	-	-	-
Critical Hdwy Stg 2	5.51	-	-	-	-	-
Follow-up Hdwy	3.599	3.399	-	-	2.371	-
Pot Cap-1 Maneuver	833	1021	-	-	1480	-
Stage 1	971	-	-	-	-	-
Stage 2	891	-	-	-	-	-
Platoon blocked, %			-	-		-
Mov Cap-1 Maneuver	809	1021	-	-	1480	-
Mov Cap-2 Maneuver	809	-	-	-	-	-
Stage 1	971	-	-	-	-	-
Stage 2	866	-	-	-	-	-
Approach	WB	NB		SB		
HCM Ctrl Dly, s/v	8.81	0		4.35		
HCM LOS	A					
Minor Lane/Major Mvmt	NBT	NBRWBLn1		SBL	SBT	
Capacity (veh/h)	-	- 993		1044	-	
HCM Lane V/C Ratio	-	- 0.05		0.028	-	
HCM Ctrl Dly (s/v)	-	- 8.8		7.5	0	
HCM Lane LOS	-	- A		A	A	
HCM 95th %tile Q(veh)	-	- 0.2		0.1	-	

HCM 7th TWSC
4: Dawn Avenue & Stamford Road

No-Build (2028) Traffic Volumes
AM Peak Hour

Intersection						
Int Delay, s/veh	4.7					
Movement	EBT	EBR	WBL	WBT	NBL	NBR
Lane Configurations						
Traffic Vol, veh/h	3	41	33	3	25	20
Future Vol, veh/h	3	41	33	3	25	20
Conflicting Peds, #/hr	0	0	0	0	0	0
Sign Control	Free	Free	Free	Free	Stop	Stop
RT Channelized	-	None	-	None	-	None
Storage Length	-	-	-	-	0	-
Veh in Median Storage, #	0	-	-	0	0	-
Grade, %	0	-	-	0	0	-
Peak Hour Factor	67	67	88	88	92	92
Heavy Vehicles, %	0	0	20	20	5	5
Mvmt Flow	4	61	38	3	27	22
Major/Minor	Major1	Major2		Minor1		
Conflicting Flow All	0	0	66	0	113	35
Stage 1	-	-	-	-	35	-
Stage 2	-	-	-	-	78	-
Critical Hdwy	-	-	4.3	-	6.45	6.25
Critical Hdwy Stg 1	-	-	-	-	5.45	-
Critical Hdwy Stg 2	-	-	-	-	5.45	-
Follow-up Hdwy	-	-	2.38	-	3.545	3.345
Pot Cap-1 Maneuver	-	-	1429	-	876	1029
Stage 1	-	-	-	-	980	-
Stage 2	-	-	-	-	937	-
Platoon blocked, %	-	-		-		
Mov Cap-1 Maneuver	-	-	1429	-	853	1029
Mov Cap-2 Maneuver	-	-	-	-	853	-
Stage 1	-	-	-	-	980	-
Stage 2	-	-	-	-	912	-
Approach	EB	WB		NB		
HCM Ctrl Dly, s/v	0	6.95		9.12		
HCM LOS	A					
Minor Lane/Major Mvmt	NBLn1	EBT	EBR	WBL	WBT	
Capacity (veh/h)	923	-	-	1426	-	
HCM Lane V/C Ratio	0.053	-	-	0.026	-	
HCM Ctrl Dly (s/v)	9.1	-	-	7.6	0	
HCM Lane LOS	A	-	-	A	A	
HCM 95th %tile Q(veh)	0.2	-	-	0.1	-	

Intersection: 1: MacArthur Boulevard & Stamford Road

Movement	EB	WB	SB
Directions Served	LTR	LTR	LTR
Maximum Queue (ft)	50	76	38
Average Queue (ft)	21	28	3
95th Queue (ft)	47	65	18
Link Distance (ft)	554	1077	632
Upstream Blk Time (%)			
Queuing Penalty (veh)			
Storage Bay Dist (ft)			
Storage Blk Time (%)			
Queuing Penalty (veh)			

Intersection: 2: MacArthur Boulevard & N. Harris Road

Movement	EB	SB
Directions Served	LT	LR
Maximum Queue (ft)	42	82
Average Queue (ft)	5	37
95th Queue (ft)	26	66
Link Distance (ft)	563	595
Upstream Blk Time (%)		
Queuing Penalty (veh)		
Storage Bay Dist (ft)		
Storage Blk Time (%)		
Queuing Penalty (veh)		

Intersection: 3: Stamford Road/MacArthur Boulevard & Wiard Boulevard

Movement	WB	SB
Directions Served	LR	LT
Maximum Queue (ft)	56	17
Average Queue (ft)	21	1
95th Queue (ft)	48	7
Link Distance (ft)	383	1148
Upstream Blk Time (%)		
Queuing Penalty (veh)		
Storage Bay Dist (ft)		
Storage Blk Time (%)		
Queuing Penalty (veh)		

Intersection: 4: Dawn Avenue & Stamford Road

Movement	WB	NB
Directions Served	LT	LR
Maximum Queue (ft)	42	64
Average Queue (ft)	2	22
95th Queue (ft)	19	48
Link Distance (ft)	1144	829
Upstream Blk Time (%)		
Queuing Penalty (veh)		
Storage Bay Dist (ft)		
Storage Blk Time (%)		
Queuing Penalty (veh)		

Zone Summary

Zone wide Queuing Penalty: 0

HCM 7th TWSC
1: MacArthur Boulevard & Stamford Road

No-Build (2028) Traffic Volumes
PM Peak Hour

Intersection												
Int Delay, s/veh	4.6											
Movement	EBL	EBT	EBR	WBL	WBT	WBR	NBL	NBT	NBR	SBL	SBT	SBR
Lane Configurations		↔			↔			↔			↔	
Traffic Vol, veh/h	5	13	8	8	14	47	10	74	13	34	80	6
Future Vol, veh/h	5	13	8	8	14	47	10	74	13	34	80	6
Conflicting Peds, #/hr	0	0	0	0	0	0	0	0	0	0	0	0
Sign Control	Stop	Stop	Stop	Stop	Stop	Stop	Free	Free	Free	Free	Free	Free
RT Channelized	-	-	None	-	-	None	-	-	None	-	-	None
Storage Length	-	-	-	-	-	-	-	-	-	-	-	-
Veh in Median Storage, #	-	0	-	-	0	-	-	0	-	-	0	-
Grade, %	-	0	-	-	0	-	-	0	-	-	0	-
Peak Hour Factor	72	72	72	65	65	65	77	77	77	87	87	87
Heavy Vehicles, %	4	4	4	7	7	7	4	4	4	1	1	1
Mvmt Flow	7	18	11	12	22	72	13	96	17	39	92	7

Major/Minor	Minor2		Minor1		Major1		Major2					
Conflicting Flow All	306	313	95	310	308	105	99	0	0	113	0	0
Stage 1	174	174	-	131	131	-	-	-	-	-	-	-
Stage 2	133	139	-	179	177	-	-	-	-	-	-	-
Critical Hdwy	7.14	6.54	6.24	7.17	6.57	6.27	4.14	-	-	4.11	-	-
Critical Hdwy Stg 1	6.14	5.54	-	6.17	5.57	-	-	-	-	-	-	-
Critical Hdwy Stg 2	6.14	5.54	-	6.17	5.57	-	-	-	-	-	-	-
Follow-up Hdwy	3.536	4.036	3.336	3.563	4.063	3.363	2.236	-	-	2.209	-	-
Pot Cap-1 Maneuver	642	599	956	633	598	937	1482	-	-	1483	-	-
Stage 1	824	751	-	861	779	-	-	-	-	-	-	-
Stage 2	866	778	-	811	743	-	-	-	-	-	-	-
Platoon blocked, %								-	-		-	-
Mov Cap-1 Maneuver	550	577	956	584	576	937	1482	-	-	1483	-	-
Mov Cap-2 Maneuver	550	577	-	584	576	-	-	-	-	-	-	-
Stage 1	801	731	-	853	771	-	-	-	-	-	-	-
Stage 2	769	771	-	760	723	-	-	-	-	-	-	-

Approach	EB		WB		NB		SB	
HCM Ctrl Dly, s/v	10.86		10.32		0.77		2.12	
HCM LOS	B		B					

Minor Lane/Major Mvmt	NBL	NBT	NBR	EBLn1WBLn1	SBL	SBT	SBR
Capacity (veh/h)	180	-	-	650	783	503	-
HCM Lane V/C Ratio	0.009	-	-	0.056	0.136	0.026	-
HCM Ctrl Dly (s/v)	7.5	0	-	10.9	10.3	7.5	0
HCM Lane LOS	A	A	-	B	B	A	A
HCM 95th %tile Q(veh)	0	-	-	0.2	0.5	0.1	-

HCM 7th TWSC
2: MacArthur Boulevard & N. Harris Road

No-Build (2028) Traffic Volumes
PM Peak Hour

Intersection						
Int Delay, s/veh	5.2					
Movement	EBL	EBT	WBT	WBR	SBL	SBR
Lane Configurations						
Traffic Vol, veh/h	67	46	34	30	34	66
Future Vol, veh/h	67	46	34	30	34	66
Conflicting Peds, #/hr	0	0	0	0	0	0
Sign Control	Free	Free	Free	Free	Stop	Stop
RT Channelized	-	None	-	None	-	None
Storage Length	-	-	-	-	0	-
Veh in Median Storage, #	-	0	0	-	0	-
Grade, %	-	0	0	-	0	-
Peak Hour Factor	82	82	82	82	91	91
Heavy Vehicles, %	5	5	2	2	2	2
Mvmt Flow	82	56	41	37	37	73
Major/Minor	Major1	Major2		Minor2		
Conflicting Flow All	78	0	-	0	279	60
Stage 1	-	-	-	-	60	-
Stage 2	-	-	-	-	220	-
Critical Hdwy	4.15	-	-	-	6.42	6.22
Critical Hdwy Stg 1	-	-	-	-	5.42	-
Critical Hdwy Stg 2	-	-	-	-	5.42	-
Follow-up Hdwy	2.245	-	-	-	3.518	3.318
Pot Cap-1 Maneuver	1502	-	-	-	711	1006
Stage 1	-	-	-	-	963	-
Stage 2	-	-	-	-	817	-
Platoon blocked, %		-	-	-		
Mov Cap-1 Maneuver	1502	-	-	-	671	1006
Mov Cap-2 Maneuver	-	-	-	-	671	-
Stage 1	-	-	-	-	909	-
Stage 2	-	-	-	-	817	-
Approach	EB	WB		SB		
HCM Ctrl Dly, s/v	4.47	0		9.8		
HCM LOS				A		
Minor Lane/Major Mvmt	EBL	EBT	WBT	WBR	SBLn1	
Capacity (veh/h)	1067	-	-	-	860	
HCM Lane V/C Ratio	0.054	-	-	-	0.128	
HCM Ctrl Dly (s/v)	7.5	0	-	-	9.8	
HCM Lane LOS	A	A	-	-	A	
HCM 95th %tile Q(veh)	0.2	-	-	-	0.4	

HCM 7th TWSC
3: Stamford Road/MacArthur Boulevard & Wiard Boulevard

No-Build (2028) Traffic Volumes
PM Peak Hour

Intersection						
Int Delay, s/veh	3.8					
Movement	WBL	WBR	NBT	NBR	SBL	SBT
Lane Configurations	W		T			A
Traffic Vol, veh/h	7	19	32	5	33	34
Future Vol, veh/h	7	19	32	5	33	34
Conflicting Peds, #/hr	0	0	0	0	0	0
Sign Control	Stop	Stop	Free	Free	Free	Free
RT Channelized	-	None	-	None	-	None
Storage Length	0	-	-	-	-	-
Veh in Median Storage, #	0	-	0	-	-	0
Grade, %	0	-	0	-	-	0
Peak Hour Factor	72	72	82	82	90	90
Heavy Vehicles, %	4	4	3	3	12	12
Mvmt Flow	10	26	39	6	37	38
Major/Minor	Minor1	Major1	Major2			
Conflicting Flow All	153	42	0	0	45	0
Stage 1	42	-	-	-	-	-
Stage 2	111	-	-	-	-	-
Critical Hdwy	6.44	6.24	-	-	4.22	-
Critical Hdwy Stg 1	5.44	-	-	-	-	-
Critical Hdwy Stg 2	5.44	-	-	-	-	-
Follow-up Hdwy	3.536	3.336	-	-	2.308	-
Pot Cap-1 Maneuver	834	1023	-	-	1501	-
Stage 1	975	-	-	-	-	-
Stage 2	909	-	-	-	-	-
Platoon blocked, %			-	-		-
Mov Cap-1 Maneuver	813	1023	-	-	1501	-
Mov Cap-2 Maneuver	813	-	-	-	-	-
Stage 1	975	-	-	-	-	-
Stage 2	886	-	-	-	-	-
Approach	WB	NB	SB			
HCM Ctrl Dly, s/v	8.91	0	3.67			
HCM LOS	A					
Minor Lane/Major Mvmt	NBT	NBRWBLn1	SBL	SBT		
Capacity (veh/h)	-	-	956	887	-	
HCM Lane V/C Ratio	-	-	0.038	0.024	-	
HCM Ctrl Dly (s/v)	-	-	8.9	7.5	0	
HCM Lane LOS	-	-	A	A	A	
HCM 95th %tile Q(veh)	-	-	0.1	0.1	-	

HCM 7th TWSC
4: Dawn Avenue & Stamford Road

No-Build (2028) Traffic Volumes
PM Peak Hour

Intersection						
Int Delay, s/veh	6.4					
Movement	EBT	EBR	WBL	WBT	NBL	NBR
Lane Configurations	↶			↷		↶
Traffic Vol, veh/h	4	56	39	6	60	60
Future Vol, veh/h	4	56	39	6	60	60
Conflicting Peds, #/hr	0	0	0	0	0	0
Sign Control	Free	Free	Free	Free	Stop	Stop
RT Channelized	-	None	-	None	-	None
Storage Length	-	-	-	-	0	-
Veh in Median Storage, #	0	-	-	0	0	-
Grade, %	0	-	-	0	0	-
Peak Hour Factor	70	70	92	92	73	73
Heavy Vehicles, %	0	0	2	2	3	3
Mvmt Flow	6	80	42	7	82	82
Major/Minor	Major1		Major2		Minor1	
Conflicting Flow All	0	0	86	0	137	46
Stage 1	-	-	-	-	46	-
Stage 2	-	-	-	-	91	-
Critical Hdwy	-	-	4.12	-	6.43	6.23
Critical Hdwy Stg 1	-	-	-	-	5.43	-
Critical Hdwy Stg 2	-	-	-	-	5.43	-
Follow-up Hdwy	-	-	2.218	-	3.527	3.327
Pot Cap-1 Maneuver	-	-	1511	-	854	1021
Stage 1	-	-	-	-	974	-
Stage 2	-	-	-	-	930	-
Platoon blocked, %	-	-		-		
Mov Cap-1 Maneuver	-	-	1511	-	830	1021
Mov Cap-2 Maneuver	-	-	-	-	830	-
Stage 1	-	-	-	-	974	-
Stage 2	-	-	-	-	904	-
Approach	EB		WB		NB	
HCM Ctrl Dly, s/v	0		6.46		9.79	
HCM LOS	A					
Minor Lane/Major Mvmt	NBLn1	EBT	EBR	WBL	WBT	
Capacity (veh/h)	916	-	-	1505	-	
HCM Lane V/C Ratio	0.18	-	-	0.028	-	
HCM Ctrl Dly (s/v)	9.8	-	-	7.5	0	
HCM Lane LOS	A	-	-	A	A	
HCM 95th %tile Q(veh)	0.7	-	-	0.1	-	

Intersection: 1: MacArthur Boulevard & Stamford Road

Movement	EB	WB	NB	SB
Directions Served	LTR	LTR	LTR	LTR
Maximum Queue (ft)	38	73	12	30
Average Queue (ft)	18	33	0	3
95th Queue (ft)	44	61	6	17
Link Distance (ft)	554	1077	898	632
Upstream Blk Time (%)				
Queuing Penalty (veh)				
Storage Bay Dist (ft)				
Storage Blk Time (%)				
Queuing Penalty (veh)				

Intersection: 2: MacArthur Boulevard & N. Harris Road

Movement	EB	SB
Directions Served	LT	LR
Maximum Queue (ft)	30	67
Average Queue (ft)	3	36
95th Queue (ft)	18	59
Link Distance (ft)	563	595
Upstream Blk Time (%)		
Queuing Penalty (veh)		
Storage Bay Dist (ft)		
Storage Blk Time (%)		
Queuing Penalty (veh)		

Intersection: 3: Stamford Road/MacArthur Boulevard & Wiard Boulevard

Movement	WB	SB
Directions Served	LR	LT
Maximum Queue (ft)	50	34
Average Queue (ft)	16	2
95th Queue (ft)	42	15
Link Distance (ft)	383	1148
Upstream Blk Time (%)		
Queuing Penalty (veh)		
Storage Bay Dist (ft)		
Storage Blk Time (%)		
Queuing Penalty (veh)		

Intersection: 4: Dawn Avenue & Stamford Road

Movement	EB	WB	NB
Directions Served	TR	LT	LR
Maximum Queue (ft)	9	36	78
Average Queue (ft)	0	3	34
95th Queue (ft)	4	18	60
Link Distance (ft)	1283	1144	829
Upstream Blk Time (%)			
Queuing Penalty (veh)			
Storage Bay Dist (ft)			
Storage Blk Time (%)			
Queuing Penalty (veh)			

Zone Summary

Zone wide Queuing Penalty: 0

FUTURE (2028) BUILD CAPACITY REPORTS

HCM 7th TWSC
1: MacArthur Boulevard & Stamford Road

Build (2028) Traffic Volumes
AM Peak Hour

Intersection												
Int Delay, s/veh	4											
Movement	EBL	EBT	EBR	WBL	WBT	WBR	NBL	NBT	NBR	SBL	SBT	SBR
Lane Configurations		↕			↕			↕			↕	
Traffic Vol, veh/h	3	14	17	16	9	20	4	61	6	26	100	2
Future Vol, veh/h	3	14	17	16	9	20	4	61	6	26	100	2
Conflicting Peds, #/hr	0	0	0	0	0	0	0	0	0	0	0	0
Sign Control	Stop	Stop	Stop	Stop	Stop	Stop	Free	Free	Free	Free	Free	Free
RT Channelized	-	-	None	-	-	None	-	-	None	-	-	None
Storage Length	-	-	-	-	-	-	-	-	-	-	-	-
Veh in Median Storage, #	-	0	-	-	0	-	-	0	-	-	0	-
Grade, %	-	0	-	-	0	-	-	0	-	-	0	-
Peak Hour Factor	71	71	71	77	77	77	88	88	88	79	79	79
Heavy Vehicles, %	3	3	3	18	18	18	5	5	5	2	2	2
Mvmt Flow	4	20	24	21	12	26	5	69	7	33	127	3

Major/Minor	Minor2		Minor1		Major1		Major2					
Conflicting Flow All	278	279	128	284	277	73	129	0	0	76	0	0
Stage 1	194	194	-	82	82	-	-	-	-	-	-	-
Stage 2	84	85	-	202	195	-	-	-	-	-	-	-
Critical Hdwy	7.13	6.53	6.23	7.28	6.68	6.38	4.15	-	-	4.12	-	-
Critical Hdwy Stg 1	6.13	5.53	-	6.28	5.68	-	-	-	-	-	-	-
Critical Hdwy Stg 2	6.13	5.53	-	6.28	5.68	-	-	-	-	-	-	-
Follow-up Hdwy	3.527	4.027	3.327	3.662	4.162	3.462	2.245	-	-	2.218	-	-
Pot Cap-1 Maneuver	672	627	920	637	605	946	1438	-	-	1523	-	-
Stage 1	806	738	-	888	797	-	-	-	-	-	-	-
Stage 2	921	822	-	764	710	-	-	-	-	-	-	-
Platoon blocked, %								-	-	-	-	-
Mov Cap-1 Maneuver	624	611	920	585	589	946	1438	-	-	1523	-	-
Mov Cap-2 Maneuver	624	611	-	585	589	-	-	-	-	-	-	-
Stage 1	787	721	-	885	794	-	-	-	-	-	-	-
Stage 2	880	820	-	707	694	-	-	-	-	-	-	-

Approach	EB		WB		NB		SB	
HCM Ctrl Dly, s/v	10.23		10.56		0.42		1.51	
HCM LOS	B		B					

Minor Lane/Major Mvmt	NBL	NBT	NBR	EBLn1WBLn1	SBL	SBT	SBR
Capacity (veh/h)	100	-	-	736	706	364	-
HCM Lane V/C Ratio	0.003	-	-	0.065	0.083	0.022	-
HCM Ctrl Dly (s/v)	7.5	0	-	10.2	10.6	7.4	0
HCM Lane LOS	A	A	-	B	B	A	A
HCM 95th %tile Q(veh)	0	-	-	0.2	0.3	0.1	-

HCM 7th TWSC
2: MacArthur Boulevard & N. Harris Road

Build (2028) Traffic Volumes
AM Peak Hour

Intersection						
Int Delay, s/veh	5.1					
Movement	EBL	EBT	WBT	WBR	SBL	SBR
Lane Configurations						
Traffic Vol, veh/h	51	34	56	70	40	69
Future Vol, veh/h	51	34	56	70	40	69
Conflicting Peds, #/hr	0	0	0	0	0	0
Sign Control	Free	Free	Free	Free	Stop	Stop
RT Channelized	-	None	-	None	-	None
Storage Length	-	-	-	-	0	-
Veh in Median Storage, #	-	0	0	-	0	-
Grade, %	-	0	0	-	0	-
Peak Hour Factor	95	95	78	78	66	66
Heavy Vehicles, %	8	8	0	0	6	6
Mvmt Flow	54	36	72	90	61	105
Major/Minor	Major1	Major2		Minor2		
Conflicting Flow All	162	0	-	0	260	117
Stage 1	-	-	-	-	117	-
Stage 2	-	-	-	-	143	-
Critical Hdwy	4.18	-	-	-	6.46	6.26
Critical Hdwy Stg 1	-	-	-	-	5.46	-
Critical Hdwy Stg 2	-	-	-	-	5.46	-
Follow-up Hdwy	2.272	-	-	-	3.554	3.354
Pot Cap-1 Maneuver	1382	-	-	-	720	925
Stage 1	-	-	-	-	898	-
Stage 2	-	-	-	-	874	-
Platoon blocked, %		-	-	-		
Mov Cap-1 Maneuver	1382	-	-	-	692	925
Mov Cap-2 Maneuver	-	-	-	-	692	-
Stage 1	-	-	-	-	863	-
Stage 2	-	-	-	-	874	-
Approach	EB	WB		SB		
HCM Ctrl Dly, s/v	4.63	0		10.47		
HCM LOS				B		
Minor Lane/Major Mvmt	EBL	EBT	WBT	WBR	SBLn1	
Capacity (veh/h)	1080	-	-	-	823	
HCM Lane V/C Ratio	0.039	-	-	-	0.201	
HCM Ctrl Dly (s/v)	7.7	0	-	-	10.5	
HCM Lane LOS	A	A	-	-	B	
HCM 95th %tile Q(veh)	0.1	-	-	-	0.7	

Intersection												
Int Delay, s/veh	5.5											
Movement	EBL	EBT	EBR	WBL	WBT	WBR	NBL	NBT	NBR	SBL	SBT	SBR
Lane Configurations		↔			↔			↔			↔	
Traffic Vol, veh/h	9	4	21	4	2	34	10	17	2	34	34	3
Future Vol, veh/h	9	4	21	4	2	34	10	17	2	34	34	3
Conflicting Peds, #/hr	0	0	0	0	0	0	0	0	0	0	0	0
Sign Control	Stop	Stop	Stop	Stop	Stop	Stop	Free	Free	Free	Free	Free	Free
RT Channelized	-	-	None	-	-	None	-	-	None	-	-	None
Storage Length	-	-	-	-	-	-	-	-	-	-	-	-
Veh in Median Storage, #	-	0	-	-	0	-	-	0	-	-	0	-
Grade, %	-	0	-	-	0	-	-	0	-	-	0	-
Peak Hour Factor	92	92	92	75	75	75	60	60	60	71	71	71
Heavy Vehicles, %	2	2	2	11	11	11	0	0	0	19	19	19
Mvmt Flow	10	4	23	5	3	45	17	28	3	48	48	4

Major/Minor	Minor2		Minor1		Major1		Major2					
Conflicting Flow All	209	211	50	209	211	30	52	0	0	32	0	0
Stage 1	146	146	-	63	63	-	-	-	-	-	-	-
Stage 2	63	65	-	146	148	-	-	-	-	-	-	-
Critical Hdwy	7.12	6.52	6.22	7.21	6.61	6.31	4.1	-	-	4.29	-	-
Critical Hdwy Stg 1	6.12	5.52	-	6.21	5.61	-	-	-	-	-	-	-
Critical Hdwy Stg 2	6.12	5.52	-	6.21	5.61	-	-	-	-	-	-	-
Follow-up Hdwy	3.518	4.018	3.318	3.599	4.099	3.399	2.2	-	-	2.371	-	-
Pot Cap-1 Maneuver	749	686	1018	729	670	1019	1567	-	-	1477	-	-
Stage 1	857	776	-	925	825	-	-	-	-	-	-	-
Stage 2	948	841	-	836	758	-	-	-	-	-	-	-
Platoon blocked, %								-	-	-	-	-
Mov Cap-1 Maneuver	681	656	1018	677	641	1019	1567	-	-	1477	-	-
Mov Cap-2 Maneuver	681	656	-	677	641	-	-	-	-	-	-	-
Stage 1	828	750	-	915	816	-	-	-	-	-	-	-
Stage 2	893	832	-	785	733	-	-	-	-	-	-	-

Approach	EB		WB		NB		SB	
HCM Ctrl Dly, s/v	9.42		9.04		2.52		3.6	
HCM LOS	A		A					

Minor Lane/Major Mvmt	NBL	NBT	NBR	EBLn1WBLn1	SBL	SBT	SBR
Capacity (veh/h)	608	-	-	851 944	848	-	-
HCM Lane V/C Ratio	0.011	-	-	0.043 0.057	0.032	-	-
HCM Ctrl Dly (s/v)	7.3	0	-	9.4 9	7.5	0	-
HCM Lane LOS	A	A	-	A A	A	A	-
HCM 95th %tile Q(veh)	0	-	-	0.1 0.2	0.1	-	-

HCM 7th TWSC
4: Dawn Avenue & Stamford Road

Build (2028) Traffic Volumes
AM Peak Hour

Intersection						
Int Delay, s/veh	5					
Movement	EBT	EBR	WBL	WBT	NBL	NBR
Lane Configurations	1			1	2	
Traffic Vol, veh/h	6	41	57	13	25	28
Future Vol, veh/h	6	41	57	13	25	28
Conflicting Peds, #/hr	0	0	0	0	0	0
Sign Control	Free	Free	Free	Free	Stop	Stop
RT Channelized	-	None	-	None	-	None
Storage Length	-	-	-	-	0	-
Veh in Median Storage, #	0	-	-	0	0	-
Grade, %	0	-	-	0	0	-
Peak Hour Factor	67	67	88	88	92	92
Heavy Vehicles, %	0	0	20	20	5	5
Mvmt Flow	9	61	65	15	27	30
Major/Minor	Major1	Major2		Minor1		
Conflicting Flow All	0	0	70	0	184	40
Stage 1	-	-	-	-	40	-
Stage 2	-	-	-	-	144	-
Critical Hdwy	-	-	4.3	-	6.45	6.25
Critical Hdwy Stg 1	-	-	-	-	5.45	-
Critical Hdwy Stg 2	-	-	-	-	5.45	-
Follow-up Hdwy	-	-	2.38	-	3.545	3.345
Pot Cap-1 Maneuver	-	-	1424	-	799	1023
Stage 1	-	-	-	-	975	-
Stage 2	-	-	-	-	876	-
Platoon blocked, %	-	-		-		
Mov Cap-1 Maneuver	-	-	1424	-	762	1023
Mov Cap-2 Maneuver	-	-	-	-	762	-
Stage 1	-	-	-	-	975	-
Stage 2	-	-	-	-	835	-
Approach	EB	WB		NB		
HCM Ctrl Dly, s/v	0	6.23		9.37		
HCM LOS	A					
Minor Lane/Major Mvmt	NBLn1	EBT	EBR	WBL	WBT	
Capacity (veh/h)	881	-	-	1412	-	
HCM Lane V/C Ratio	0.065	-	-	0.046	-	
HCM Ctrl Dly (s/v)	9.4	-	-	7.6	0	
HCM Lane LOS	A	-	-	A	A	
HCM 95th %tile Q(veh)	0.2	-	-	0.1	-	

HCM 7th TWSC
5: N. Site Access & MacArthur Boulevard

Build (2028) Traffic Volumes
AM Peak Hour

Intersection						
Int Delay, s/veh	2.6					
Movement	EBT	EBR	WBL	WBT	NBL	NBR
Lane Configurations						
Traffic Vol, veh/h	53	14	2	58	43	18
Future Vol, veh/h	53	14	2	58	43	18
Conflicting Peds, #/hr	0	0	0	0	0	0
Sign Control	Free	Free	Free	Free	Stop	Stop
RT Channelized	-	None	-	None	-	None
Storage Length	-	-	-	-	0	-
Veh in Median Storage, #	0	-	-	0	0	-
Grade, %	0	-	-	0	0	-
Peak Hour Factor	60	60	75	75	92	92
Heavy Vehicles, %	10	10	2	2	2	2
Mvmt Flow	88	23	3	77	47	20
Major/Minor	Major1		Major2		Minor1	
Conflicting Flow All	0	0	112	0	183	100
Stage 1	-	-	-	-	100	-
Stage 2	-	-	-	-	83	-
Critical Hdwy	-	-	4.12	-	6.42	6.22
Critical Hdwy Stg 1	-	-	-	-	5.42	-
Critical Hdwy Stg 2	-	-	-	-	5.42	-
Follow-up Hdwy	-	-	2.218	-	3.518	3.318
Pot Cap-1 Maneuver	-	-	1478	-	807	956
Stage 1	-	-	-	-	924	-
Stage 2	-	-	-	-	941	-
Platoon blocked, %	-	-		-		
Mov Cap-1 Maneuver	-	-	1478	-	805	956
Mov Cap-2 Maneuver	-	-	-	-	805	-
Stage 1	-	-	-	-	924	-
Stage 2	-	-	-	-	939	-
Approach	EB		WB		NB	
HCM Ctrl Dly, s/v	0		0.25		9.63	
HCM LOS	A					
Minor Lane/Major Mvmt	NBLn1	EBT	EBR	WBL	WBT	
Capacity (veh/h)	844	-	-	60	-	
HCM Lane V/C Ratio	0.079	-	-	0.002	-	
HCM Ctrl Dly (s/v)	9.6	-	-	7.4	0	
HCM Lane LOS	A	-	-	A	A	
HCM 95th %tile Q(veh)	0.3	-	-	0	-	

Intersection: 1: MacArthur Boulevard & Stamford Road

Movement	EB	WB	NB	SB
Directions Served	LTR	LTR	LTR	LTR
Maximum Queue (ft)	67	74	22	34
Average Queue (ft)	23	28	1	2
95th Queue (ft)	52	61	10	16
Link Distance (ft)	554	1077	898	632
Upstream Blk Time (%)				
Queuing Penalty (veh)				
Storage Bay Dist (ft)				
Storage Blk Time (%)				
Queuing Penalty (veh)				

Intersection: 2: MacArthur Boulevard & N. Harris Road

Movement	EB	WB	SB
Directions Served	LT	TR	LR
Maximum Queue (ft)	49	4	77
Average Queue (ft)	7	0	38
95th Queue (ft)	32	3	62
Link Distance (ft)	563	677	595
Upstream Blk Time (%)			
Queuing Penalty (veh)			
Storage Bay Dist (ft)			
Storage Blk Time (%)			
Queuing Penalty (veh)			

Intersection: 3: Stamford Road/MacArthur Boulevard & E. Site Access/Wiard Boulevard

Movement	EB	WB	SB
Directions Served	LTR	LTR	LTR
Maximum Queue (ft)	44	60	16
Average Queue (ft)	22	22	1
95th Queue (ft)	45	52	7
Link Distance (ft)	617	482	1149
Upstream Blk Time (%)			
Queuing Penalty (veh)			
Storage Bay Dist (ft)			
Storage Blk Time (%)			
Queuing Penalty (veh)			

Intersection: 4: Dawn Avenue & Stamford Road

Movement	WB	NB
Directions Served	LT	LR
Maximum Queue (ft)	53	53
Average Queue (ft)	5	23
95th Queue (ft)	28	46
Link Distance (ft)	1144	829
Upstream Blk Time (%)		
Queuing Penalty (veh)		
Storage Bay Dist (ft)		
Storage Blk Time (%)		
Queuing Penalty (veh)		

Intersection: 5: N. Site Access & MacArthur Boulevard

Movement	WB	NB
Directions Served	LT	LR
Maximum Queue (ft)	12	46
Average Queue (ft)	0	23
95th Queue (ft)	6	41
Link Distance (ft)	1149	402
Upstream Blk Time (%)		
Queuing Penalty (veh)		
Storage Bay Dist (ft)		
Storage Blk Time (%)		
Queuing Penalty (veh)		

Zone Summary

Zone wide Queuing Penalty: 0

HCM 7th TWSC
1: MacArthur Boulevard & Stamford Road

Build (2028) Traffic Volumes
PM Peak Hour

Intersection												
Int Delay, s/veh	4.4											
Movement	EBL	EBT	EBR	WBL	WBT	WBR	NBL	NBT	NBR	SBL	SBT	SBR
Lane Configurations		↔			↔			↔			↔	
Traffic Vol, veh/h	5	13	8	14	14	47	10	93	22	34	92	6
Future Vol, veh/h	5	13	8	14	14	47	10	93	22	34	92	6
Conflicting Peds, #/hr	0	0	0	0	0	0	0	0	0	0	0	0
Sign Control	Stop	Stop	Stop	Stop	Stop	Stop	Free	Free	Free	Free	Free	Free
RT Channelized	-	-	None	-	-	None	-	-	None	-	-	None
Storage Length	-	-	-	-	-	-	-	-	-	-	-	-
Veh in Median Storage, #	-	0	-	-	0	-	-	0	-	-	0	-
Grade, %	-	0	-	-	0	-	-	0	-	-	0	-
Peak Hour Factor	72	72	72	65	65	65	77	77	77	87	87	87
Heavy Vehicles, %	4	4	4	7	7	7	4	4	4	1	1	1
Mvmt Flow	7	18	11	22	22	72	13	121	29	39	106	7

Major/Minor	Minor2		Minor1		Major1		Major2					
Conflicting Flow All	345	363	109	354	352	135	113	0	0	149	0	0
Stage 1	187	187	-	161	161	-	-	-	-	-	-	-
Stage 2	158	175	-	193	191	-	-	-	-	-	-	-
Critical Hdwy	7.14	6.54	6.24	7.17	6.57	6.27	4.14	-	-	4.11	-	-
Critical Hdwy Stg 1	6.14	5.54	-	6.17	5.57	-	-	-	-	-	-	-
Critical Hdwy Stg 2	6.14	5.54	-	6.17	5.57	-	-	-	-	-	-	-
Follow-up Hdwy	3.536	4.036	3.336	3.563	4.063	3.363	2.236	-	-	2.209	-	-
Pot Cap-1 Maneuver	606	562	939	592	565	901	1464	-	-	1438	-	-
Stage 1	810	741	-	829	755	-	-	-	-	-	-	-
Stage 2	840	750	-	797	733	-	-	-	-	-	-	-
Platoon blocked, %								-	-	-	-	-
Mov Cap-1 Maneuver	515	540	939	544	543	901	1464	-	-	1438	-	-
Mov Cap-2 Maneuver	515	540	-	544	543	-	-	-	-	-	-	-
Stage 1	786	720	-	821	748	-	-	-	-	-	-	-
Stage 2	743	743	-	746	712	-	-	-	-	-	-	-

Approach	EB		WB		NB		SB	
HCM Ctrl Dly, s/v	11.22		10.92		0.6		1.95	
HCM LOS	B		B					

Minor Lane/Major Mvmt	NBL	NBT	NBR	EBLn1WBLn1	SBL	SBT	SBR
Capacity (veh/h)	139	-	-	615	723	458	-
HCM Lane V/C Ratio	0.009	-	-	0.059	0.16	0.027	-
HCM Ctrl Dly (s/v)	7.5	0	-	11.2	10.9	7.6	0
HCM Lane LOS	A	A	-	B	B	A	A
HCM 95th %tile Q(veh)	0	-	-	0.2	0.6	0.1	-

Intersection						
Int Delay, s/veh	5.2					
Movement	EBL	EBT	WBT	WBR	SBL	SBR
Lane Configurations		4	1		4	
Traffic Vol, veh/h	67	65	46	47	64	66
Future Vol, veh/h	67	65	46	47	64	66
Conflicting Peds, #/hr	0	0	0	0	0	0
Sign Control	Free	Free	Free	Free	Stop	Stop
RT Channelized	-	None	-	None	-	None
Storage Length	-	-	-	-	0	-
Veh in Median Storage, #	-	0	0	-	0	-
Grade, %	-	0	0	-	0	-
Peak Hour Factor	82	82	82	82	91	91
Heavy Vehicles, %	5	5	2	2	2	2
Mvmt Flow	82	79	56	57	70	73
Major/Minor	Major1	Major2		Minor2		
Conflicting Flow All	113	0	-	0	327	85
Stage 1	-	-	-	-	85	-
Stage 2	-	-	-	-	243	-
Critical Hdwy	4.15	-	-	-	6.42	6.22
Critical Hdwy Stg 1	-	-	-	-	5.42	-
Critical Hdwy Stg 2	-	-	-	-	5.42	-
Follow-up Hdwy	2.245	-	-	-	3.518	3.318
Pot Cap-1 Maneuver	1457	-	-	-	667	974
Stage 1	-	-	-	-	939	-
Stage 2	-	-	-	-	798	-
Platoon blocked, %		-	-	-		
Mov Cap-1 Maneuver	1457	-	-	-	628	974
Mov Cap-2 Maneuver	-	-	-	-	628	-
Stage 1	-	-	-	-	883	-
Stage 2	-	-	-	-	798	-
Approach	EB	WB		SB		
HCM Ctrl Dly, s/v	3.87	0		10.77		
HCM LOS				B		
Minor Lane/Major Mvmt	EBL	EBT	WBT	WBR	SBLn1	
Capacity (veh/h)	914	-	-	-	766	
HCM Lane V/C Ratio	0.056	-	-	-	0.186	
HCM Ctrl Dly (s/v)	7.6	0	-	-	10.8	
HCM Lane LOS	A	A	-	-	B	
HCM 95th %tile Q(veh)	0.2	-	-	-	0.7	

Intersection												
Int Delay, s/veh	4.9											
Movement	EBL	EBT	EBR	WBL	WBT	WBR	NBL	NBT	NBR	SBL	SBT	SBR
Lane Configurations		↕			↕			↕			↕	
Traffic Vol, veh/h	6	2	16	7	7	20	37	38	5	36	45	10
Future Vol, veh/h	6	2	16	7	7	20	37	38	5	36	45	10
Conflicting Peds, #/hr	0	0	0	0	0	0	0	0	0	0	0	0
Sign Control	Stop	Stop	Stop	Stop	Stop	Stop	Free	Free	Free	Free	Free	Free
RT Channelized	-	-	None	-	-	None	-	-	None	-	-	None
Storage Length	-	-	-	-	-	-	-	-	-	-	-	-
Veh in Median Storage, #	-	0	-	-	0	-	-	0	-	-	0	-
Grade, %	-	0	-	-	0	-	-	0	-	-	0	-
Peak Hour Factor	92	92	92	72	72	72	82	82	82	90	90	90
Heavy Vehicles, %	2	2	2	4	4	4	3	3	3	12	12	12
Mvmt Flow	7	2	17	10	10	28	45	46	6	40	50	11
Major/Minor	Minor2		Minor1		Major1		Major2					
Conflicting Flow All	277	278	56	271	281	49	61	0	0	52	0	0
Stage 1	136	136	-	140	140	-	-	-	-	-	-	-
Stage 2	141	143	-	131	141	-	-	-	-	-	-	-
Critical Hdwy	7.12	6.52	6.22	7.14	6.54	6.24	4.13	-	-	4.22	-	-
Critical Hdwy Stg 1	6.12	5.52	-	6.14	5.54	-	-	-	-	-	-	-
Critical Hdwy Stg 2	6.12	5.52	-	6.14	5.54	-	-	-	-	-	-	-
Follow-up Hdwy	3.518	4.018	3.318	3.536	4.036	3.336	2.227	-	-	2.308	-	-
Pot Cap-1 Maneuver	675	630	1011	678	624	1013	1536	-	-	1492	-	-
Stage 1	868	784	-	859	777	-	-	-	-	-	-	-
Stage 2	861	779	-	868	776	-	-	-	-	-	-	-
Platoon blocked, %								-	-		-	-
Mov Cap-1 Maneuver	610	594	1011	626	589	1013	1536	-	-	1492	-	-
Mov Cap-2 Maneuver	610	594	-	626	589	-	-	-	-	-	-	-
Stage 1	844	762	-	833	754	-	-	-	-	-	-	-
Stage 2	802	755	-	827	755	-	-	-	-	-	-	-
Approach	EB		WB		NB		SB					
HCM Ctrl Dly, s/v	9.5		9.82		3.43		2.96					
HCM LOS	A		A									
Minor Lane/Major Mvmt	NBL	NBT	NBR	EBLn1WBLn1	SBL	SBT	SBR					
Capacity (veh/h)	814	-	-	827	794	687	-	-				
HCM Lane V/C Ratio	0.029	-	-	0.032	0.059	0.027	-	-				
HCM Ctrl Dly (s/v)	7.4	0	-	9.5	9.8	7.5	0	-				
HCM Lane LOS	A	A	-	A	A	A	A	-				
HCM 95th %tile Q(veh)	0.1	-	-	0.1	0.2	0.1	-	-				

Intersection						
Int Delay, s/veh	6.9					
Movement	EBT	EBR	WBL	WBT	NBL	NBR
Lane Configurations						
Traffic Vol, veh/h	13	56	60	12	60	94
Future Vol, veh/h	13	56	60	12	60	94
Conflicting Peds, #/hr	0	0	0	0	0	0
Sign Control	Free	Free	Free	Free	Stop	Stop
RT Channelized	-	None	-	None	-	None
Storage Length	-	-	-	-	0	-
Veh in Median Storage, #	0	-	-	0	0	-
Grade, %	0	-	-	0	0	-
Peak Hour Factor	70	70	92	92	73	73
Heavy Vehicles, %	0	0	2	2	3	3
Mvmt Flow	19	80	65	13	82	129
Major/Minor	Major1		Major2		Minor1	
Conflicting Flow All	0	0	99	0	202	59
Stage 1	-	-	-	-	59	-
Stage 2	-	-	-	-	143	-
Critical Hdwy	-	-	4.12	-	6.43	6.23
Critical Hdwy Stg 1	-	-	-	-	5.43	-
Critical Hdwy Stg 2	-	-	-	-	5.43	-
Follow-up Hdwy	-	-	2.218	-	3.527	3.327
Pot Cap-1 Maneuver	-	-	1494	-	784	1004
Stage 1	-	-	-	-	961	-
Stage 2	-	-	-	-	881	-
Platoon blocked, %	-	-		-		
Mov Cap-1 Maneuver	-	-	1494	-	750	1004
Mov Cap-2 Maneuver	-	-	-	-	750	-
Stage 1	-	-	-	-	961	-
Stage 2	-	-	-	-	842	-
Approach	EB		WB		NB	
HCM Ctrl Dly, s/v	0		6.27		10.32	
HCM LOS	B					
Minor Lane/Major Mvmt	NBLn1	EBT	EBR	WBL	WBT	
Capacity (veh/h)	887	-	-	1484	-	
HCM Lane V/C Ratio	0.238	-	-	0.044	-	
HCM Ctrl Dly (s/v)	10.3	-	-	7.5	0	
HCM Lane LOS	B	-	-	A	A	
HCM 95th %tile Q(veh)	0.9	-	-	0.1	-	

Intersection						
Int Delay, s/veh	1.5					
Movement	EBT	EBR	WBL	WBT	NBL	NBR
Lane Configurations						
Traffic Vol, veh/h	77	39	7	57	23	14
Future Vol, veh/h	77	39	7	57	23	14
Conflicting Peds, #/hr	0	0	0	0	0	0
Sign Control	Free	Free	Free	Free	Stop	Stop
RT Channelized	-	None	-	None	-	None
Storage Length	-	-	-	-	0	-
Veh in Median Storage, #	0	-	-	0	0	-
Grade, %	0	-	-	0	0	-
Peak Hour Factor	65	65	78	78	92	92
Heavy Vehicles, %	9	9	0	0	2	2
Mvmt Flow	118	60	9	73	25	15
Major/Minor	Major1		Major2		Minor1	
Conflicting Flow All	0	0	178	0	239	148
Stage 1	-	-	-	-	148	-
Stage 2	-	-	-	-	91	-
Critical Hdwy	-	-	4.1	-	6.42	6.22
Critical Hdwy Stg 1	-	-	-	-	5.42	-
Critical Hdwy Stg 2	-	-	-	-	5.42	-
Follow-up Hdwy	-	-	2.2	-	3.518	3.318
Pot Cap-1 Maneuver	-	-	1410	-	749	898
Stage 1	-	-	-	-	879	-
Stage 2	-	-	-	-	933	-
Platoon blocked, %	-	-		-		
Mov Cap-1 Maneuver	-	-	1410	-	744	898
Mov Cap-2 Maneuver	-	-	-	-	744	-
Stage 1	-	-	-	-	879	-
Stage 2	-	-	-	-	926	-
Approach	EB		WB		NB	
HCM Ctrl Dly, s/v	0		0.83		9.77	
HCM LOS	A					
Minor Lane/Major Mvmt	NBLn1	EBT	EBR	WBL	WBT	
Capacity (veh/h)	796	-	-	197	-	
HCM Lane V/C Ratio	0.051	-	-	0.006	-	
HCM Ctrl Dly (s/v)	9.8	-	-	7.6	0	
HCM Lane LOS	A	-	-	A	A	
HCM 95th %tile Q(veh)	0.2	-	-	0	-	

Intersection: 1: MacArthur Boulevard & Stamford Road

Movement	EB	WB	NB	SB
Directions Served	LTR	LTR	LTR	LTR
Maximum Queue (ft)	36	73	33	39
Average Queue (ft)	19	35	2	4
95th Queue (ft)	44	61	14	22
Link Distance (ft)	554	1077	898	632
Upstream Blk Time (%)				
Queuing Penalty (veh)				
Storage Bay Dist (ft)				
Storage Blk Time (%)				
Queuing Penalty (veh)				

Intersection: 2: MacArthur Boulevard & N. Harris Road

Movement	EB	SB
Directions Served	LT	LR
Maximum Queue (ft)	44	76
Average Queue (ft)	6	40
95th Queue (ft)	29	64
Link Distance (ft)	563	595
Upstream Blk Time (%)		
Queuing Penalty (veh)		
Storage Bay Dist (ft)		
Storage Blk Time (%)		
Queuing Penalty (veh)		

Intersection: 3: Stamford Road/MacArthur Boulevard & E. Site Access/Wiard Boulevard

Movement	EB	WB	NB	SB
Directions Served	LTR	LTR	LTR	LTR
Maximum Queue (ft)	30	49	25	27
Average Queue (ft)	17	19	2	2
95th Queue (ft)	41	45	13	14
Link Distance (ft)	617	482	1349	1149
Upstream Blk Time (%)				
Queuing Penalty (veh)				
Storage Bay Dist (ft)				
Storage Blk Time (%)				
Queuing Penalty (veh)				

Intersection: 4: Dawn Avenue & Stamford Road

Movement	WB	NB
Directions Served	LT	LR
Maximum Queue (ft)	36	71
Average Queue (ft)	4	38
95th Queue (ft)	22	60
Link Distance (ft)	1144	829
Upstream Blk Time (%)		
Queuing Penalty (veh)		
Storage Bay Dist (ft)		
Storage Blk Time (%)		
Queuing Penalty (veh)		

Intersection: 5: N. Site Access & MacArthur Boulevard

Movement	WB	NB
Directions Served	LT	LR
Maximum Queue (ft)	10	33
Average Queue (ft)	0	17
95th Queue (ft)	5	36
Link Distance (ft)	1149	402
Upstream Blk Time (%)		
Queuing Penalty (veh)		
Storage Bay Dist (ft)		
Storage Blk Time (%)		
Queuing Penalty (veh)		

Zone Summary

Zone wide Queuing Penalty: 0

TURN LANE WARRANT

MacArthur Boulevard and N. Site Access

AM Peak Hour
LT: 2 - 3%


PM Peak Hour
LT: 7 - 11%

AM V_o : 67

PM V_o : 116

AM V_a : 60

PM V_a : 64

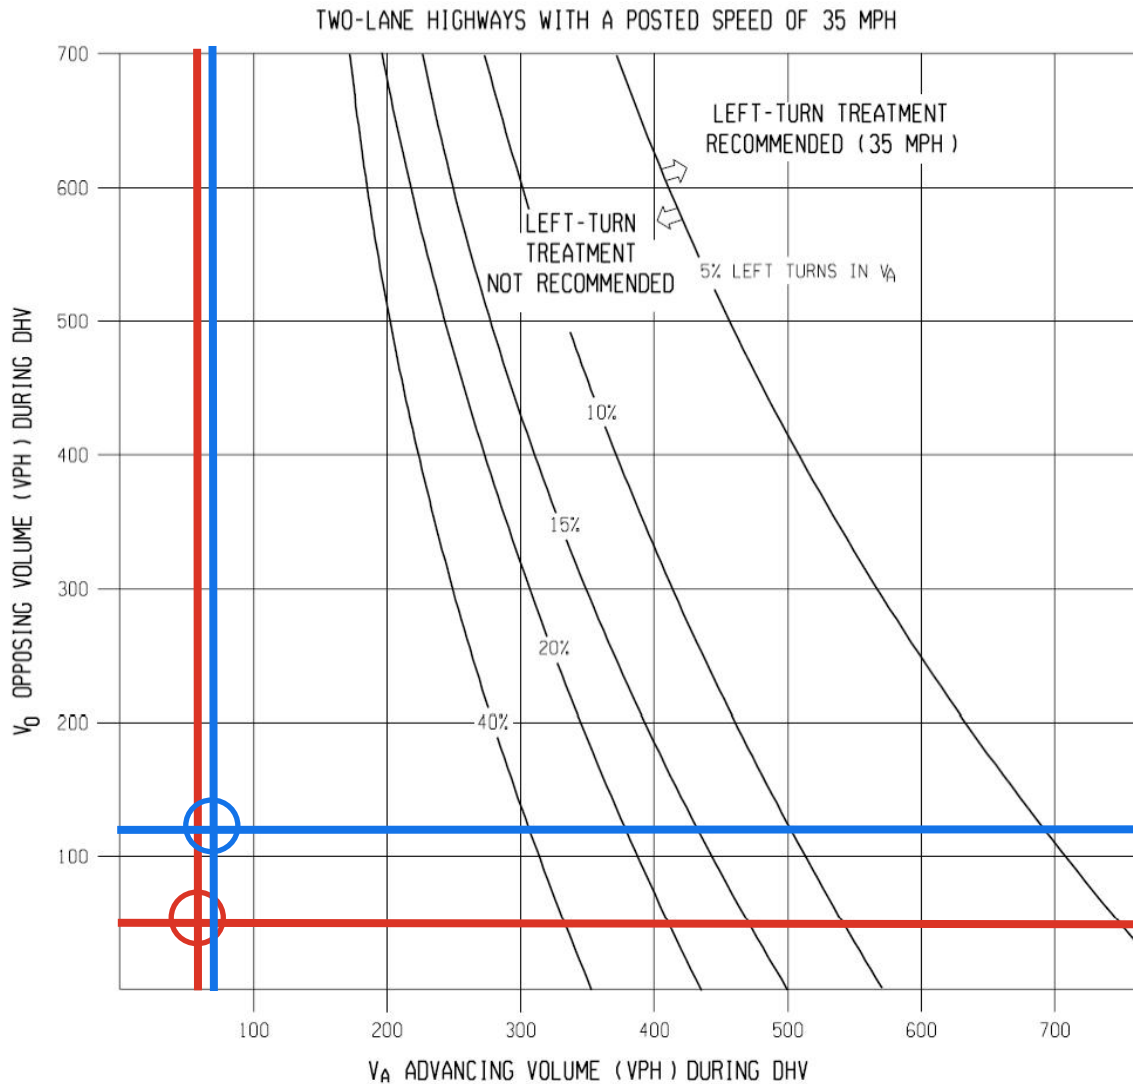

Left-Turn Lane NOT Warranted

Instructions:

1. The family of curves represent the percentage of left turns in advancing volume (V_A). The designer should locate the curve for the actual percentage of left turns. When this is not an even increment of 5, the designer should estimate where the curve lies.
2. Read V_A and V_O into the chart and locate the intersection of the two volumes.
3. Note the location of the point in #2 relative to the line in #1. If the point is to the right of the line, then a left-turn lane is recommended. If the point is to the left of the line, then a left-turn is not recommended based on traffic volumes.

Example: Speed = 35mph
Advancing volume during DHV = 400 vph
Opposing volume during DHV = 400 vph
Percentage of left-turns in advancing volume = 7%

Problem: Determine if left-turn lane is recommended


Solution: Figure indicates that the intersection of 400 vph and 400 vph is located to the left of the 7% curve (estimated); thus a left-turn lane is not recommended based on volumes.

MacArthur Boulevard & N. Site Access

AM Peak Hour
RT: 14

PM Peak Hour
RT: 39


AM Peak Hour: 67
PM Peak Hour: 116

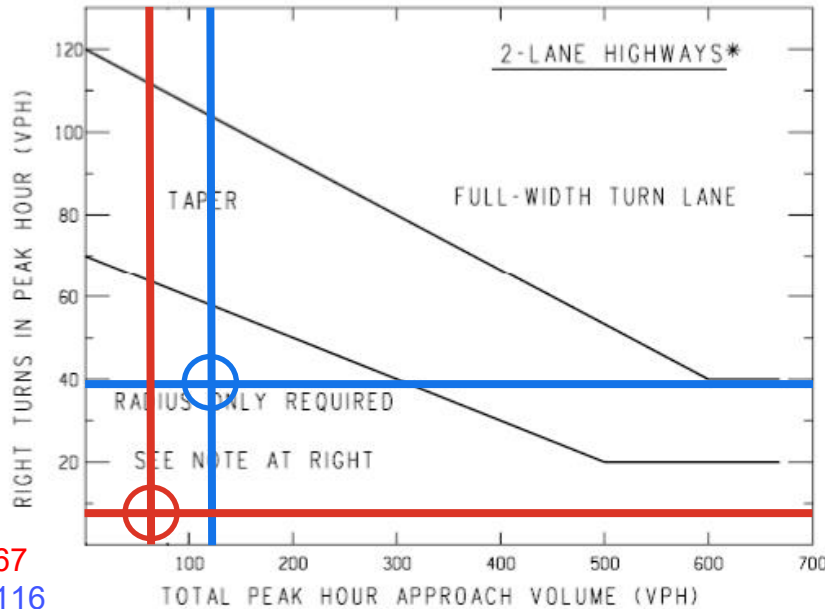

NOTE: For posted speeds at or under 45 mph, peak hour right turns greater than 40 vph, and total peak hour approach less than 300 vph, adjust right turn volumes.

Adjust peak hour
Right turns = Peak hour
Right turns – 20

Right-Turn Lane
NOT Warranted

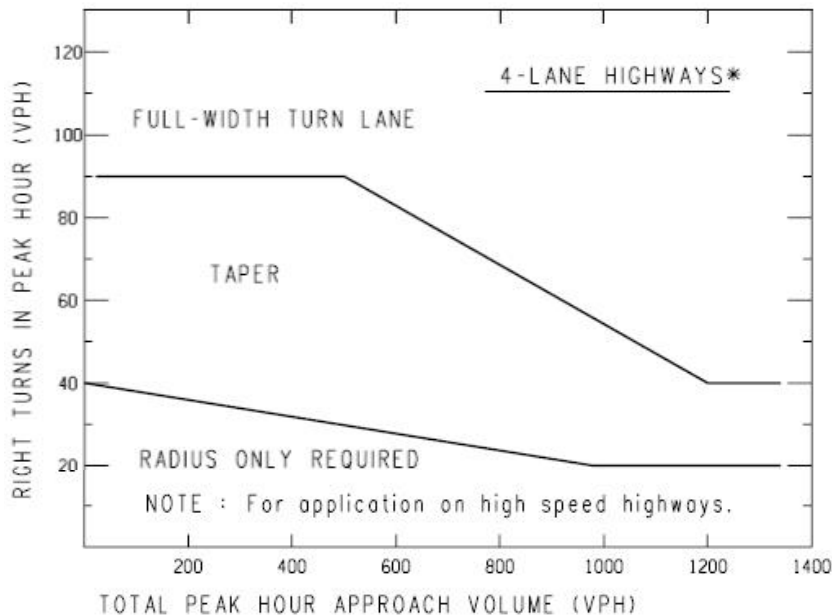

*If a center left-turn lane exists (ie 3 or 5 lane roadway), subtract the number of left turns in approach volume from the total approach volume to get an adjusted total approach volume.

Sample Problem: The Design Speed is 55 mph. The Peak Hour Approach Volume is 300 vph. The Number of Right Turns in the Peak Hour is 100 vph. Determine if a right turn lane is recommended.

Solution: Figure indicates that the intersection of 300 vph and 100 vph is located above the upper trend line; thus, a right-turn lane may be recommended.

MacArthur Boulevard and E. Site Access

AM Peak Hour
LT: 10 - 34%


PM Peak Hour
LT: 37 - 46%

AM V_o : 71

PM V_o : 91

AM V_a : 29

PM V_a : 80

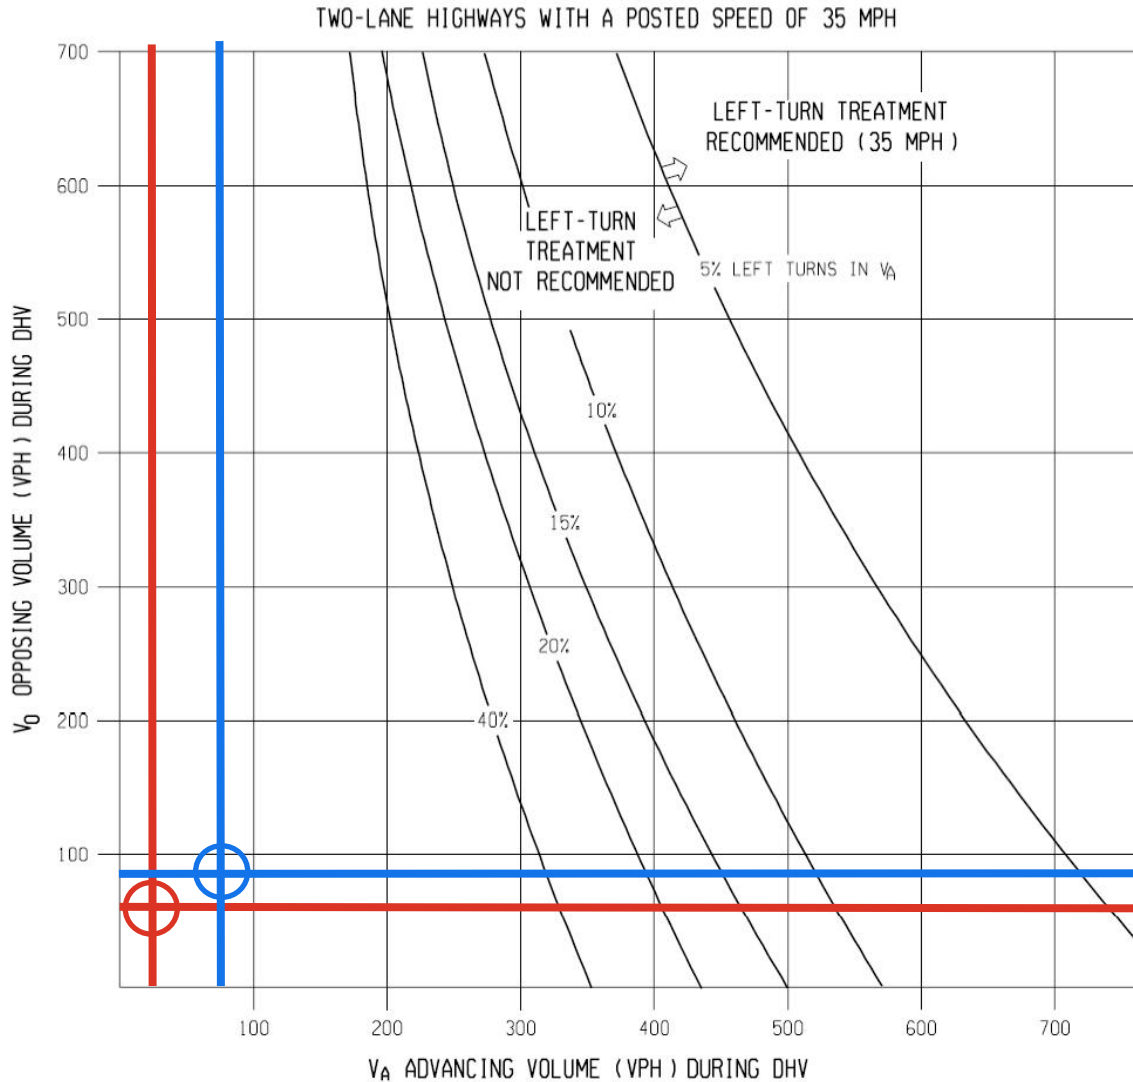

Left-Turn Lane NOT Warranted

Instructions:

1. The family of curves represent the percentage of left turns in advancing volume (V_A). The designer should locate the curve for the actual percentage of left turns. When this is not an even increment of 5, the designer should estimate where the curve lies.
2. Read V_A and V_O into the chart and locate the intersection of the two volumes.
3. Note the location of the point in #2 relative to the line in #1. If the point is to the right of the line, then a left-turn lane is recommended. If the point is to the left of the line, then a left-turn is not recommended based on traffic volumes.

Example: Speed = 35mph
Advancing volume during DHV = 400 vph
Opposing volume during DHV = 400 vph
Percentage of left-turns in advancing volume = 7%

Problem: Determine if left-turn lane is recommended


Solution: Figure indicates that the intersection of 400 vph and 400 vph is located to the left of the 7% curve (estimated); thus a left-turn lane is not recommended based on volumes.

MacArthur Boulevard & E. Site Access

AM Peak Hour
RT: 3

PM Peak Hour
RT: 10


AM Peak Hour: 71
PM Peak Hour: 91

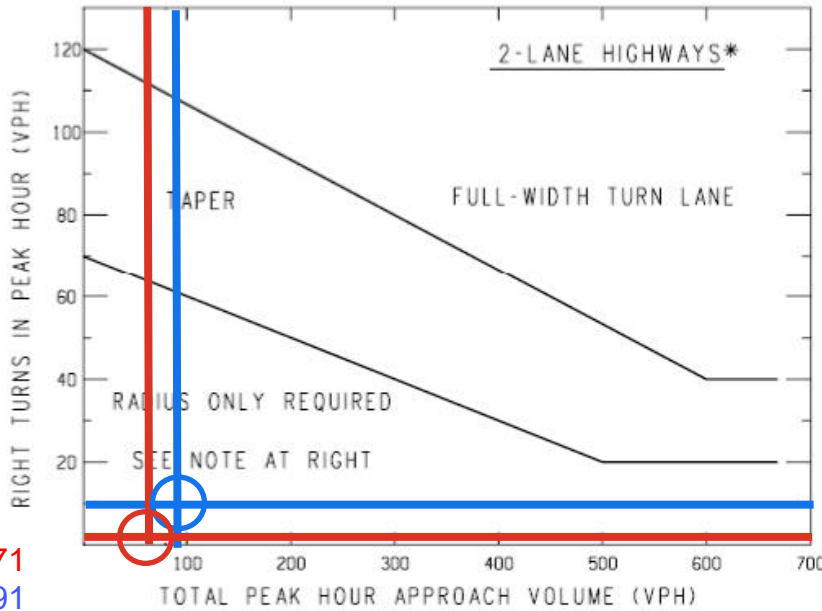

NOTE: For posted speeds at or under 45 mph, peak hour right turns greater than 40 vph, and total peak hour approach less than 300 vph, adjust right turn volumes.

Adjust peak hour
Right turns = Peak hour
Right turns - 20


Right-Turn Lane
NOT Warranted

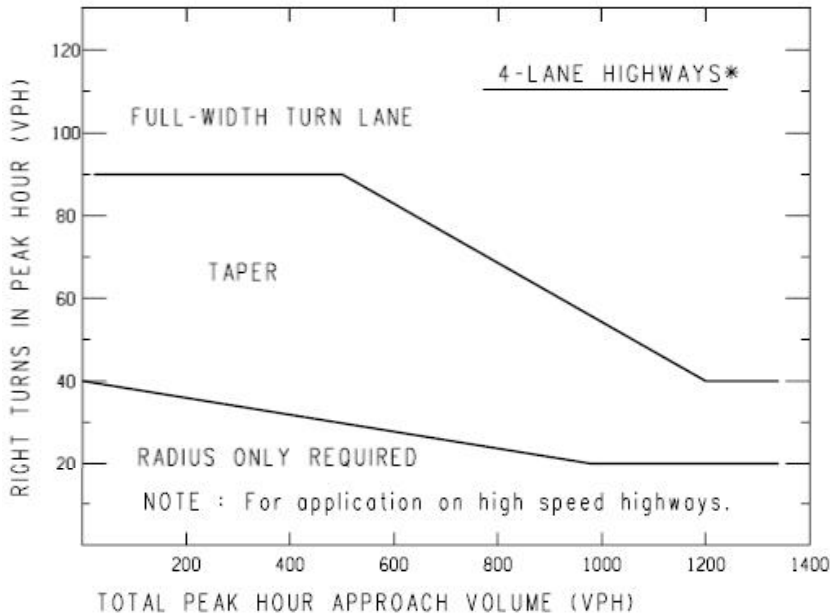

*If a center left-turn lane exists (ie 3 or 5 lane roadway), subtract the number of left turns in approach volume from the total approach volume to get an adjusted total approach volume.

Sample Problem: The Design Speed is 55 mph. The Peak Hour Approach Volume is 300 vph. The Number of Right Turns in the Peak Hous is 100 vph. Determine if a right turn lane is recommended.

Solution: Figure indicates that the intersection of 300 vph and 100 vph is located above the upper trend line; thus, a right-turn lane may be recommended.

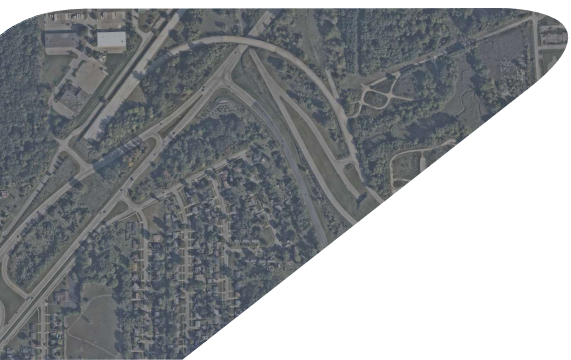

Kimley»Horn
of Michigan, Inc.

3000 Town Center | Suite 2600 | Southfield, MI 48075
313-572-1560



Monument Engineering Group Associates, Inc.
298 Veterans Drive, Fowlerville, MI
(517) 223-3512
www.monumentengineering.com




Peter M. Lundgren
ISA Certified Arborist®
MI-4374A

Tree Survey

Project No./Name: _____ 25-079

Date: 2/18/2026

Tag No.	Scientific Name	Common Name	D.B.H.	Condition	Notes	Landmark Status
1	Juglans nigra	Black Walnut	11	FAIR		
2	Acer negundo	Box Elder	13	FAIR		
3	Acer negundo	Box Elder	11	POOR		
4	Populus deltoides	Cottonwood	38	FAIR		Landmark
5	Juglans nigra	Black Walnut	8	FAIR		
6	Acer negundo	Box Elder	8	POOR		
7	Juglans nigra	Black Walnut	12	FAIR		
8	Acer negundo	Box Elder	12	FAIR	TWIN	
9	Acer negundo	Box Elder	8	FAIR		
10	Acer negundo	Box Elder	8	POOR		
11	Populus deltoides	Cottonwood	26	FAIR		Landmark
12	Populus deltoides	Cottonwood	17	FAIR		
13	Acer saccharinum	Silver Maple	8	FAIR		
14	Populus deltoides	Cottonwood	14	FAIR		
15	Populus deltoides	Cottonwood	16	FAIR		
16	Populus deltoides	Cottonwood	15	FAIR		
17	Populus deltoides	Cottonwood	16	FAIR		
18	Populus deltoides	Cottonwood	8	FAIR		
19	Populus deltoides	Cottonwood	13	FAIR		
20	Populus deltoides	Cottonwood	13	FAIR		
21	Populus deltoides	Cottonwood	15	FAIR		
22	Populus deltoides	Cottonwood	18	FAIR		
23	Populus deltoides	Cottonwood	18	FAIR		
24	Populus deltoides	Cottonwood	20	FAIR		
25	Populus deltoides	Cottonwood	23	FAIR		
26	Populus deltoides	Cottonwood	18	FAIR		
27	Acer saccharum	Sugar Maple	12	FAIR		
28	Populus deltoides	Cottonwood	15	FAIR		
29	Acer saccharum	Sugar Maple	11	FAIR		
30	Populus deltoides	Cottonwood	16	FAIR	TWIN	
31	Populus deltoides	Cottonwood	13	FAIR		
32	Populus deltoides	Cottonwood	18	FAIR		
33	Populus deltoides	Cottonwood	18	FAIR	TWIN	
34	Ulmus americana	American Elm	11	FAIR		
35	Populus deltoides	Cottonwood	20	FAIR		
36	Populus deltoides	Cottonwood	35	FAIR		Landmark



Monument Engineering Group Associates, Inc.
298 Veterans Drive, Fowlerville, MI
(517) 223-3512
www.monumentengineering.com




Peter M. Lundgren
ISA Certified Arborist®
MI-4374A

Tree Survey

Project No./Name: _____ 25-079 _____

Date: 2/18/2026

Tag No.	Scientific Name	Common Name	D.B.H.	Condition	Notes	Landmark Status
37	Populus deltoides	Cottonwood	30	FAIR		Landmark
38	Populus deltoides	Cottonwood	14	FAIR	TWIN	
39	Populus deltoides	Cottonwood	17	FAIR		
40	Populus deltoides	Cottonwood	25	FAIR		Landmark
41	Acer saccharinum	Silver Maple	10	FAIR	TWIN	
42	Populus deltoides	Cottonwood	14	FAIR		
43	Populus deltoides	Cottonwood	11	FAIR		
44	Populus deltoides	Cottonwood	18	FAIR		
45	Populus deltoides	Cottonwood	18	FAIR		
46	Salix babylonica	Weeping Willow	10	FAIR		
47	Salix babylonica	Weeping Willow	17	FAIR		
48	Populus tremuloides	Quaking Aspen	13	FAIR		
49	Quercus alba	White Oak	18	FAIR	TWIN	Landmark
50	Tilia americana	Basswood	14	FAIR	TWIN	
51	Quercus macrocarpa	Bur Oak	14	FAIR		
52	Quercus macrocarpa	Bur Oak	24	FAIR		Landmark
53	Tilia americana	Basswood	12	POOR		
54	Robinia pseudoacacia	Black Locust	11	FAIR		
55	Tilia americana	Basswood	12	POOR		
56	Tilia americana	Basswood	12	FAIR		
57	Carya glabra	Pignut Hickory	8	FAIR		
58	Quercus rubra	Red Oak	11	FAIR		
59	Tilia americana	Basswood	11	FAIR		
60	Tilia americana	Basswood	9	FAIR		
61	Quercus rubra	Red Oak	11	FAIR		
62	Tilia americana	Basswood	9	FAIR		
63	Tilia americana	Basswood	13	FAIR		
64	Tilia americana	Basswood	10	POOR		
65	Tilia americana	Basswood	11	POOR		
66	Tilia americana	Basswood	14	FAIR		
67	Tilia americana	Basswood	9	FAIR		
68	Tilia americana	Basswood	19	FAIR		
69	Tilia americana	Basswood	8	FAIR		
70	Tilia americana	Basswood	11	POOR		
71	Carya cordiformis	Bitternut Hickory	10	FAIR		
72	Tilia americana	Basswood	8	FAIR		



Monument Engineering Group Associates, Inc.
298 Veterans Drive, Fowlerville, MI
(517) 223-3512
www.monumentengineering.com




Peter M. Lundgren
ISA Certified Arborist®
MI-4374A

Tree Survey

Project No./Name: _____ 25-079 _____

Date: 2/18/2026

Tag No.	Scientific Name	Common Name	D.B.H.	Condition	Notes	Landmark Status
73	Tilia americana	Basswood	10	FAIR	TWIN	
74	Tilia americana	Basswood	11	POOR		
75	Tilia americana	Basswood	14	FAIR		
76	Tilia americana	Basswood	14	FAIR		
77	Tilia americana	Basswood	9	FAIR		
78	Tilia americana	Basswood	11	FAIR		
79	Tilia americana	Basswood	16	FAIR	TWIN	
80	Tilia americana	Basswood	11	FAIR		
81	Juglans nigra	Black Walnut	13	FAIR		
82	Tilia americana	Basswood	13	FAIR		
83	Tilia americana	Basswood	12	FAIR		
84	Populus deltoides	Cottonwood	22	FAIR		
85	Carya glabra	Pignut Hickory	8	POOR		
86	Carya glabra	Pignut Hickory	9	FAIR	TWIN	
87	Quercus alba	White Oak	22	FAIR		Landmark
88	Ulmus americana	American Elm	8	FAIR		
89	Quercus alba	White Oak	13	FAIR	TWIN	
90	Quercus alba	White Oak	14	FAIR	TWIN	
91	Quercus alba	White Oak	24	FAIR		Landmark
92	Quercus alba	White Oak	14	FAIR		
93	Tilia americana	Basswood	12	FAIR		
94	Carya glabra	Pignut Hickory	8	FAIR		
95	Tilia americana	Basswood	18	FAIR	QUAD	
96	Tilia americana	Basswood	10	FAIR		
97	Quercus rubra	Red Oak	17	FAIR	TRIPLE	Landmark
98	Tilia americana	Basswood	8	FAIR		
100	Quercus alba	White Oak	14	FAIR		
101	Tilia americana	Basswood	11	FAIR		
102	Tilia americana	Basswood	11	FAIR		
103	Tilia americana	Basswood	9	FAIR		
104	Tilia americana	Basswood	9	FAIR		
105	Carya glabra	Pignut Hickory	9	FAIR		
106	Quercus rubra	Red Oak	15	FAIR		
107	Carya ovata	Shagbark Hickory	15	FAIR		
108	Tilia americana	Basswood	20	FAIR		
109	Carya glabra	Pignut Hickory	8	FAIR		



Monument Engineering Group Associates, Inc.
298 Veterans Drive, Fowlerville, MI
(517) 223-3512
www.monumentengineering.com




Peter M. Lundgren
ISA Certified Arborist®
MI-4374A

Tree Survey

Project No./Name: _____ 25-079 _____

Date: 2/18/2026

Tag No.	Scientific Name	Common Name	D.B.H.	Condition	Notes	Landmark Status
110	Quercus rubra	Red Oak	14	FAIR		
111	Carya glabra	Pignut Hickory	10	FAIR		
112	Quercus rubra	Red Oak	15	FAIR		
113	Carya glabra	Pignut Hickory	8	FAIR		
114	Carya glabra	Pignut Hickory	11	FAIR		
115	Quercus rubra	Red Oak	17	FAIR		Landmark
116	Carya glabra	Pignut Hickory	8	FAIR		
117	Quercus rubra	Red Oak	20	FAIR		Landmark
118	Carya glabra	Pignut Hickory	13	FAIR		
119	Carya glabra	Pignut Hickory	10	FAIR		
120	Carya glabra	Pignut Hickory	14	FAIR		
121	Quercus rubra	Red Oak	16	FAIR		Landmark
122	Quercus rubra	Red Oak	11	FAIR		
123	Carya glabra	Pignut Hickory	13	FAIR	TWIN	
124	Carya ovata	Shagbark Hickory	11	FAIR		
125	Quercus rubra	Red Oak	9	FAIR		
126	Carya glabra	Pignut Hickory	9	FAIR		
127	Tilia americana	Basswood	12	FAIR	TWIN	
128	Juglans nigra	Black Walnut	14	FAIR		
129	Juglans nigra	Black Walnut	10	FAIR		
130	Tilia americana	Basswood	12	FAIR		
131	Tilia americana	Basswood	12	FAIR	TWIN	
132	Tilia americana	Basswood	8	FAIR		
133	Tilia americana	Basswood	16	FAIR		
134	Juglans nigra	Black Walnut	10	FAIR		
135	Tilia americana	Basswood	10	FAIR		
136	Carya glabra	Pignut Hickory	11	FAIR		
137	Tilia americana	Basswood	10	FAIR		
138	Quercus rubra	Red Oak	19	FAIR		Landmark
139	Juglans nigra	Black Walnut	14	FAIR		
140	Quercus rubra	Red Oak	16	FAIR		Landmark
141	Quercus rubra	Red Oak	9	FAIR		
142	Quercus rubra	Red Oak	15	FAIR		
143	Tilia americana	Basswood	10	FAIR	TRIPLE	
144	Juglans nigra	Black Walnut	12	POOR		
145	Ulmus pumila	Siberian Elm	9	FAIR		



Monument Engineering Group Associates, Inc.
298 Veterans Drive, Fowlerville, MI
(517) 223-3512
www.monumentengineering.com




Peter M. Lundgren
ISA Certified Arborist®
MI-4374A

Tree Survey

Project No./Name: _____ 25-079 _____

Date: 2/18/2026

Tag No.	Scientific Name	Common Name	D.B.H.	Condition	Notes	Landmark Status
146	Carya glabra	Pignut Hickory	13	FAIR		
147	Quercus rubra	Red Oak	36	FAIR		Landmark
148	Tilia americana	Basswood	12	FAIR		
149	Carya glabra	Pignut Hickory	15	FAIR		
150	Ulmus americana	American Elm	8	POOR		
151	Tilia americana	Basswood	16	FAIR		
152	Juglans nigra	Black Walnut	11	FAIR	TWIN	
153	Tilia americana	Basswood	11	FAIR	TWIN	
154	Quercus alba	White Oak	21	POOR		Landmark
155	Quercus alba	White Oak	14	FAIR	TWIN	
156	Quercus rubra	Red Oak	16	FAIR		Landmark
157	Tilia americana	Basswood	15	FAIR		
158	Carya glabra	Pignut Hickory	12	FAIR		
159	Juglans nigra	Black Walnut	14	FAIR		
160	Quercus alba	White Oak	12	FAIR		
161	Carya glabra	Pignut Hickory	8	FAIR		
162	Tilia americana	Basswood	12	FAIR		
163	Quercus rubra	Red Oak	16	FAIR	TWIN	Landmark
164	Quercus rubra	Red Oak	14	FAIR		
165	Quercus rubra	Red Oak	14	FAIR		
166	Quercus rubra	Red Oak	16	FAIR	TRIPLE	Landmark
167	Quercus alba	White Oak	11	FAIR		
168	Quercus alba	White Oak	13	FAIR		
169	Quercus alba	White Oak	15	FAIR		
170	Quercus rubra	Red Oak	16	FAIR		Landmark
171	Quercus alba	White Oak	8	FAIR		
172	Carya glabra	Pignut Hickory	13	FAIR		
173	Carya glabra	Pignut Hickory	12	FAIR		
174	Quercus alba	White Oak	14	FAIR	TWIN	
175	Ulmus americana	American Elm	8	POOR		
176	Carya glabra	Pignut Hickory	8	FAIR		
177	Quercus rubra	Red Oak	13	FAIR		
178	Carya glabra	Pignut Hickory	11	FAIR		
179	Quercus rubra	Red Oak	18	FAIR		Landmark
180	Carya ovata	Shagbark Hickory	12	FAIR	TRIPLE	
181	Carya glabra	Pignut Hickory	12	FAIR		



Monument Engineering Group Associates, Inc.
298 Veterans Drive, Fowlerville, MI
(517) 223-3512
www.monumentengineering.com




Peter M. Lundgren
ISA Certified Arborist®
MI-4374A

Tree Survey

Project No./Name: _____ 25-079

Date: 2/18/2026

Tag No.	Scientific Name	Common Name	D.B.H.	Condition	Notes	Landmark Status
182	Carya ovata	Shagbark Hickory	8	FAIR		
183	Carya glabra	Pignut Hickory	12	FAIR		
184	Carya ovata	Shagbark Hickory	9	FAIR		
185	Quercus rubra	Red Oak	8	FAIR		
186	Quercus alba	White Oak	35	POOR		Landmark
187	Carya glabra	Pignut Hickory	8	FAIR		
188	Quercus alba	White Oak	15	FAIR		
189	Quercus rubra	Red Oak	16	FAIR		Landmark
190	Quercus rubra	Red Oak	18	FAIR		Landmark
191	Quercus rubra	Red Oak	14	FAIR		
192	Carya glabra	Pignut Hickory	12	FAIR		
193	Juglans nigra	Black Walnut	19	FAIR		Landmark
194	Carya glabra	Pignut Hickory	17	FAIR		Landmark
195	Populus deltoides	Cottonwood	26	FAIR		Landmark
196	Quercus rubra	Red Oak	11	FAIR		
197	Quercus alba	White Oak	25	POOR		Landmark
198	Carya ovata	Shagbark Hickory	15	FAIR		
199	Carya glabra	Pignut Hickory	18	GOOD		Landmark
200	Carya glabra	Pignut Hickory	18	FAIR		Landmark
201	Quercus alba	White Oak	28	FAIR	TWIN	Landmark
202	Acer saccharum	Sugar Maple	12	FAIR		
203	Quercus alba	White Oak	12	FAIR		
204	Quercus alba	White Oak	12	FAIR		
205	Quercus rubra	Red Oak	15	FAIR	TWIN	
206	Carya glabra	Pignut Hickory	12	FAIR		
207	Quercus alba	White Oak	10	FAIR		
208	Quercus rubra	Red Oak	13	FAIR	TWIN	
209	Juglans nigra	Black Walnut	9	FAIR		
210	Tilia americana	Basswood	21	FAIR	CLUSTER	
211	Tilia americana	Basswood	11	FAIR		
212	Acer saccharinum	Silver Maple	13	FAIR		
213	Prunus serotina	Black Cherry	11	POOR		
214	Carya glabra	Pignut Hickory	10	FAIR		
215	Carya glabra	Pignut Hickory	22	GOOD		Landmark
216	Ulmus americana	American Elm	8	FAIR		
217	Juglans nigra	Black Walnut	11	FAIR		



Monument Engineering Group Associates, Inc.
298 Veterans Drive, Fowlerville, MI
(517) 223-3512
www.monumentengineering.com




Peter M. Lundgren
ISA Certified Arborist®
MI-4374A

Tree Survey

Project No./Name: _____ 25-079

Date: 2/18/2026

Tag No.	Scientific Name	Common Name	D.B.H.	Condition	Notes	Landmark Status
218	Prunus serotina	Black Cherry	9	POOR	TWIN	
219	Populus tremuloides	Quaking Aspen	17	FAIR		
220	Juglans nigra	Black Walnut	8	FAIR		
221	Carya glabra	Pignut Hickory	11	FAIR		
222	Carya glabra	Pignut Hickory	14	FAIR		
223	Carya ovata	Shagbark Hickory	13	FAIR		
224	Carya ovata	Shagbark Hickory	20	FAIR		
225	Prunus serotina	Black Cherry	10	POOR		
226	Ulmus pumila	Siberian Elm	8	FAIR		
227	Juglans nigra	Black Walnut	11	FAIR		
228	Juglans nigra	Black Walnut	14	FAIR		
229	Populus tremuloides	Quaking Aspen	14	FAIR		
230	Populus tremuloides	Quaking Aspen	15	FAIR		
231	Juglans nigra	Black Walnut	10	FAIR		
232	Juglans nigra	Black Walnut	9	FAIR		
233	Ulmus americana	American Elm	10	FAIR		
234	Carya glabra	Pignut Hickory	18	FAIR		Landmark
235	Tilia americana	Basswood	9	FAIR	TWIN	
236	Tilia americana	Basswood	16	FAIR		
237	Carya ovata	Shagbark Hickory	14	FAIR	TWIN	
238	Quercus rubra	Red Oak	19	FAIR	TRIPLE	Landmark
239	Acer saccharinum	Silver Maple	11	FAIR		
240	Quercus rubra	Red Oak	13	FAIR		
241	Ulmus americana	American Elm	8	FAIR		
242	Carya glabra	Pignut Hickory	10	FAIR		
243	Quercus rubra	Red Oak	25	FAIR		Landmark
244	Quercus rubra	Red Oak	12	FAIR	TWIN	
245	Carya glabra	Pignut Hickory	16	FAIR		Landmark
246	Tilia americana	Basswood	15	FAIR		
247	Carya ovata	Shagbark Hickory	8	FAIR		
248	Tilia americana	Basswood	16	FAIR		
249	Carya glabra	Pignut Hickory	21	FAIR		Landmark
250	Carya ovata	Shagbark Hickory	8	FAIR		
251	Carya ovata	Shagbark Hickory	8	FAIR		
252	Carya ovata	Shagbark Hickory	12	FAIR		
253	Carya glabra	Pignut Hickory	28	FAIR		Landmark



Monument Engineering Group Associates, Inc.
298 Veterans Drive, Fowlerville, MI
(517) 223-3512
www.monumentengineering.com




Peter M. Lundgren
ISA Certified Arborist®
MI-4374A

Tree Survey

Project No./Name: _____ 25-079

Date: 2/18/2026

Tag No.	Scientific Name	Common Name	D.B.H.	Condition	Notes	Landmark Status
254	Carya ovata	Shagbark Hickory	9	FAIR		
255	Carya glabra	Pignut Hickory	13	FAIR		
256	Tilia americana	Basswood	12	FAIR	TWIN	
257	Tilia americana	Basswood	13	FAIR		
258	Carya glabra	Pignut Hickory	18	GOOD		Landmark
259	Carya glabra	Pignut Hickory	12	FAIR		
260	Quercus rubra	Red Oak	9	FAIR		
261	Carya glabra	Pignut Hickory	22	GOOD		Landmark
262	Quercus rubra	Red Oak	16	FAIR		Landmark
263	Acer saccharinum	Silver Maple	8	POOR		
264	Quercus rubra	Red Oak	9	FAIR		
265	Carya glabra	Pignut Hickory	13	FAIR		
266	Robinia pseudoacacia	Black Locust	10	FAIR		
267	Carya ovata	Shagbark Hickory	8	FAIR		
268	Carya glabra	Pignut Hickory	16	FAIR		Landmark
269	Carya ovata	Shagbark Hickory	11	FAIR		
270	Carya glabra	Pignut Hickory	8	POOR		
271	Carya glabra	Pignut Hickory	11	FAIR		
272	Carya ovata	Shagbark Hickory	14	FAIR	TWIN	
273	Carya glabra	Pignut Hickory	10	FAIR		
274	Carya ovata	Shagbark Hickory	17	FAIR		
275	Carya ovata	Shagbark Hickory	17	FAIR		
276	Carya ovata	Shagbark Hickory	15	FAIR		
277	Quercus rubra	Red Oak	12	FAIR		
278	Quercus rubra	Red Oak	11	FAIR		
279	Quercus rubra	Red Oak	11	FAIR	TWIN	
280	Carya ovata	Shagbark Hickory	14	FAIR		
281	Carya glabra	Pignut Hickory	16	FAIR		Landmark
282	Carya glabra	Pignut Hickory	15	FAIR		
283	Carya glabra	Pignut Hickory	14	FAIR		
284	Carya ovata	Shagbark Hickory	11	FAIR		
285	Carya glabra	Pignut Hickory	11	FAIR		
286	Carya ovata	Shagbark Hickory	15	FAIR		
287	Tilia americana	Basswood	10	FAIR		
288	Tilia americana	Basswood	10	FAIR		
289	Quercus rubra	Red Oak	13	FAIR		



Monument Engineering Group Associates, Inc.
298 Veterans Drive, Fowlerville, MI
(517) 223-3512
www.monumentengineering.com




Peter M. Lundgren
ISA Certified Arborist®
MI-4374A

Tree Survey

Project No./Name: _____ 25-079

Date: 2/18/2026

Tag No.	Scientific Name	Common Name	D.B.H.	Condition	Notes	Landmark Status
290	Quercus macrocarpa	Bur Oak	24	FAIR		Landmark
291	Quercus alba	White Oak	22	POOR		Landmark
292	Carya ovata	Shagbark Hickory	19	GOOD		
293	Ulmus americana	American Elm	7	FAIR		
294	Carya ovata	Shagbark Hickory	15	FAIR		
295	Ulmus pumila	Siberian Elm	10	FAIR	TRIPLE	
296	Quercus rubra	Red Oak	9	FAIR		
297	Carya ovata	Shagbark Hickory	12	FAIR		
298	Quercus alba	White Oak	15	FAIR		
299	Quercus rubra	Red Oak	14	FAIR		
300	Carya glabra	Pignut Hickory	15	FAIR		
301	Carya glabra	Pignut Hickory	11	FAIR		
302	Carya glabra	Pignut Hickory	10	POOR		
303	Carya glabra	Pignut Hickory	19	FAIR		Landmark
304	Carya ovata	Shagbark Hickory	9	FAIR		
305	Carya glabra	Pignut Hickory	11	FAIR		
306	Carya ovata	Shagbark Hickory	10	FAIR	TWIN	
307	Carya ovata	Shagbark Hickory	8	FAIR		
308	Carya glabra	Pignut Hickory	10	FAIR		
309	Carya ovata	Shagbark Hickory	11	FAIR	TWIN	
310	Tilia americana	Basswood	12	FAIR		
311	Carya ovata	Shagbark Hickory	10	FAIR		
312	Carya glabra	Pignut Hickory	8	FAIR		
313	Carya ovata	Shagbark Hickory	16	FAIR		
314	Quercus rubra	Red Oak	14	FAIR		
315	Carya glabra	Pignut Hickory	17	FAIR		Landmark
316	Carya ovata	Shagbark Hickory	11	FAIR		
317	Carya ovata	Shagbark Hickory	12	FAIR		
318	Carya ovata	Shagbark Hickory	8	FAIR		
319	Carya ovata	Shagbark Hickory	12	FAIR		
320	Carya ovata	Shagbark Hickory	13	FAIR		
321	Carya ovata	Shagbark Hickory	13	FAIR		
322	Carya ovata	Shagbark Hickory	16	FAIR		
323	Carya ovata	Shagbark Hickory	15	FAIR		
324	Carya glabra	Pignut Hickory	16	FAIR		Landmark
325	Quercus rubra	Red Oak	8	FAIR	TWIN	



Monument Engineering Group Associates, Inc.
298 Veterans Drive, Fowlerville, MI
(517) 223-3512
www.monumentengineering.com




Peter M. Lundgren
ISA Certified Arborist®
MI-4374A

Tree Survey

Project No./Name: _____ 25-079

Date: 2/18/2026

Tag No.	Scientific Name	Common Name	D.B.H.	Condition	Notes	Landmark Status
326	Carya glabra	Pignut Hickory	12	FAIR		
327	Carya ovata	Shagbark Hickory	10	FAIR		
328	Carya glabra	Pignut Hickory	21	FAIR		Landmark
329	Carya ovata	Shagbark Hickory	9	POOR		
330	Carya glabra	Pignut Hickory	12	FAIR		
331	Carya glabra	Pignut Hickory	15	FAIR		
332	Carya glabra	Pignut Hickory	14	FAIR		
333	Carya glabra	Pignut Hickory	15	FAIR		
334	Carya glabra	Pignut Hickory	13	FAIR		
335	Carya glabra	Pignut Hickory	16	FAIR		Landmark
336	Carya ovata	Shagbark Hickory	9	FAIR	TWIN	
337	Quercus rubra	Red Oak	9	FAIR		
338	Carya glabra	Pignut Hickory	15	FAIR		
339	Quercus macrocarpa	Bur Oak	21	FAIR		Landmark
340	Carya ovata	Shagbark Hickory	17	FAIR		
341	Quercus rubra	Red Oak	7	FAIR		
342	Carya ovata	Shagbark Hickory	14	FAIR		
343	Carya glabra	Pignut Hickory	14	FAIR		
344	Carya ovata	Shagbark Hickory	6	FAIR		
345	Quercus macrocarpa	Bur Oak	8	FAIR		
346	Robinia pseudoacacia	Black Locust	10	FAIR		
347	Quercus macrocarpa	Bur Oak	12	FAIR		
348	Carya glabra	Pignut Hickory	8	FAIR		
349	Quercus macrocarpa	Bur Oak	16	FAIR		Landmark
350	Quercus macrocarpa	Bur Oak	14	FAIR		
351	Quercus rubra	Red Oak	12	FAIR		
352	Robinia pseudoacacia	Black Locust	8	FAIR		
353	Quercus macrocarpa	Bur Oak	11	FAIR		
354	Quercus macrocarpa	Bur Oak	11	FAIR		
355	Quercus macrocarpa	Bur Oak	11	FAIR		
356	Acer saccharinum	Silver Maple	12	FAIR		
357	Carya glabra	Pignut Hickory	13	FAIR		
358	Quercus macrocarpa	Bur Oak	7	FAIR		
359	Quercus rubra	Red Oak	13	FAIR		
360	Quercus rubra	Red Oak	10	FAIR		
361	Carya glabra	Pignut Hickory	12	FAIR		



Monument Engineering Group Associates, Inc.
298 Veterans Drive, Fowlerville, MI
(517) 223-3512
www.monumentengineering.com




Peter M. Lundgren
ISA Certified Arborist®
MI-4374A

Tree Survey

Project No./Name: _____ 25-079

Date: 2/18/2026

Tag No.	Scientific Name	Common Name	D.B.H.	Condition	Notes	Landmark Status
362	Carya glabra	Pignut Hickory	12	FAIR		
363	Carya ovata	Shagbark Hickory	11	FAIR		
364	Carya ovata	Shagbark Hickory	12	FAIR		
365	Carya ovata	Shagbark Hickory	14	FAIR		
366	Carya glabra	Pignut Hickory	11	FAIR	TWIN	
367	Carya ovata	Shagbark Hickory	12	FAIR		
368	Quercus rubra	Red Oak	12	FAIR	TRIPLE	
369	Carya ovata	Shagbark Hickory	16	FAIR		
370	Tilia americana	Basswood	13	FAIR		
371	Quercus rubra	Red Oak	20	FAIR		Landmark
372	Carya glabra	Pignut Hickory	13	FAIR		
373	Carya glabra	Pignut Hickory	14	FAIR		
374	Carya ovata	Shagbark Hickory	10	FAIR		
375	Robinia pseudoacacia	Black Locust	14	FAIR	TWIN	
376	Carya glabra	Pignut Hickory	11	FAIR		
377	Tilia americana	Basswood	12	FAIR	TWIN	
378	Carya ovata	Shagbark Hickory	9	FAIR		
379	Carya glabra	Pignut Hickory	13	FAIR	TWIN	
380	Carya ovata	Shagbark Hickory	15	FAIR		
381	Tilia americana	Basswood	9	POOR		
382	Carya ovata	Shagbark Hickory	18	FAIR		
383	Carya glabra	Pignut Hickory	11	FAIR		
384	Carya glabra	Pignut Hickory	12	FAIR		
385	Carya glabra	Pignut Hickory	15	FAIR		
386	Carya glabra	Pignut Hickory	18	FAIR	TWIN	Landmark
387	Carya ovata	Shagbark Hickory	12	FAIR	TWIN	
388	Carya ovata	Shagbark Hickory	12	POOR		
389	Quercus rubra	Red Oak	17	FAIR		Landmark
390	Quercus rubra	Red Oak	17	FAIR	TWIN	Landmark
391	Carya ovata	Shagbark Hickory	12	FAIR		
392	Carya glabra	Pignut Hickory	8	FAIR		
393	Carya glabra	Pignut Hickory	14	FAIR		
394	Carya ovata	Shagbark Hickory	14	FAIR		
395	Robinia pseudoacacia	Black Locust	12	FAIR		
396	Robinia pseudoacacia	Black Locust	11	FAIR		
397	Carya ovata	Shagbark Hickory	13	FAIR		



Monument Engineering Group Associates, Inc.
298 Veterans Drive, Fowlerville, MI
(517) 223-3512
www.monumentengineering.com




Peter M. Lundgren
ISA Certified Arborist®
MI-4374A

Tree Survey

Project No./Name: _____ 25-079 _____

Date: 2/18/2026

Tag No.	Scientific Name	Common Name	D.B.H.	Condition	Notes	Landmark Status
398	Carya ovata	Shagbark Hickory	8	FAIR		
399	Carya ovata	Shagbark Hickory	15	FAIR		
400	Carya glabra	Pignut Hickory	15	FAIR		
401	Carya ovata	Shagbark Hickory	12	FAIR		
402	Carya ovata	Shagbark Hickory	12	FAIR		
403	Tilia americana	Basswood	15	FAIR		
404	Carya ovata	Shagbark Hickory	17	FAIR		
405	Carya glabra	Pignut Hickory	19	FAIR	TWIN	Landmark
406	Carya glabra	Pignut Hickory	13	FAIR	TWIN	
407	Carya ovata	Shagbark Hickory	11	FAIR		
408	Carya ovata	Shagbark Hickory	11	FAIR		
409	Carya ovata	Shagbark Hickory	9	FAIR		
410	Carya ovata	Shagbark Hickory	13	FAIR		
411	Carya ovata	Shagbark Hickory	14	FAIR		
412	Carya ovata	Shagbark Hickory	14	FAIR		
413	Carya ovata	Shagbark Hickory	13	FAIR		
414	Carya ovata	Shagbark Hickory	11	FAIR		
415	Carya ovata	Shagbark Hickory	11	FAIR		
416	Carya glabra	Pignut Hickory	11	FAIR		
417	Tilia americana	Basswood	11	FAIR		
418	Carya ovata	Shagbark Hickory	11	FAIR		
419	Carya ovata	Shagbark Hickory	14	FAIR		
420	Carya glabra	Pignut Hickory	10	FAIR	TWIN	
421	Carya ovata	Shagbark Hickory	15	FAIR	TWIN	
422	Carya ovata	Shagbark Hickory	16	FAIR		
423	Carya glabra	Pignut Hickory	16	FAIR	TWIN	Landmark
424	Carya ovata	Shagbark Hickory	13	FAIR		
425	Acer saccharinum	Silver Maple	13	FAIR		
426	Carya glabra	Pignut Hickory	12	FAIR		
427	Quercus alba	White Oak	14	FAIR		
428	Quercus rubra	Red Oak	15	FAIR		
429	Carya glabra	Pignut Hickory	13	FAIR		
430	Quercus alba	White Oak	10	FAIR	TWIN	
431	Carya glabra	Pignut Hickory	17	FAIR		Landmark
432	Carya glabra	Pignut Hickory	7	FAIR		
433	Carya ovata	Shagbark Hickory	7	FAIR		



Monument Engineering Group Associates, Inc.
298 Veterans Drive, Fowlerville, MI
(517) 223-3512
www.monumentengineering.com




Peter M. Lundgren
ISA Certified Arborist®
MI-4374A

Tree Survey

Project No./Name: _____ 25-079

Date: 2/18/2026

Tag No.	Scientific Name	Common Name	D.B.H.	Condition	Notes	Landmark Status
434	Carya ovata	Shagbark Hickory	8	FAIR		
435	Quercus macrocarpa	Bur Oak	8	FAIR		
436	Quercus macrocarpa	Bur Oak	10	FAIR		
437	Quercus macrocarpa	Bur Oak	10	FAIR		
438	Tilia americana	Basswood	11	FAIR		
439	Acer saccharinum	Silver Maple	16	POOR		Landmark
440	Carya ovata	Shagbark Hickory	10	FAIR		
441	Carya ovata	Shagbark Hickory	14	FAIR		
442	Carya ovata	Shagbark Hickory	9	FAIR		
443	Carya glabra	Pignut Hickory	15	FAIR		
444	Carya glabra	Pignut Hickory	11	FAIR		
445	Carya glabra	Pignut Hickory	8	FAIR		
446	Quercus rubra	Red Oak	12	FAIR		
447	Quercus rubra	Red Oak	11	FAIR		
448	Quercus rubra	Red Oak	12	FAIR		
449	Carya ovata	Shagbark Hickory	15	FAIR		
450	Quercus rubra	Red Oak	7	POOR		
451	Quercus rubra	Red Oak	7	FAIR		
452	Carya ovata	Shagbark Hickory	6	FAIR		
453	Tilia americana	Basswood	7	POOR		
454	Quercus rubra	Red Oak	12	FAIR		
455	Carya ovata	Shagbark Hickory	6	FAIR		
456	Quercus alba	White Oak	17	FAIR		Landmark
457	Quercus rubra	Red Oak	7	FAIR		
458	Quercus rubra	Red Oak	12	FAIR		
459	Acer saccharinum	Silver Maple	11	FAIR		
460	Tilia americana	Basswood	11	FAIR		
461	Quercus rubra	Red Oak	9	FAIR		
462	Quercus macrocarpa	Bur Oak	16	FAIR		Landmark
463	Carya glabra	Pignut Hickory	7	FAIR		
464	Carya glabra	Pignut Hickory	11	FAIR		
465	Quercus rubra	Red Oak	9	FAIR		
466	Quercus rubra	Red Oak	11	FAIR		
467	Carya ovata	Shagbark Hickory	12	FAIR		
468	Carya ovata	Shagbark Hickory	24	FAIR		Landmark
469	Quercus macrocarpa	Bur Oak	18	FAIR		Landmark



Monument Engineering Group Associates, Inc.
298 Veterans Drive, Fowlerville, MI
(517) 223-3512
www.monumentengineering.com




Peter M. Lundgren
ISA Certified Arborist®
MI-4374A

Tree Survey

Project No./Name: _____ 25-079

Date: 2/18/2026

Tag No.	Scientific Name	Common Name	D.B.H.	Condition	Notes	Landmark Status
470	Carya ovata	Shagbark Hickory	14	FAIR		
471	Carya ovata	Shagbark Hickory	13	FAIR		
472	Carya ovata	Shagbark Hickory	8	FAIR		
473	Carya ovata	Shagbark Hickory	16	FAIR		
474	Carya ovata	Shagbark Hickory	12	FAIR		
475	Carya ovata	Shagbark Hickory	14	POOR		
476	Carya ovata	Shagbark Hickory	8	FAIR		
477	Carya ovata	Shagbark Hickory	15	FAIR		
478	Carya ovata	Shagbark Hickory	8	FAIR		
479	Carya glabra	Pignut Hickory	12	FAIR		
480	Carya ovata	Shagbark Hickory	11	FAIR		
481	Carya ovata	Shagbark Hickory	14	FAIR		
482	Carya ovata	Shagbark Hickory	11	FAIR		
483	Tilia americana	Basswood	9	FAIR		
484	Carya glabra	Pignut Hickory	19	FAIR		Landmark
485	Carya glabra	Pignut Hickory	8	FAIR		
486	Tilia americana	Basswood	8	FAIR		
487	Quercus alba	White Oak	13	POOR	TWIN	
488	Tilia americana	Basswood	8	FAIR		
489	Carya ovata	Shagbark Hickory	15	FAIR		
490	Acer Rubrum	Red Maple	10	FAIR		
491	Quercus macrocarpa	Bur Oak	10	FAIR		
492	Quercus macrocarpa	Bur Oak	10	FAIR		
493	Carya ovata	Shagbark Hickory	17	FAIR		
494	Carya ovata	Shagbark Hickory	10	FAIR		
495	Carya ovata	Shagbark Hickory	9	FAIR		
496	Carya ovata	Shagbark Hickory	11	FAIR		
497	Carya ovata	Shagbark Hickory	10	FAIR		
498	Carya ovata	Shagbark Hickory	10	FAIR		
499	Ulmus americana	American Elm	8	FAIR		
500	Carya ovata	Shagbark Hickory	13	POOR	TWIN	
501	Populus deltoides	Cottonwood	25	FAIR		Landmark
503	Tilia americana	Basswood	14	FAIR		
504	Populus deltoides	Cottonwood	11	FAIR		
505	Populus deltoides	Cottonwood	18	FAIR		
506	Populus deltoides	Cottonwood	16	FAIR	TWIN	



Monument Engineering Group Associates, Inc.
298 Veterans Drive, Fowlerville, MI
(517) 223-3512
www.monumentengineering.com




Peter M. Lundgren
ISA Certified Arborist®
MI-4374A

Tree Survey

Project No./Name: _____ 25-079 _____

Date: 2/18/2026

Tag No.	Scientific Name	Common Name	D.B.H.	Condition	Notes	Landmark Status
507	Populus deltoides	Cottonwood	15	FAIR		
508	Populus deltoides	Cottonwood	26	FAIR		Landmark
509	Populus deltoides	Cottonwood	23	FAIR		
510	Populus deltoides	Cottonwood	10	FAIR		
511	Populus deltoides	Cottonwood	13	FAIR		
512	Populus deltoides	Cottonwood	14	FAIR		
513	Populus deltoides	Cottonwood	20	FAIR		
514	Ulmus americana	American Elm	11	FAIR		
515	Populus deltoides	Cottonwood	32	FAIR	TRIPLE	Landmark
516	Juglans nigra	Black Walnut	12	FAIR		
517	Juglans nigra	Black Walnut	13	FAIR		
518	Populus tremuloides	Quaking Aspen	13	FAIR		
519	Populus tremuloides	Quaking Aspen	12	FAIR		
520	Acer saccharum	Sugar Maple	10	FAIR		
521	Populus deltoides	Cottonwood	15	FAIR		
522	Populus deltoides	Cottonwood	17	FAIR		
523	Populus deltoides	Cottonwood	10	FAIR		
524	Populus deltoides	Cottonwood	18	FAIR		
525	Ulmus americana	American Elm	11	FAIR		
526	Populus deltoides	Cottonwood	17	FAIR		
527	Populus deltoides	Cottonwood	10	FAIR		
528	Populus deltoides	Cottonwood	18	FAIR		
529	Populus deltoides	Cottonwood	25	FAIR		Landmark
530	Populus deltoides	Cottonwood	11	FAIR		
531	Populus deltoides	Cottonwood	25	FAIR		Landmark
532	Juglans nigra	Black Walnut	21	FAIR		Landmark
533	Juglans nigra	Black Walnut	13	FAIR		
534	Ulmus pumila	Siberian Elm	8	FAIR		
535	Juglans nigra	Black Walnut	19	FAIR		Landmark
536	Acer negundo	Box Elder	15	POOR		
537	Juglans nigra	Black Walnut	8	FAIR		
538	Juglans nigra	Black Walnut	10	FAIR		
539	Juglans nigra	Black Walnut	12	FAIR		
540	Populus tremuloides	Quaking Aspen	13	FAIR		
541	Populus tremuloides	Quaking Aspen	16	FAIR		
542	Populus tremuloides	Quaking Aspen	12	FAIR		



Monument Engineering Group Associates, Inc.
298 Veterans Drive, Fowlerville, MI
(517) 223-3512
www.monumentengineering.com




Peter M. Lundgren
ISA Certified Arborist®
MI-4374A

Tree Survey

Project No./Name: _____ 25-079 _____

Date: 2/18/2026

Tag No.	Scientific Name	Common Name	D.B.H.	Condition	Notes	Landmark Status
543	Populus tremuloides	Quaking Aspen	10	POOR		
544	Populus tremuloides	Quaking Aspen	17	FAIR		
545	Populus tremuloides	Quaking Aspen	13	FAIR		
546	Populus tremuloides	Quaking Aspen	13	FAIR		
548	Populus tremuloides	Quaking Aspen	18	FAIR		
549	Populus tremuloides	Quaking Aspen	17	FAIR		
550	Populus tremuloides	Quaking Aspen	17	FAIR		
551	Juglans nigra	Black Walnut	16	FAIR		
552	Ulmus americana	American Elm	8	FAIR		
554	Prunus serotina	Black Cherry	11	POOR	TWIN	
555	Populus tremuloides	Quaking Aspen	17	FAIR		
556	Ulmus americana	American Elm	15	FAIR		
557	Juglans nigra	Black Walnut	18	FAIR		Landmark
558	Celtis occidentalis	Northern Hackberry	14	FAIR		
559	Juglans nigra	Black Walnut	10	FAIR		
560	Populus deltoides	Cottonwood	15	FAIR	TWIN	
561	Juglans nigra	Black Walnut	8	FAIR		
562	Carya cordiformis	Bitternut Hickory	10	POOR		
563	Carya cordiformis	Bitternut Hickory	10	FAIR		
564	Juglans nigra	Black Walnut	10	FAIR		
565	Acer negundo	Box Elder	16	POOR	TWIN	
566	Populus deltoides	Cottonwood	19	FAIR	TWIN	
567	Acer negundo	Box Elder	10	POOR		
568	Acer negundo	Box Elder	12	POOR		
570	Carya cordiformis	Bitternut Hickory	14	FAIR		
571	Carya cordiformis	Bitternut Hickory	10	FAIR		
572	Carya cordiformis	Bitternut Hickory	10	FAIR		
573	Carya cordiformis	Bitternut Hickory	11	FAIR		
574	Carya cordiformis	Bitternut Hickory	12	FAIR		
575	Carya cordiformis	Bitternut Hickory	11	FAIR		
576	Carya cordiformis	Bitternut Hickory	15	FAIR		
577	Populus deltoides	Cottonwood	22	FAIR		
578	Populus deltoides	Cottonwood	19	FAIR		
579	Carya cordiformis	Bitternut Hickory	8	FAIR		
580	Carya cordiformis	Bitternut Hickory	23	FAIR		
581	Carya cordiformis	Bitternut Hickory	15	FAIR		



Monument Engineering Group Associates, Inc.
298 Veterans Drive, Fowlerville, MI
(517) 223-3512
www.monumentengineering.com




Peter M. Lundgren
ISA Certified Arborist®
MI-4374A

Tree Survey

Project No./Name: _____ 25-079

Date: 2/18/2026

Tag No.	Scientific Name	Common Name	D.B.H.	Condition	Notes	Landmark Status
582	Carya cordiformis	Bitternut Hickory	10	FAIR		
583	Carya cordiformis	Bitternut Hickory	12	FAIR		
584	Populus deltoides	Cottonwood	16	FAIR		
585	Carya cordiformis	Bitternut Hickory	13	FAIR	TWIN	
586	Carya cordiformis	Bitternut Hickory	14	FAIR		
587	Carya cordiformis	Bitternut Hickory	11	FAIR		
588	Populus deltoides	Cottonwood	21	FAIR		
589	Carya cordiformis	Bitternut Hickory	13	FAIR		
590	Carya cordiformis	Bitternut Hickory	12	FAIR		
591	Carya cordiformis	Bitternut Hickory	10	FAIR		
592	Carya cordiformis	Bitternut Hickory	9	FAIR		
593	Carya cordiformis	Bitternut Hickory	12	FAIR		
594	Carya cordiformis	Bitternut Hickory	13	FAIR		
595	Carya cordiformis	Bitternut Hickory	8	FAIR		
596	Carya cordiformis	Bitternut Hickory	9	FAIR		
597	Carya cordiformis	Bitternut Hickory	8	FAIR		
598	Carya cordiformis	Bitternut Hickory	10	FAIR		
599	Carya cordiformis	Bitternut Hickory	8	FAIR		
600	Carya cordiformis	Bitternut Hickory	8	FAIR		
601	Carya glabra	Pignut Hickory	11	FAIR		
602	Carya glabra	Pignut Hickory	10	FAIR		
603	Acer saccharinum	Silver Maple	11	FAIR		
604	Populus tremuloides	Quaking Aspen	8	FAIR		
605	Populus tremuloides	Quaking Aspen	15	FAIR		
606	Populus tremuloides	Quaking Aspen	15	FAIR		
607	Ulmus americana	American Elm	8	FAIR		
608	Populus tremuloides	Quaking Aspen	12	FAIR		
609	Populus tremuloides	Quaking Aspen	13	FAIR		
610	Populus tremuloides	Quaking Aspen	15	FAIR		
611	Populus tremuloides	Quaking Aspen	10	FAIR		
612	Populus tremuloides	Quaking Aspen	15	FAIR		
613	Populus tremuloides	Quaking Aspen	8	FAIR		
614	Populus tremuloides	Quaking Aspen	14	FAIR		
615	Ulmus americana	American Elm	8	FAIR		
616	Juglans nigra	Black Walnut	14	FAIR		
617	Juglans nigra	Black Walnut	12	FAIR		



Monument Engineering Group Associates, Inc.
 298 Veterans Drive, Fowlerville, MI
 (517) 223-3512
www.monumentengineering.com



Peter M. Lundgren
Peter M. Lundgren
 ISA Certified Arborist®
 MI-4374A

Tree Survey

Project No./Name: _____ 25-079 _____

Date: 2/18/2026

Tag No.	Scientific Name	Common Name	D.B.H.	Condition	Notes	Landmark Status
618	Juglans nigra	Black Walnut	13	FAIR		
619	Juglans nigra	Black Walnut	13	FAIR		
620	Juglans nigra	Black Walnut	10	FAIR		
622	Juglans nigra	Black Walnut	14	FAIR		
623	Juglans nigra	Black Walnut	10	FAIR		
624	Juglans nigra	Black Walnut	11	FAIR		
625	Juglans nigra	Black Walnut	16	FAIR		
626	Juglans nigra	Black Walnut	11	FAIR		
627	Juglans nigra	Black Walnut	11	FAIR		
628	Juglans nigra	Black Walnut	10	FAIR		
629	Juglans nigra	Black Walnut	11	FAIR		
630	Ulmus americana	American Elm	13	FAIR		
631	Acer saccharinum	Silver Maple	12	FAIR		
632	Populus tremuloides	Quaking Aspen	19	FAIR		
633	Acer saccharinum	Silver Maple	15	FAIR		
634	Ulmus americana	American Elm	8	FAIR		
635	Ulmus americana	American Elm	11	FAIR		
636	Prunus serotina	Black Cherry	9	FAIR		
637	Acer saccharinum	Silver Maple	10	FAIR	TRIPLE	
638	Juglans nigra	Black Walnut	11	FAIR		
639	Juglans nigra	Black Walnut	9	FAIR		
640	Carya glabra	Pignut Hickory	11	POOR		
641	Juglans nigra	Black Walnut	11	FAIR		
642	Carya cordiformis	Bitternut Hickory	10	FAIR		
643	Carya cordiformis	Bitternut Hickory	11	FAIR		
644	Carya cordiformis	Bitternut Hickory	14	FAIR	TRIPLE	
645	Carya cordiformis	Bitternut Hickory	8	FAIR		
646	Ulmus americana	American Elm	10	POOR		
647	Populus tremuloides	Quaking Aspen	12	FAIR		
648	Juglans nigra	Black Walnut	9	FAIR		
649	Juglans nigra	Black Walnut	18	FAIR	CLUSTER	Landmark
650	Quercus macrocarpa	Bur Oak	20	GOOD		Landmark
651	Ulmus pumila	Siberian Elm	10	FAIR	TWIN	
652	Carya ovata	Shagbark Hickory	11	FAIR		
653	Carya glabra	Pignut Hickory	8	FAIR		
654	Carya ovata	Shagbark Hickory	8	FAIR		



Monument Engineering Group Associates, Inc.
298 Veterans Drive, Fowlerville, MI
(517) 223-3512
www.monumentengineering.com




Peter M. Lundgren
ISA Certified Arborist®
MI-4374A

Tree Survey

Project No./Name: _____ 25-079 _____

Date: 2/18/2026

Tag No.	Scientific Name	Common Name	D.B.H.	Condition	Notes	Landmark Status
655	Acer saccharinum	Silver Maple	14	FAIR	TRIPLE	
656	Populus tremuloides	Quaking Aspen	11	FAIR		
657	Carya ovata	Shagbark Hickory	8	FAIR		
658	Carya ovata	Shagbark Hickory	9	FAIR		
659	Carya glabra	Pignut Hickory	12	FAIR		
660	Carya ovata	Shagbark Hickory	8	FAIR		
661	Carya glabra	Pignut Hickory	10	FAIR	TRIPLE	
662	Carya glabra	Pignut Hickory	8	FAIR	TWIN	
663	Carya ovata	Shagbark Hickory	30	FAIR		Landmark
664	Carya ovata	Shagbark Hickory	13	FAIR		
665	Carya glabra	Pignut Hickory	13	FAIR		
666	Carya ovata	Shagbark Hickory	12	FAIR		
667	Carya ovata	Shagbark Hickory	8	FAIR	TWIN	
668	Quercus rubra	Red Oak	13	FAIR		
669	Carya glabra	Pignut Hickory	10	FAIR		
670	Carya ovata	Shagbark Hickory	8	FAIR		
671	Carya ovata	Shagbark Hickory	13	FAIR		
672	Carya ovata	Shagbark Hickory	12	FAIR		
673	Carya ovata	Shagbark Hickory	9	FAIR		
674	Acer saccharinum	Silver Maple	9	FAIR		
675	Acer saccharinum	Silver Maple	11	FAIR		
676	Acer saccharinum	Silver Maple	14	FAIR	CLUSTER	
677	Ulmus americana	American Elm	9	FAIR		
678	Juglans nigra	Black Walnut	11	FAIR		
679	Juglans nigra	Black Walnut	11	FAIR		
680	Ulmus americana	American Elm	11	FAIR		
681	Carya ovata	Shagbark Hickory	10	FAIR		
682	Carya glabra	Pignut Hickory	11	FAIR		
683	Quercus rubra	Red Oak	12	FAIR	TWIN	
684	Carya glabra	Pignut Hickory	11	FAIR		
685	Carya ovata	Shagbark Hickory	13	FAIR		
686	Carya glabra	Pignut Hickory	13	FAIR		
687	Carya ovata	Shagbark Hickory	14	FAIR		
688	Quercus rubra	Red Oak	11	FAIR		
689	Carya glabra	Pignut Hickory	15	FAIR		
690	Carya ovata	Shagbark Hickory	16	FAIR		



Monument Engineering Group Associates, Inc.
298 Veterans Drive, Fowlerville, MI
(517) 223-3512
www.monumentengineering.com




Peter M. Lundgren
ISA Certified Arborist®
MI-4374A

Tree Survey

Project No./Name: _____ 25-079 _____

Date: 2/18/2026

Tag No.	Scientific Name	Common Name	D.B.H.	Condition	Notes	Landmark Status
691	Acer saccharinum	Silver Maple	16	FAIR		Landmark
692	Carya glabra	Pignut Hickory	10	FAIR		
693	Carya cordiformis	Bitternut Hickory	8	FAIR		
694	Tilia americana	Basswood	13	FAIR		
695	Quercus alba	White Oak	11	FAIR		
696	Carya glabra	Pignut Hickory	11	FAIR		
697	Carya glabra	Pignut Hickory	8	FAIR		
698	Quercus rubra	Red Oak	19	FAIR		Landmark
699	Carya glabra	Pignut Hickory	12	FAIR		
700	Acer saccharinum	Silver Maple	9	FAIR		
701	Carya ovata	Shagbark Hickory	13	FAIR		
702	Carya ovata	Shagbark Hickory	16	FAIR		
703	Carya ovata	Shagbark Hickory	17	FAIR	TWIN	
704	Acer saccharinum	Silver Maple	7	FAIR		
705	Carya glabra	Pignut Hickory	13	FAIR		
706	Carya glabra	Pignut Hickory	15	FAIR		
707	Tilia americana	Basswood	10	FAIR	TWIN	
708	Carya glabra	Pignut Hickory	11	FAIR		
709	Robinia pseudoacacia	Black Locust	14	FAIR		
710	Robinia pseudoacacia	Black Locust	11	FAIR		
711	Quercus rubra	Red Oak	13	FAIR		
712	Acer saccharinum	Silver Maple	14	FAIR		
713	Quercus rubra	Red Oak	17	FAIR		Landmark
714	Quercus rubra	Red Oak	10	FAIR		
715	Quercus rubra	Red Oak	12	FAIR		
716	Quercus rubra	Red Oak	17	FAIR		Landmark
717	Ulmus americana	American Elm	7	FAIR		
718	Quercus rubra	Red Oak	13	FAIR		
719	Tilia americana	Basswood	7	FAIR		
720	Tilia americana	Basswood	8	FAIR		
721	Quercus rubra	Red Oak	8	FAIR		
722	Carya glabra	Pignut Hickory	15	FAIR		
723	Quercus alba	White Oak	18	POOR		Landmark
724	Quercus rubra	Red Oak	12	FAIR		
725	Ulmus americana	American Elm	7	FAIR		
726	Quercus alba	White Oak	12	FAIR		



Monument Engineering Group Associates, Inc.
298 Veterans Drive, Fowlerville, MI
(517) 223-3512
www.monumentengineering.com




Peter M. Lundgren
ISA Certified Arborist®
MI-4374A

Tree Survey

Project No./Name: _____ 25-079 _____

Date: 2/18/2026

Tag No.	Scientific Name	Common Name	D.B.H.	Condition	Notes	Landmark Status
727	Quercus alba	White Oak	22	FAIR		Landmark
728	Tilia americana	Basswood	7	FAIR		
729	Quercus rubra	Red Oak	16	FAIR		Landmark
730	Carya glabra	Pignut Hickory	13	FAIR		
731	Quercus rubra	Red Oak	11	FAIR		
732	Quercus rubra	Red Oak	17	POOR		Landmark
733	Tilia americana	Basswood	11	FAIR		
734	Quercus rubra	Red Oak	11	FAIR		
735	Quercus rubra	Red Oak	13	FAIR		
736	Quercus rubra	Red Oak	10	FAIR		
737	Quercus rubra	Red Oak	11	FAIR		
738	Quercus rubra	Red Oak	14	FAIR		
739	Quercus rubra	Red Oak	14	FAIR		
740	Quercus rubra	Red Oak	12	FAIR		
741	Quercus rubra	Red Oak	9	FAIR		
742	Quercus rubra	Red Oak	17	FAIR		Landmark
743	Ulmus americana	American Elm	8	FAIR		
744	Carya glabra	Pignut Hickory	16	FAIR		Landmark
745	Carya glabra	Pignut Hickory	17	FAIR		Landmark
746	Quercus rubra	Red Oak	14	FAIR		
747	Quercus rubra	Red Oak	10	FAIR		
748	Quercus rubra	Red Oak	8	FAIR		
749	Tilia americana	Basswood	9	FAIR		
750	Carya glabra	Pignut Hickory	19	GOOD		Landmark
751	Quercus rubra	Red Oak	9	FAIR		
752	Quercus rubra	Red Oak	7	FAIR		
753	Quercus rubra	Red Oak	10	FAIR		
754	Quercus rubra	Red Oak	14	FAIR		
755	Quercus rubra	Red Oak	14	FAIR		
756	Acer saccharinum	Silver Maple	13	FAIR		
757	Quercus rubra	Red Oak	18	FAIR	TWIN	Landmark
758	Acer saccharinum	Silver Maple	15	FAIR	TRIPLE	
759	Acer saccharinum	Silver Maple	12	FAIR	QUAD	
760	Acer saccharinum	Silver Maple	12	FAIR	TWIN	
761	Acer saccharinum	Silver Maple	20	FAIR		Landmark
762	Juglans nigra	Black Walnut	13	FAIR		



Monument Engineering Group Associates, Inc.
298 Veterans Drive, Fowlerville, MI
(517) 223-3512
www.monumentengineering.com




Peter M. Lundgren
ISA Certified Arborist®
MI-4374A

Tree Survey

Project No./Name: _____ 25-079

Date: 2/18/2026

Tag No.	Scientific Name	Common Name	D.B.H.	Condition	Notes	Landmark Status
763	Acer saccharinum	Silver Maple	11	FAIR	QUAD	
764	Acer saccharinum	Silver Maple	12	FAIR	TWIN	
765	Acer saccharinum	Silver Maple	11	FAIR	CLUSTER	
766	Acer saccharinum	Silver Maple	12	FAIR	TWIN	
767	Carya glabra	Pignut Hickory	13	FAIR		
768	Carya glabra	Pignut Hickory	16	FAIR		Landmark
769	Quercus rubra	Red Oak	15	FAIR		
770	Populus deltoides	Cottonwood	25	FAIR	TWIN	Landmark
771	Acer saccharinum	Silver Maple	11	FAIR	TWIN	
772	Acer saccharinum	Silver Maple	11	FAIR		
773	Acer saccharinum	Silver Maple	12	FAIR		
774	Juglans nigra	Black Walnut	14	FAIR		
775	Tilia americana	Basswood	13	FAIR		
776	Carya glabra	Pignut Hickory	11	FAIR	TWIN	
777	Acer saccharinum	Silver Maple	15	FAIR		
778	Tilia americana	Basswood	14	FAIR		
779	Carya cordiformis	Bitternut Hickory	10	FAIR		
780	Tilia americana	Basswood	12	POOR	TWIN	
781	Quercus rubra	Red Oak	18	FAIR		Landmark
782	Carya ovata	Shagbark Hickory	16	FAIR		
783	Carya cordiformis	Bitternut Hickory	14	FAIR	TWIN	
784	Carya cordiformis	Bitternut Hickory	12	FAIR		
784	Quercus rubra	Red Oak	21	FAIR	TWIN	Landmark
785	Carya cordiformis	Bitternut Hickory	11	FAIR		
786	Carya cordiformis	Bitternut Hickory	15	FAIR		
787	Quercus rubra	Red Oak	17	FAIR	TWIN	Landmark
788	Tilia americana	Basswood	20	FAIR	QUAD	
789	Quercus rubra	Red Oak	14	FAIR		
790	Quercus rubra	Red Oak	17	FAIR		Landmark
791	Quercus alba	White Oak	16	POOR	TWIN	Landmark
792	Carya cordiformis	Bitternut Hickory	12	FAIR		
793	Quercus rubra	Red Oak	19	FAIR	TWIN	Landmark
795	Carya cordiformis	Bitternut Hickory	12	FAIR		
796	Carya ovata	Shagbark Hickory	15	FAIR		
797	Carya ovata	Shagbark Hickory	16	FAIR	TWIN	
798	Quercus alba	White Oak	17	FAIR		Landmark



Monument Engineering Group Associates, Inc.
298 Veterans Drive, Fowlerville, MI
(517) 223-3512
www.monumentengineering.com




Peter M. Lundgren
ISA Certified Arborist®
MI-4374A

Tree Survey

Project No./Name: _____ 25-079

Date: 2/18/2026

Tag No.	Scientific Name	Common Name	D.B.H.	Condition	Notes	Landmark Status
799	Quercus alba	White Oak	15	FAIR		
800	Prunus serotina	Black Cherry	12	POOR		
801	Quercus rubra	Red Oak	8	FAIR		
802	Quercus rubra	Red Oak	10	FAIR		
803	Quercus rubra	Red Oak	11	FAIR		
804	Quercus alba	White Oak	19	FAIR		Landmark
805	Carya ovata	Shagbark Hickory	13	FAIR		
806	Carya ovata	Shagbark Hickory	18	FAIR		
807	Carya ovata	Shagbark Hickory	10	FAIR		
808	Carya ovata	Shagbark Hickory	12	FAIR		
809	Quercus rubra	Red Oak	11	FAIR	TWIN	
810	Quercus rubra	Red Oak	13	FAIR		
811	Carya glabra	Pignut Hickory	9	FAIR		
812	Carya ovata	Shagbark Hickory	8	FAIR		
813	Acer saccharinum	Silver Maple	14	FAIR	QUAD	
814	Acer saccharum	Sugar Maple	14	FAIR		
815	Acer saccharinum	Silver Maple	8	FAIR		
816	Carya glabra	Pignut Hickory	8	FAIR		
817	Carya glabra	Pignut Hickory	9	FAIR		
818	Quercus macrocarpa	Bur Oak	9	FAIR	TWIN	
819	Quercus rubra	Red Oak	11	FAIR		
820	Carya ovata	Shagbark Hickory	11	FAIR		
821	Robinia pseudoacacia	Black Locust	8	FAIR		
822	Carya ovata	Shagbark Hickory	15	FAIR		
823	Carya ovata	Shagbark Hickory	16	FAIR		
824	Carya ovata	Shagbark Hickory	19	FAIR	TWIN	
825	Carya ovata	Shagbark Hickory	9	FAIR		
826	Ulmus americana	American Elm	8	FAIR		
827	Carya glabra	Pignut Hickory	9	FAIR		
828	Carya ovata	Shagbark Hickory	11	FAIR		
829	Acer saccharinum	Silver Maple	15	FAIR		
831	Acer saccharinum	Silver Maple	11	FAIR		
832	Acer saccharinum	Silver Maple	15	FAIR		
833	Acer saccharinum	Silver Maple	10	FAIR	TWIN	
834	Acer saccharum	Sugar Maple	8	FAIR		
835	Acer saccharinum	Silver Maple	11	FAIR		



Monument Engineering Group Associates, Inc.
298 Veterans Drive, Fowlerville, MI
(517) 223-3512
www.monumentengineering.com




Peter M. Lundgren
ISA Certified Arborist®
MI-4374A

Tree Survey

Project No./Name: _____ 25-079

Date: 2/18/2026

Tag No.	Scientific Name	Common Name	D.B.H.	Condition	Notes	Landmark Status
836	Acer saccharinum	Silver Maple	9	FAIR	TWIN	
837	Acer saccharinum	Silver Maple	9	FAIR		
838	Acer saccharinum	Silver Maple	15	FAIR		
839	Acer saccharinum	Silver Maple	11	FAIR	TWIN	
840	Quercus rubra	Red Oak	8	FAIR		
841	Acer saccharinum	Silver Maple	8	FAIR		
843	Acer saccharinum	Silver Maple	14	FAIR		
844	Carya glabra	Pignut Hickory	12	FAIR		
845	Acer saccharinum	Silver Maple	10	FAIR		
846	Carya ovata	Shagbark Hickory	8	FAIR		
847	Carya ovata	Shagbark Hickory	9	FAIR		
848	Carya ovata	Shagbark Hickory	9	FAIR		
849	Carya ovata	Shagbark Hickory	9	FAIR		
850	Ulmus americana	American Elm	9	FAIR		
851	Tilia americana	Basswood	11	FAIR	QUAD	
852	Carya ovata	Shagbark Hickory	11	FAIR		
853	Carya ovata	Shagbark Hickory	9	FAIR		
854	Carya ovata	Shagbark Hickory	8	FAIR		
856	Carya cordiformis	Bitternut Hickory	12	FAIR		
857	Carya ovata	Shagbark Hickory	9	FAIR		
858	Carya glabra	Pignut Hickory	9	FAIR		
859	Quercus rubra	Red Oak	22	POOR		Landmark
860	Carya ovata	Shagbark Hickory	20	FAIR		
861	Acer saccharinum	Silver Maple	8	FAIR		
862	Quercus alba	White Oak	12	FAIR		
863	Quercus alba	White Oak	14	FAIR		
864	Ulmus americana	American Elm	10	POOR		
865	Acer saccharinum	Silver Maple	12	FAIR		
866	Carya ovata	Shagbark Hickory	9	FAIR		
867	Quercus rubra	Red Oak	10	FAIR		
868	Carya glabra	Pignut Hickory	14	FAIR		
869	Ulmus americana	American Elm	10	FAIR		
870	Carya ovata	Shagbark Hickory	9	FAIR		
871	Carya ovata	Shagbark Hickory	18	FAIR	TRIPLE	
872	Carya ovata	Shagbark Hickory	11	FAIR		
873	Juglans nigra	Black Walnut	11	FAIR		



Monument Engineering Group Associates, Inc.
298 Veterans Drive, Fowlerville, MI
(517) 223-3512
www.monumentengineering.com




Peter M. Lundgren
ISA Certified Arborist®
MI-4374A

Tree Survey

Project No./Name: _____ 25-079 _____

Date: 2/18/2026

Tag No.	Scientific Name	Common Name	D.B.H.	Condition	Notes	Landmark Status
874	Carya glabra	Pignut Hickory	16	FAIR		Landmark
875	Carya glabra	Pignut Hickory	16	FAIR		Landmark
876	Carya glabra	Pignut Hickory	12	FAIR	TWIN	
877	Carya ovata	Shagbark Hickory	15	POOR		
878	Carya ovata	Shagbark Hickory	15	FAIR		
879	Quercus alba	White Oak	25	FAIR		Landmark
880	Carya glabra	Pignut Hickory	15	FAIR	TWIN	
881	Quercus alba	White Oak	29	FAIR		Landmark
882	Acer saccharinum	Silver Maple	17	FAIR		Landmark
883	Carya glabra	Pignut Hickory	9	FAIR		
884	Acer saccharinum	Silver Maple	17	FAIR		Landmark
885	Carya glabra	Pignut Hickory	16	FAIR		Landmark
886	Carya ovata	Shagbark Hickory	16	FAIR		
887	Quercus rubra	Red Oak	15	FAIR		
888	Acer saccharinum	Silver Maple	12	FAIR		
889	Quercus rubra	Red Oak	12	FAIR		
890	Carya glabra	Pignut Hickory	16	FAIR		Landmark
891	Tilia americana	Basswood	12	FAIR		
892	Quercus rubra	Red Oak	11	POOR		
893	Quercus rubra	Red Oak	14	FAIR		
894	Acer saccharinum	Silver Maple	14	FAIR	TWIN	
895	Carya glabra	Pignut Hickory	16	POOR	TWIN	Landmark
896	Acer saccharinum	Silver Maple	12	POOR		
897	Carya ovata	Shagbark Hickory	14	FAIR		
898	Carya ovata	Shagbark Hickory	13	FAIR		
899	Carya ovata	Shagbark Hickory	11	FAIR		
900	Carya ovata	Shagbark Hickory	17	FAIR	TWIN	
901	Prunus serotina	Black Cherry	9	FAIR		
902	Quercus macrocarpa	Bur Oak	11	FAIR		
903	Quercus macrocarpa	Bur Oak	6	FAIR		
904	Quercus macrocarpa	Bur Oak	6	FAIR		
905	Quercus rubra	Red Oak	6	FAIR		
906	Quercus rubra	Red Oak	6	FAIR		
907	Carya glabra	Pignut Hickory	15	FAIR		
908	Quercus rubra	Red Oak	10	FAIR		
909	Carya glabra	Pignut Hickory	18	GOOD		Landmark



Monument Engineering Group Associates, Inc.
298 Veterans Drive, Fowlerville, MI
(517) 223-3512
www.monumentengineering.com




Peter M. Lundgren
ISA Certified Arborist®
MI-4374A

Tree Survey

Project No./Name: _____ 25-079 _____

Date: 2/18/2026

Tag No.	Scientific Name	Common Name	D.B.H.	Condition	Notes	Landmark Status
910	Carya ovata	Shagbark Hickory	16	FAIR		
911	Quercus alba	White Oak	28	GOOD		Landmark
912	Quercus rubra	Red Oak	10	FAIR		
913	Ulmus americana	American Elm	6	FAIR		
914	Carya glabra	Pignut Hickory	15	GOOD		
915	Carya glabra	Pignut Hickory	11	FAIR		
916	Carya ovata	Shagbark Hickory	11	FAIR		
917	Quercus rubra	Red Oak	9	FAIR		
918	Carya glabra	Pignut Hickory	10	FAIR		
919	Carya glabra	Pignut Hickory	13	FAIR		
920	Carya glabra	Pignut Hickory	14	FAIR		
921	Carya glabra	Pignut Hickory	14	FAIR		
922	Carya ovata	Shagbark Hickory	14	FAIR		
923	Tilia americana	Basswood	10	FAIR		
924	Carya ovata	Shagbark Hickory	15	FAIR		
925	Carya ovata	Shagbark Hickory	10	FAIR		
926	Carya ovata	Shagbark Hickory	9	FAIR		
927	Tilia americana	Basswood	10	POOR	TWIN	
928	Tilia americana	Basswood	11	FAIR		
929	Carya ovata	Shagbark Hickory	13	FAIR		
930	Quercus alba	White Oak	25	FAIR		Landmark
931	Carya glabra	Pignut Hickory	14	GOOD		
932	Carya ovata	Shagbark Hickory	17	GOOD		
933	Carya ovata	Shagbark Hickory	16	FAIR	TWIN	
934	Carya ovata	Shagbark Hickory	13	FAIR		
935	Carya glabra	Pignut Hickory	12	FAIR		
936	Quercus rubra	Red Oak	11	FAIR		
937	Quercus rubra	Red Oak	9	FAIR		
938	Quercus rubra	Red Oak	12	FAIR		
939	Carya glabra	Pignut Hickory	8	FAIR		
940	Carya glabra	Pignut Hickory	9	FAIR		
941	Carya ovata	Shagbark Hickory	8	FAIR		
942	Carya glabra	Pignut Hickory	12	FAIR		
943	Quercus rubra	Red Oak	14	FAIR		
944	Quercus rubra	Red Oak	10	FAIR		
945	Carya ovata	Shagbark Hickory	10	FAIR	TWIN	



Monument Engineering Group Associates, Inc.
298 Veterans Drive, Fowlerville, MI
(517) 223-3512
www.monumentengineering.com




Peter M. Lundgren
ISA Certified Arborist®
MI-4374A

Tree Survey

Project No./Name: _____ 25-079

Date: 2/18/2026

Tag No.	Scientific Name	Common Name	D.B.H.	Condition	Notes	Landmark Status
946	Carya ovata	Shagbark Hickory	9	FAIR		
947	Carya ovata	Shagbark Hickory	10	FAIR		
948	Carya glabra	Pignut Hickory	14	FAIR		
949	Quercus alba	White Oak	26	FAIR		Landmark
950	Carya ovata	Shagbark Hickory	13	FAIR		
951	Carya ovata	Shagbark Hickory	11	FAIR		
952	Carya ovata	Shagbark Hickory	7	FAIR		
953	Carya ovata	Shagbark Hickory	11	FAIR	TWIN	
954	Carya ovata	Shagbark Hickory	16	FAIR		
955	Carya glabra	Pignut Hickory	18	FAIR	TWIN	Landmark
956	Carya glabra	Pignut Hickory	18	FAIR		Landmark
957	Carya ovata	Shagbark Hickory	14	FAIR		
958	Carya ovata	Shagbark Hickory	12	FAIR		
959	Carya ovata	Shagbark Hickory	12	FAIR		
960	Carya ovata	Shagbark Hickory	13	FAIR		
961	Carya ovata	Shagbark Hickory	14	FAIR	TWIN	
962	Carya ovata	Shagbark Hickory	9	FAIR	TWIN	
963	Carya ovata	Shagbark Hickory	8	FAIR	TWIN	
964	Acer saccharinum	Silver Maple	12	FAIR	TWIN	
965	Ulmus americana	American Elm	10	FAIR		
966	Carya ovata	Shagbark Hickory	8	FAIR		
967	Acer saccharinum	Silver Maple	12	FAIR	TRIPLE	
969	Acer saccharinum	Silver Maple	9	FAIR		
970	Acer saccharinum	Silver Maple	16	FAIR	CLUSTER	Landmark
971	Acer saccharinum	Silver Maple	18	FAIR	CLUSTER	Landmark
972	Acer saccharinum	Silver Maple	16	FAIR	CLUSTER	Landmark
973	Quercus rubra	Red Oak	10	FAIR		
974	Acer saccharinum	Silver Maple	17	FAIR	TRIPLE	Landmark
975	Acer saccharinum	Silver Maple	10	FAIR		
977	Populus tremuloides	Quaking Aspen	15	FAIR		
978	Acer saccharinum	Silver Maple	17	FAIR		Landmark
979	Quercus rubra	Red Oak	9	FAIR		
980	Acer saccharinum	Silver Maple	14	FAIR	CLUSTER	
981	Acer saccharinum	Silver Maple	12	FAIR	TRIPLE	
982	Acer saccharinum	Silver Maple	12	FAIR	TWIN	
983	Quercus rubra	Red Oak	10	FAIR		



Monument Engineering Group Associates, Inc.
298 Veterans Drive, Fowlerville, MI
(517) 223-3512
www.monumentengineering.com




Peter M. Lundgren
ISA Certified Arborist®
MI-4374A

Tree Survey

Project No./Name: _____ 25-079

Date: 2/18/2026

Tag No.	Scientific Name	Common Name	D.B.H.	Condition	Notes	Landmark Status
984	Acer saccharinum	Silver Maple	8	FAIR	CLUSTER	
985	Populus tremuloides	Quaking Aspen	14	GOOD		
986	Carya glabra	Pignut Hickory	11	FAIR		
987	Acer saccharum	Sugar Maple	11	FAIR		
988	Carya ovata	Shagbark Hickory	8	FAIR		
989	Carya ovata	Shagbark Hickory	9	FAIR		
990	Carya glabra	Pignut Hickory	12	FAIR		
991	Quercus rubra	Red Oak	10	FAIR	TWIN	
992	Quercus rubra	Red Oak	20	FAIR	TWIN	Landmark
993	Robinia pseudoacacia	Black Locust	12	FAIR		
994	Quercus rubra	Red Oak	14	FAIR	QUAD	
995	Quercus rubra	Red Oak	11	FAIR	TWIN	
996	Carya ovata	Shagbark Hickory	15	FAIR	TWIN	
997	Quercus alba	White Oak	14	FAIR		
1001	Carya cordiformis	Bitternut Hickory	8	FAIR		
1002	Juglans nigra	Black Walnut	11	FAIR		
1003	Juglans nigra	Black Walnut	12	FAIR		
1004	Juglans nigra	Black Walnut	12	FAIR		
1005	Juglans nigra	Black Walnut	9	FAIR		
1006	Juglans nigra	Black Walnut	8	FAIR		
1007	Populus deltoides	Cottonwood	27	FAIR		Landmark
1008	Platanus occidentalis	Sycamore	10	FAIR		
1009	Carya cordiformis	Bitternut Hickory	12	FAIR	TWIN	
1010	Quercus alba	White Oak	10	FAIR		
1011	Quercus alba	White Oak	11	FAIR		
1012	Quercus alba	White Oak	8	FAIR		
1013	Quercus alba	White Oak	10	FAIR		
1014	Quercus alba	White Oak	9	FAIR		
1015	Juglans nigra	Black Walnut	14	FAIR		
1016	Platanus occidentalis	Sycamore	14	FAIR		
1017	Ulmus americana	American Elm	10	FAIR		
1018	Quercus alba	White Oak	12	FAIR		
1019	Carya glabra	Pignut Hickory	10	FAIR		
1020	Carya cordiformis	Bitternut Hickory	8			
1021	Ulmus americana	American Elm	10	POOR		
1022	Carya cordiformis	Bitternut Hickory	8	FAIR		



Monument Engineering Group Associates, Inc.
298 Veterans Drive, Fowlerville, MI
(517) 223-3512
www.monumentengineering.com




Peter M. Lundgren
ISA Certified Arborist®
MI-4374A

Tree Survey

Project No./Name: _____ 25-079

Date: 2/18/2026

Tag No.	Scientific Name	Common Name	D.B.H.	Condition	Notes	Landmark Status
1023	Carya glabra	Pignut Hickory	8	FAIR		
1024	Carya cordiformis	Bitternut Hickory	12	FAIR	TWIN	
1025	Carya cordiformis	Bitternut Hickory	10	FAIR		
1026	Carya glabra	Pignut Hickory	8	FAIR		
1027	Quercus rubra	Red Oak	21	FAIR		Landmark
1028	Carya glabra	Pignut Hickory	8	FAIR		
1029	Carya ovata	Shagbark Hickory	11	FAIR		
1030	Carya glabra	Pignut Hickory	9	FAIR		
1031	Quercus rubra	Red Oak	13	FAIR		
1032	Ulmus americana	American Elm	12	FAIR		
1033	Fraxinus pennsylvanica	Green Ash	12	POOR		
1034	Fraxinus pennsylvanica	Green Ash	12	POOR		
1035	Fraxinus pennsylvanica	Green Ash	9	FAIR		
1036	Carya cordiformis	Bitternut Hickory	10	FAIR		
1037	Fraxinus pennsylvanica	Green Ash	10	FAIR		
1038	Carya cordiformis	Bitternut Hickory	14	FAIR		
1039	Quercus rubra	Red Oak	10	FAIR		
1040	Acer saccharum	Sugar Maple	9	FAIR		
1041	Carya cordiformis	Bitternut Hickory	9	FAIR		
1042	Carya glabra	Pignut Hickory	9	FAIR		
1043	Carya ovata	Shagbark Hickory	9	FAIR		
1044	Carya ovata	Shagbark Hickory	12	FAIR	TWIN	
1045	Carya ovata	Shagbark Hickory	10	FAIR	TWIN	
1046	Quercus alba	White Oak	9	FAIR		
1047	Quercus rubra	Red Oak	9	FAIR		
1048	Quercus rubra	Red Oak	12	POOR		
1049	Quercus rubra	Red Oak	15	FAIR		
1050	Acer saccharinum	Silver Maple	11	FAIR	TWIN	
1051	Carya glabra	Pignut Hickory	12	FAIR		
1052	Carya glabra	Pignut Hickory	8	FAIR		
1053	Quercus rubra	Red Oak	17	FAIR		Landmark
1054	Acer saccharum	Sugar Maple	8	FAIR		
1055	Carya glabra	Pignut Hickory	8	FAIR		
1056	Carya glabra	Pignut Hickory	9	FAIR		
1057	Carya cordiformis	Bitternut Hickory	9	FAIR	TWIN	
1058	Carya cordiformis	Bitternut Hickory	9	FAIR		



Monument Engineering Group Associates, Inc.
298 Veterans Drive, Fowlerville, MI
(517) 223-3512
www.monumentengineering.com




Peter M. Lundgren
ISA Certified Arborist®
MI-4374A

Tree Survey

Project No./Name: _____ 25-079 _____

Date: 2/18/2026

Tag No.	Scientific Name	Common Name	D.B.H.	Condition	Notes	Landmark Status
1059	Carya ovata	Shagbark Hickory	9	FAIR		
1060	Carya glabra	Pignut Hickory	8	FAIR		
1061	Quercus rubra	Red Oak	14	FAIR		
1062	Carya ovata	Shagbark Hickory	11	FAIR		
1063	Carya ovata	Shagbark Hickory	8	FAIR		
1064	Carya glabra	Pignut Hickory	8	FAIR		
1065	Ulmus americana	American Elm	11	FAIR		
1066	Tilia americana	Basswood	11	FAIR	TWIN	
1067	Quercus rubra	Red Oak	15	FAIR		
1068	Quercus alba	White Oak	10	FAIR		
1069	Quercus alba	White Oak	12	FAIR		
1070	Quercus alba	White Oak	14	FAIR		
1071	Quercus alba	White Oak	17	FAIR	TWIN	Landmark
1072	Quercus alba	White Oak	8	FAIR		
1073	Quercus alba	White Oak	16	FAIR		Landmark
1074	Quercus alba	White Oak	15	FAIR		
1075	Quercus alba	White Oak	10	FAIR		
1076	Quercus alba	White Oak	9	FAIR		
1077	Acer saccharinum	Silver Maple	10	FAIR	TWIN	
1078	Carya cordiformis	Bitternut Hickory	10	FAIR		
1079	Populus deltoides	Cottonwood	32	POOR		Landmark
1080	Carya cordiformis	Bitternut Hickory	10	FAIR		
1081	Prunus serotina	Black Cherry	12	POOR		
1082	Ulmus americana	American Elm	14	FAIR		
1083	Populus deltoides	Cottonwood	20	FAIR	TWIN	
1084	Carya cordiformis	Bitternut Hickory	8	FAIR		
1085	Populus deltoides	Cottonwood	16	POOR		
1086	Ulmus americana	American Elm	11	FAIR		
1087	Quercus macrocarpa	Bur Oak	12	FAIR		
1088	Quercus macrocarpa	Bur Oak	13	FAIR		
1089	Carya cordiformis	Bitternut Hickory	14	FAIR		
1090	Prunus serotina	Black Cherry	8	FAIR		
1091	Quercus macrocarpa	Bur Oak	14	FAIR		
1092	Carya cordiformis	Bitternut Hickory	15	FAIR		
1093	Carya cordiformis	Bitternut Hickory	10	FAIR		
1094	Acer negundo	Box Elder	14	FAIR		



Monument Engineering Group Associates, Inc.
298 Veterans Drive, Fowlerville, MI
(517) 223-3512
www.monumentengineering.com




Peter M. Lundgren
ISA Certified Arborist®
MI-4374A

Tree Survey

Project No./Name: _____ 25-079 _____

Date: 2/18/2026

Tag No.	Scientific Name	Common Name	D.B.H.	Condition	Notes	Landmark Status
1095	Quercus macrocarpa	Bur Oak	13	FAIR		
1096	Quercus macrocarpa	Bur Oak	11	FAIR		
1097	Quercus macrocarpa	Bur Oak	10	FAIR		
1098	Juglans nigra	Black Walnut	10	FAIR		
1100	Quercus macrocarpa	Bur Oak	16	FAIR		Landmark
1101	Juglans nigra	Black Walnut	14	FAIR		
1102	Juglans nigra	Black Walnut	8	FAIR		
1103	Prunus serotina	Black Cherry	16	FAIR	TWIN	
1104	Juglans nigra	Black Walnut	19	FAIR		Landmark
1105	Prunus serotina	Black Cherry	16	POOR		
1106	Juglans nigra	Black Walnut	11	FAIR		
1107	Carya cordiformis	Bitternut Hickory	11	FAIR		
1108	Ulmus rubra	Slippery Elm	18	POOR		
1109	Salix nigra	Black Willow	25	POOR		Landmark
1110	Quercus alba	White Oak	8	POOR		
1111	Carya cordiformis	Bitternut Hickory	10	POOR		
1111	Acer platanoides	Norway Maple	10	POOR		
1112	Salix nigra	Black Willow	24	POOR	TWIN	Landmark
1113	Tilia americana	Basswood	8	FAIR		
1114	Juglans nigra	Black Walnut	17	FAIR		
1115	Juglans nigra	Black Walnut	15	FAIR		
1116	Juglans nigra	Black Walnut	14	FAIR		
1117	Juglans nigra	Black Walnut	9	FAIR		
1118	Crataegus pruinosa	Hawthorn	8	FAIR	TRIPLE	
1119	Juglans nigra	Black Walnut	12	FAIR		
1120	Juglans nigra	Black Walnut	17	FAIR		
1121	Juglans nigra	Black Walnut	10	FAIR		
1122	Platanus occidentalis	Sycamore	17	FAIR		
1123	Juglans nigra	Black Walnut	10	FAIR		
1124	Juglans nigra	Black Walnut	10	FAIR		
1125	Juglans nigra	Black Walnut	11	FAIR		
1126	Platanus occidentalis	Sycamore	23	FAIR		Landmark
1127	Platanus occidentalis	Sycamore	17	FAIR	TWIN	
1128	Juglans nigra	Black Walnut	10	FAIR		
1129	Juglans nigra	Black Walnut	8	FAIR		
1130	Juglans nigra	Black Walnut	10	FAIR		



Monument Engineering Group Associates, Inc.
298 Veterans Drive, Fowlerville, MI
(517) 223-3512
www.monumentengineering.com




Peter M. Lundgren
ISA Certified Arborist®
MI-4374A

Tree Survey

Project No./Name: _____ 25-079 _____

Date: 2/18/2026

Tag No.	Scientific Name	Common Name	D.B.H.	Condition	Notes	Landmark Status
1131	Juglans nigra	Black Walnut	8	FAIR		
1132	Juglans nigra	Black Walnut	11	FAIR		
1134	Populus deltoides	Cottonwood	25	FAIR		Landmark
1135	Morus alba	White Mulberry	18	FAIR	QUAD	
1136	Juglans nigra	Black Walnut	13	FAIR		
1137	Juglans nigra	Black Walnut	8	FAIR		
1138	Juglans nigra	Black Walnut	11	FAIR		
1139	Juglans nigra	Black Walnut	8	FAIR		
1140	Juglans nigra	Black Walnut	18	FAIR		Landmark
1141	Juglans nigra	Black Walnut	8	FAIR		
1142	Ulmus americana	American Elm	9	FAIR		
1143	Ulmus americana	American Elm	12	FAIR		
1144	Ulmus americana	American Elm	9	FAIR		
1145	Quercus alba	White Oak	11	FAIR		
1146	Fagus sylvatica	Common Beech	9	FAIR		
1147	Ulmus americana	American Elm	8	FAIR		
1148	Fraxinus pennsylvanica	Green Ash	13	FAIR		
1149	Populus tremuloides	Quaking Aspen	10	FAIR	TRIPLE	
1150	Fraxinus pennsylvanica	Green Ash	9	FAIR		
1151	Carya cordiformis	Bitternut Hickory	8	FAIR		
1152	Carya cordiformis	Bitternut Hickory	9	FAIR		
1153	Prunus serotina	Black Cherry	10	POOR		
1154	Quercus alba	White Oak	14	FAIR	TWIN	
1155	Populus deltoides	Cottonwood	26	FAIR		Landmark
1156	Prunus serotina	Black Cherry	9	FAIR		
1157	Acer saccharinum	Silver Maple	13	FAIR		
1158	Carya cordiformis	Bitternut Hickory	8	FAIR		
1159	Acer saccharum	Sugar Maple	9	FAIR		
1160	Ulmus americana	American Elm	11	FAIR		
1161	Ulmus americana	American Elm	9	FAIR		
1162	Populus deltoides	Cottonwood	16	FAIR		
1163	Populus deltoides	Cottonwood	20	FAIR		
1164	Ulmus americana	American Elm	9	FAIR	TWIN	
1165	Celtis occidentalis	Northern Hackberry	12	FAIR		
1166	Ulmus americana	American Elm	9	FAIR		
1167	Juglans nigra	Black Walnut	9	FAIR		



Monument Engineering Group Associates, Inc.
298 Veterans Drive, Fowlerville, MI
(517) 223-3512
www.monumentengineering.com




Peter M. Lundgren
ISA Certified Arborist®
MI-4374A

Tree Survey

Project No./Name: _____ 25-079 _____

Date: 2/18/2026

Tag No.	Scientific Name	Common Name	D.B.H.	Condition	Notes	Landmark Status
1168	Acer negundo	Box Elder	13	FAIR		
1169	Acer negundo	Box Elder	14	POOR		
1170	Acer negundo	Box Elder	10	POOR		
1171	Acer negundo	Box Elder	8	FAIR		
1172	Populus deltoides	Cottonwood	24	FAIR		Landmark
1173	Acer negundo	Box Elder	10	FAIR		
1174	Acer negundo	Box Elder	12	FAIR		
1175	Acer negundo	Box Elder	9	FAIR		
1176	Celtis occidentalis	Northern Hackberry	14	FAIR		
1177	Acer negundo	Box Elder	10	FAIR		
1178	Acer negundo	Box Elder	10	FAIR		
1179	Celtis occidentalis	Northern Hackberry	16	FAIR		
1180	Quercus alba	White Oak	10	FAIR		
1181	Populus deltoides	Cottonwood	20	FAIR		
1182	Populus deltoides	Cottonwood	12	FAIR	TWIN	
1184	Acer negundo	Box Elder	15	FAIR		
1185	Acer negundo	Box Elder	11	FAIR		
1186	Acer negundo	Box Elder	13	FAIR		
1187	Juglans nigra	Black Walnut	12	FAIR		
1188	Juglans nigra	Black Walnut	12	POOR		
1189	Quercus alba	White Oak	15	FAIR		
1190	Juglans nigra	Black Walnut	11	FAIR		
1191	Acer negundo	Box Elder	9	FAIR		
1192	Carya cordiformis	Bitternut Hickory	9	FAIR		
1193	Acer negundo	Box Elder	8	FAIR		
1194	Acer negundo	Box Elder	9	FAIR		
1195	Juglans nigra	Black Walnut	11	FAIR		
1196	Populus tremuloides	Quaking Aspen	9	FAIR		
1197	Acer saccharum	Sugar Maple	20	FAIR		Landmark
1198	Quercus alba	White Oak	32	POOR		Landmark
1199	Acer negundo	Box Elder	14	POOR		
1200	Acer negundo	Box Elder	8	FAIR		
1301	Populus tremuloides	Quaking Aspen	13	FAIR		
1302	Populus tremuloides	Quaking Aspen	12	FAIR		
1303	Prunus serotina	Black Cherry	12	FAIR		
1304	Prunus serotina	Black Cherry	9	FAIR		



Monument Engineering Group Associates, Inc.
298 Veterans Drive, Fowlerville, MI
(517) 223-3512
www.monumentengineering.com




Peter M. Lundgren
ISA Certified Arborist®
MI-4374A

Tree Survey

Project No./Name: _____ 25-079

Date: 2/18/2026

Tag No.	Scientific Name	Common Name	D.B.H.	Condition	Notes	Landmark Status
1305	Prunus serotina	Black Cherry	11	FAIR		
1306	Prunus serotina	Black Cherry	10	POOR		
1307	Quercus rubra	Red Oak	15	FAIR		
1308	Carya glabra	Pignut Hickory	12	FAIR		
1309	Quercus alba	White Oak	13	FAIR		
1310	Carya ovata	Shagbark Hickory	11	FAIR		
1311	Carya ovata	Shagbark Hickory	8	FAIR		
1312	Quercus rubra	Red Oak	14	FAIR		
1313	Carya ovata	Shagbark Hickory	8	FAIR		
1314	Carya cordiformis	Bitternut Hickory	12	FAIR		
1315	Carya ovata	Shagbark Hickory	8	FAIR		
1316	Quercus rubra	Red Oak	17	FAIR		Landmark
1317	Carya ovata	Shagbark Hickory	12	FAIR		
1318	Carya cordiformis	Bitternut Hickory	9	FAIR		
1319	Carya cordiformis	Bitternut Hickory	9	FAIR	TWIN	
1320	Carya glabra	Pignut Hickory	10	FAIR		
1321	Carya glabra	Pignut Hickory	10	FAIR		
1322	Carya cordiformis	Bitternut Hickory	8	FAIR		
1323	Carya glabra	Pignut Hickory	8	FAIR		
1324	Carya ovata	Shagbark Hickory	12	FAIR		
1325	Carya glabra	Pignut Hickory	9	FAIR		
1326	Carya ovata	Shagbark Hickory	9	FAIR		
1327	Carya glabra	Pignut Hickory	13	FAIR		
1328	Carya glabra	Pignut Hickory	14	FAIR		
1329	Carya ovata	Shagbark Hickory	10	FAIR		
1330	Carya ovata	Shagbark Hickory	12	FAIR		
1331	Acer saccharinum	Silver Maple	11	FAIR	TWIN	
1332	Carya cordiformis	Bitternut Hickory	13	FAIR		
1333	Acer saccharum	Sugar Maple	14	FAIR		
1334	Quercus rubra	Red Oak	19	FAIR		Landmark
1335	Carya glabra	Pignut Hickory	12	FAIR		
1336	Carya ovata	Shagbark Hickory	14	FAIR		
1337	Carya ovata	Shagbark Hickory	10	FAIR		
1338	Carya cordiformis	Bitternut Hickory	12	FAIR		
1339	Fraxinus pennsylvanica	Green Ash	13	FAIR		
1340	Populus deltoides	Cottonwood	21	FAIR		



Monument Engineering Group Associates, Inc.
298 Veterans Drive, Fowlerville, MI
(517) 223-3512
www.monumentengineering.com




Peter M. Lundgren
ISA Certified Arborist®
MI-4374A

Tree Survey

Project No./Name: _____ 25-079

Date: 2/18/2026

Tag No.	Scientific Name	Common Name	D.B.H.	Condition	Notes	Landmark Status
1342	Carya glabra	Pignut Hickory	13	FAIR		
1343	Quercus alba	White Oak	15	FAIR		
1344	Carya ovata	Shagbark Hickory	10	FAIR		
3001	Carya ovata	Shagbark Hickory	15	FAIR		
3002	Quercus alba	White Oak	16	FAIR		Landmark
3003	Tilia americana	Basswood	12	FAIR		
3004	Tilia americana	Basswood	15	FAIR		
3005	Tilia americana	Basswood	13	FAIR		
3006	Tilia americana	Basswood	12	FAIR		
3007	Tilia americana	Basswood	12	FAIR		
3008	Tilia americana	Basswood	12	FAIR	TWIN	
3009	Quercus rubra	Red Oak	19	FAIR	TRIPLE	Landmark
3010	Carya cordiformis	Bitternut Hickory	14	FAIR		
3011	Carya cordiformis	Bitternut Hickory	13	FAIR		
3012	Tilia americana	Basswood	11	FAIR	TWIN	
3013	Tilia americana	Basswood	11	FAIR	TWIN	
3014	Malus domestica	Apple	10	POOR		
3015	Tilia americana	Basswood	12	FAIR	TWIN	
3016	Quercus rubra	Red Oak	11	POOR		
3017	Tilia americana	Basswood	11	FAIR		
3018	Carya cordiformis	Bitternut Hickory	10	FAIR		
3019	Carya cordiformis	Bitternut Hickory	13	FAIR		
3020	Carya cordiformis	Bitternut Hickory	10	FAIR	TWIN	
3021	Carya cordiformis	Bitternut Hickory	13	FAIR		
3022	Carya glabra	Pignut Hickory	13	FAIR		
3023	Fagus sylvatica	Common Beech	37	POOR		Landmark
3024	Carya glabra	Pignut Hickory	10	FAIR		
3025	Carya cordiformis	Bitternut Hickory	14	FAIR		
3026	Carya cordiformis	Bitternut Hickory	12	FAIR	TWIN	
3027	Carya cordiformis	Bitternut Hickory	18	FAIR	TRIPLE	
3028	Carya cordiformis	Bitternut Hickory	11	FAIR		
3029	Populus deltoides	Cottonwood	11	POOR		
3030	Tilia americana	Basswood	14	FAIR		
3031	Carya cordiformis	Bitternut Hickory	14	FAIR		
3032	Carya cordiformis	Bitternut Hickory	14	FAIR		
3033	Carya cordiformis	Bitternut Hickory	12	FAIR		



Monument Engineering Group Associates, Inc.
298 Veterans Drive, Fowlerville, MI
(517) 223-3512
www.monumentengineering.com




Peter M. Lundgren
ISA Certified Arborist®
MI-4374A

Tree Survey

Project No./Name: _____ 25-079

Date: 2/18/2026

Tag No.	Scientific Name	Common Name	D.B.H.	Condition	Notes	Landmark Status
3034	Carya cordiformis	Bitternut Hickory	15	FAIR		
3035	Acer saccharum	Sugar Maple	10	FAIR		
3036	Acer saccharum	Sugar Maple	11	FAIR		
3037	Quercus rubra	Red Oak	14	FAIR		
3038	Quercus rubra	Red Oak	12	FAIR		
3039	Quercus alba	White Oak	14	FAIR		
3040	Quercus rubra	Red Oak	16	FAIR		Landmark
3041	Quercus rubra	Red Oak	19	FAIR		Landmark
3042	Quercus rubra	Red Oak	14	FAIR		
3043	Quercus rubra	Red Oak	16	FAIR	TRIPLE	Landmark
3044	Carya cordiformis	Bitternut Hickory	11	FAIR	TWIN	
3045	Quercus rubra	Red Oak	25	FAIR		Landmark
3046	Acer saccharum	Sugar Maple	14	FAIR	TWIN	
3047	Acer saccharum	Sugar Maple	11	FAIR		
3048	Carya glabra	Pignut Hickory	10	FAIR		
3049	Carya cordiformis	Bitternut Hickory	11	FAIR		
3050	Carya cordiformis	Bitternut Hickory	14	FAIR		
3051	Carya glabra	Pignut Hickory	11	FAIR		
3052	Carya ovata	Shagbark Hickory	13	FAIR		
3053	Carya glabra	Pignut Hickory	9	FAIR		
3054	Quercus alba	White Oak	15	FAIR	TWIN	
3055	Carya ovata	Shagbark Hickory	12	FAIR		
3056	Quercus rubra	Red Oak	17	FAIR		Landmark
3057	Quercus rubra	Red Oak	12	FAIR		
3058	Quercus rubra	Red Oak	18	FAIR		Landmark
3059	Quercus rubra	Red Oak	12	FAIR	TWIN	
3060	Acer saccharum	Sugar Maple	13	FAIR		
3061	Carya cordiformis	Bitternut Hickory	9	FAIR		
3062	Quercus rubra	Red Oak	13	FAIR		
3063	Quercus alba	White Oak	13	FAIR		
3064	Carya glabra	Pignut Hickory	9	FAIR		
3065	Quercus rubra	Red Oak	15	FAIR		
3066	Juglans nigra	Black Walnut	11	FAIR		
3067	Juglans nigra	Black Walnut	12	FAIR		
3068	Carya cordiformis	Bitternut Hickory	14	FAIR		
3069	Carya cordiformis	Bitternut Hickory	15	FAIR		



Monument Engineering Group Associates, Inc.
298 Veterans Drive, Fowlerville, MI
(517) 223-3512
www.monumentengineering.com




Peter M. Lundgren
ISA Certified Arborist®
MI-4374A

Tree Survey

Project No./Name: _____ 25-079

Date: 2/18/2026

Tag No.	Scientific Name	Common Name	D.B.H.	Condition	Notes	Landmark Status
3070	Carya cordiformis	Bitternut Hickory	10	FAIR		
3071	Fraxinus pennsylvanica	Green Ash	12	FAIR		
3072	Quercus macrocarpa	Bur Oak	14	FAIR		
3073	Carya cordiformis	Bitternut Hickory	13	FAIR		
3074	Fraxinus pennsylvanica	Green Ash	11	FAIR		
3075	Quercus alba	White Oak	12	POOR		
3076	Fraxinus pennsylvanica	Green Ash	11	FAIR		
3077	Fraxinus pennsylvanica	Green Ash	13	FAIR		
3078	Celtis occidentalis	Northern Hackberry	13	FAIR		
3079	Quercus rubra	Red Oak	11	FAIR		
3081	Acer Rubrum	Red Maple	14	FAIR		
3082	Carya cordiformis	Bitternut Hickory	11	FAIR		
3083	Quercus alba	White Oak	13	FAIR		
3084	Quercus rubra	Red Oak	16	FAIR	TRIPLE	Landmark
3085	Carya cordiformis	Bitternut Hickory	12	FAIR		
3086	Carya cordiformis	Bitternut Hickory	10	FAIR		
3087	Carya cordiformis	Bitternut Hickory	11	FAIR	TWIN	
3088	Carya glabra	Pignut Hickory	11	FAIR		
3089	Quercus rubra	Red Oak	14	FAIR		
3090	Malus domestica	Apple	12	FAIR		
3091	Quercus rubra	Red Oak	18	FAIR		Landmark
3092	Tilia americana	Basswood	13	FAIR		
3093	Tilia americana	Basswood	11	FAIR	TRIPLE	
3094	Tilia americana	Basswood	13	FAIR	TWIN	
3095	Juglans nigra	Black Walnut	20	FAIR		Landmark
3096	Quercus alba	White Oak	12	FAIR		
3097	Carya cordiformis	Bitternut Hickory	15	FAIR		
3098	Carya cordiformis	Bitternut Hickory	12	FAIR		
3099	Quercus rubra	Red Oak	19	FAIR		Landmark
3100	Quercus rubra	Red Oak	19	FAIR	TRIPLE	Landmark
3101	Quercus macrocarpa	Bur Oak	16	FAIR		Landmark
3102	Carya ovata	Shagbark Hickory	15	FAIR		
3103	Carya ovata	Shagbark Hickory	9	FAIR		
3104	Quercus alba	White Oak	19	POOR		Landmark
3105	Carya ovata	Shagbark Hickory	15	FAIR		
3106	Carya ovata	Shagbark Hickory	15	FAIR		



Monument Engineering Group Associates, Inc.
298 Veterans Drive, Fowlerville, MI
(517) 223-3512
www.monumentengineering.com




Peter M. Lundgren
ISA Certified Arborist®
MI-4374A

Tree Survey

Project No./Name: _____ 25-079

Date: 2/18/2026

Tag No.	Scientific Name	Common Name	D.B.H.	Condition	Notes	Landmark Status
3107	Quercus macrocarpa	Bur Oak	16	FAIR		Landmark
3108	Quercus rubra	Red Oak	15	FAIR		
3109	Quercus rubra	Red Oak	9	FAIR		
3110	Quercus rubra	Red Oak	9	FAIR		
3111	Carya glabra	Pignut Hickory	9	FAIR		
3112	Quercus rubra	Red Oak	11	FAIR		
3113	Quercus rubra	Red Oak	9	FAIR		
3114	Quercus rubra	Red Oak	13	FAIR		
3115	Quercus rubra	Red Oak	16	FAIR		Landmark
3116	Quercus rubra	Red Oak	8	FAIR		
3117	Carya ovata	Shagbark Hickory	15	FAIR		
3118	Quercus rubra	Red Oak	13	FAIR		
3119	Tilia americana	Basswood	10	FAIR		
3120	Carya ovata	Shagbark Hickory	18	FAIR		
3121	Carya ovata	Shagbark Hickory	10	FAIR		
3122	Quercus rubra	Red Oak	17	FAIR		Landmark
3123	Carya glabra	Pignut Hickory	18	FAIR		Landmark
3124	Quercus rubra	Red Oak	10	FAIR		
3125	Populus deltoides	Cottonwood	21	FAIR		
3126	Acer saccharinum	Silver Maple	18	FAIR		Landmark
3127	Ulmus pumila	Siberian Elm	9	FAIR		
3128	Carya ovata	Shagbark Hickory	12	FAIR	TWIN	
3129	Carya ovata	Shagbark Hickory	13	FAIR		
3130	Carya ovata	Shagbark Hickory	14	FAIR		
3131	Carya glabra	Pignut Hickory	14	FAIR		
3132	Carya glabra	Pignut Hickory	20	FAIR	TWIN	Landmark
3133	Carya ovata	Shagbark Hickory	14	FAIR		
3134	Tilia americana	Basswood	12	FAIR		
3135	Quercus rubra	Red Oak	12	FAIR		
3136	Carya ovata	Shagbark Hickory	18	FAIR		
3137	Carya ovata	Shagbark Hickory	16	FAIR		
3138	Ulmus americana	American Elm	12	FAIR		
3139	Carya ovata	Shagbark Hickory	19	FAIR		
3140	Acer saccharum	Sugar Maple	10	FAIR		
3141	Acer saccharum	Sugar Maple	14	FAIR		
3142	Carya ovata	Shagbark Hickory	18	FAIR		



Monument Engineering Group Associates, Inc.
298 Veterans Drive, Fowlerville, MI
(517) 223-3512
www.monumentengineering.com




Peter M. Lundgren
ISA Certified Arborist®
MI-4374A

Tree Survey

Project No./Name: _____ 25-079

Date: 2/18/2026

Tag No.	Scientific Name	Common Name	D.B.H.	Condition	Notes	Landmark Status
3143	Quercus alba	White Oak	17	FAIR		Landmark
3144	Acer saccharum	Sugar Maple	10	FAIR		
3145	Carya glabra	Pignut Hickory	10	POOR		
3146	Quercus rubra	Red Oak	9	FAIR		
3147	Tilia americana	Basswood	9	FAIR		
3148	Tilia americana	Basswood	11	FAIR		
3149	Tilia americana	Basswood	12	FAIR		
3150	Tilia americana	Basswood	13	FAIR		
3151	Tilia americana	Basswood	16	FAIR	TWIN	
3152	Tilia americana	Basswood	14	FAIR		
3153	Tilia americana	Basswood	14	FAIR		
3154	Tilia americana	Basswood	11	FAIR	TWIN	
3155	Populus deltoides	Cottonwood	12	FAIR		
3156	Tilia americana	Basswood	9	FAIR		
3157	Tilia americana	Basswood	14	FAIR		
3158	Tilia americana	Basswood	13	FAIR		
3159	Acer saccharum	Sugar Maple	11	FAIR		
3160	Acer saccharum	Sugar Maple	14	FAIR		
3161	Juglans nigra	Black Walnut	12	FAIR		
3162	Juglans nigra	Black Walnut	11	FAIR		
3163	Juglans nigra	Black Walnut	16	FAIR		
3164	Carya cordiformis	Bitternut Hickory	9	FAIR		
3165	Carya cordiformis	Bitternut Hickory	15	FAIR		
3166	Carya cordiformis	Bitternut Hickory	12	FAIR		
3167	Carya cordiformis	Bitternut Hickory	9	FAIR		
3168	Carya cordiformis	Bitternut Hickory	9	FAIR		
3169	Carya cordiformis	Bitternut Hickory	10	FAIR		
3170	Carya cordiformis	Bitternut Hickory	10	FAIR		
3171	Carya cordiformis	Bitternut Hickory	10	FAIR		
3171	Carya cordiformis	Bitternut Hickory	11	FAIR		
3172	Carya cordiformis	Bitternut Hickory	11	FAIR		
3173	Carya cordiformis	Bitternut Hickory	11	FAIR		
3174	Carya cordiformis	Bitternut Hickory	9	FAIR		
3175	Carya cordiformis	Bitternut Hickory	11	FAIR		
3176	Carya cordiformis	Bitternut Hickory	13	FAIR	TWIN	
3177	Carya cordiformis	Bitternut Hickory	11	FAIR	TWIN	



Monument Engineering Group Associates, Inc.
298 Veterans Drive, Fowlerville, MI
(517) 223-3512
www.monumentengineering.com




Peter M. Lundgren
ISA Certified Arborist®
MI-4374A

Tree Survey

Project No./Name: _____ 25-079

Date: 2/18/2026

Tag No.	Scientific Name	Common Name	D.B.H.	Condition	Notes	Landmark Status
3178	Juglans nigra	Black Walnut	10	FAIR		
3179	Juglans nigra	Black Walnut	13	FAIR		
3180	Juglans nigra	Black Walnut	14	FAIR	TWIN	
3181	Juglans nigra	Black Walnut	15	FAIR	TWIN	
3182	Juglans nigra	Black Walnut	13	FAIR	TWIN	
3183	Quercus rubra	Red Oak	9	FAIR		
3184	Acer saccharum	Sugar Maple	13	FAIR		
3185	Ulmus americana	American Elm	14	FAIR		
3186	Tilia americana	Basswood	13	FAIR	TRIPLE	
3187	Carya glabra	Pignut Hickory	13	FAIR		
3188	Carya cordiformis	Bitternut Hickory	9	FAIR		
3189	Carya glabra	Pignut Hickory	13	FAIR		
3190	Carya glabra	Pignut Hickory	12	FAIR		
3191	Prunus serotina	Black Cherry	11	FAIR	TWIN	
3192	Carya cordiformis	Bitternut Hickory	13	FAIR		
3193	Carya cordiformis	Bitternut Hickory	11	FAIR		
3194	Carya cordiformis	Bitternut Hickory	11	FAIR		
3195	Carya cordiformis	Bitternut Hickory	12	FAIR	TWIN	
3196	Carya cordiformis	Bitternut Hickory	15	FAIR		
3197	Carya cordiformis	Bitternut Hickory	12	FAIR		
3198	Juglans nigra	Black Walnut	14	FAIR		
3199	Carya cordiformis	Bitternut Hickory	13	FAIR	TWIN	
3200	Carya cordiformis	Bitternut Hickory	12	FAIR	TWIN	
3201	Populus deltoides	Cottonwood	23	FAIR		
3202	Populus tremuloides	Quaking Aspen	17	FAIR		
3203	Carya ovata	Shagbark Hickory	12	FAIR		
3204	Carya ovata	Shagbark Hickory	11	FAIR		
3205	Carya cordiformis	Bitternut Hickory	10	FAIR	TWIN	
3206	Carya cordiformis	Bitternut Hickory	11	FAIR		
3207	Carya ovata	Shagbark Hickory	10	FAIR		
3208	Carya glabra	Pignut Hickory	11	FAIR		
3209	Quercus rubra	Red Oak	13	FAIR		
3210	Quercus rubra	Red Oak	17	FAIR	TWIN	Landmark
3211	Populus deltoides	Cottonwood	13	FAIR		
3212	Carya glabra	Pignut Hickory	11	FAIR		
3213	Carya ovata	Shagbark Hickory	12	FAIR	TWIN	



Monument Engineering Group Associates, Inc.
298 Veterans Drive, Fowlerville, MI
(517) 223-3512
www.monumentengineering.com




Peter M. Lundgren
ISA Certified Arborist®
MI-4374A

Tree Survey

Project No./Name: _____ 25-079

Date: 2/18/2026

Tag No.	Scientific Name	Common Name	D.B.H.	Condition	Notes	Landmark Status
3214	Carya cordiformis	Bitternut Hickory	8	POOR		
3215	Carya ovata	Shagbark Hickory	10	FAIR		
3216	Quercus rubra	Red Oak	13	FAIR		
3217	Carya ovata	Shagbark Hickory	12	FAIR		
3218	Carya glabra	Pignut Hickory	10	FAIR		
3219	Carya ovata	Shagbark Hickory	13	FAIR		
3220	Quercus alba	White Oak	26	FAIR		Landmark
3221	Carya glabra	Pignut Hickory	11	FAIR		
3222	Acer saccharinum	Silver Maple	10	FAIR		
3223	Robinia pseudoacacia	Black Locust	10	FAIR		
3224	Carya glabra	Pignut Hickory	10	FAIR		
3225	Quercus alba	White Oak	21	FAIR		Landmark
3226	Quercus rubra	Red Oak	13	FAIR		
3227	Acer saccharum	Sugar Maple	11	FAIR		
3228	Carya cordiformis	Bitternut Hickory	11	FAIR		
3229	Ulmus rubra	Slippery Elm	23	FAIR		
3230	Tilia americana	Basswood	13	FAIR	TWIN	
3231	Carya cordiformis	Bitternut Hickory	14	FAIR	TWIN	
3232	Carya cordiformis	Bitternut Hickory	13	FAIR		
3233	Tilia americana	Basswood	10	FAIR		
3234	Tilia americana	Basswood	9	FAIR		
3235	Tilia americana	Basswood	12	FAIR	TWIN	
3236	Tilia americana	Basswood	11	FAIR		
3237	Ulmus americana	American Elm	8	FAIR		
3238	Carya glabra	Pignut Hickory	11	FAIR		
3239	Tilia americana	Basswood	13	FAIR		
3240	Juglans nigra	Black Walnut	14	FAIR		
3241	Carya cordiformis	Bitternut Hickory	13	FAIR		
3242	Juglans nigra	Black Walnut	13	FAIR		
3243	Ulmus americana	American Elm	8	POOR		
3243	Quercus alba	White Oak	8	POOR		
3244	Carya glabra	Pignut Hickory	9	FAIR		
3245	Carya cordiformis	Bitternut Hickory	13	FAIR		
3246	Tilia americana	Basswood	16	FAIR		
3247	Juglans nigra	Black Walnut	14	FAIR		
3248	Tilia americana	Basswood	17	FAIR	TRIPLE	



Monument Engineering Group Associates, Inc.
298 Veterans Drive, Fowlerville, MI
(517) 223-3512
www.monumentengineering.com




Peter M. Lundgren
ISA Certified Arborist®
MI-4374A

Tree Survey

Project No./Name: _____ 25-079

Date: 2/18/2026

Tag No.	Scientific Name	Common Name	D.B.H.	Condition	Notes	Landmark Status
3249	<i>Carya cordiformis</i>	Bitternut Hickory	8	FAIR		
3250	<i>Acer saccharum</i>	Sugar Maple	13	FAIR		
3251	<i>Acer saccharum</i>	Sugar Maple	8	FAIR		
3252	<i>Ostrya virginiana</i>	Hop Hornbeam	8	FAIR		
3253	<i>Tilia americana</i>	Basswood	13	FAIR	TWIN	
3254	<i>Robinia pseudoacacia</i>	Black Locust	8	FAIR		
3255	<i>Carya cordiformis</i>	Bitternut Hickory	14	FAIR		
3256	<i>Quercus alba</i>	White Oak	10	FAIR	TWIN	
3257	<i>Quercus alba</i>	White Oak	10	FAIR	TWIN	
3258	<i>Carya cordiformis</i>	Bitternut Hickory	8	FAIR		
3259	<i>Tilia americana</i>	Basswood	10	FAIR		
3260	<i>Tilia americana</i>	Basswood	8	FAIR		
3261	<i>Carya ovata</i>	Shagbark Hickory	17	FAIR		
3262	<i>Tilia americana</i>	Basswood	14	FAIR	TWIN	
3263	<i>Ulmus americana</i>	American Elm	8	FAIR		
3264	<i>Carya cordiformis</i>	Bitternut Hickory	13	FAIR		
3265	<i>Carya cordiformis</i>	Bitternut Hickory	12	FAIR		
3266	<i>Carya cordiformis</i>	Bitternut Hickory	8	FAIR		
3267	<i>Prunus serotina</i>	Black Cherry	8	FAIR		
3268	<i>Robinia pseudoacacia</i>	Black Locust	9	FAIR		
3269	<i>Carya glabra</i>	Pignut Hickory	8	FAIR		
3270	<i>Carya glabra</i>	Pignut Hickory	8	FAIR		
3271	<i>Carya cordiformis</i>	Bitternut Hickory	12	FAIR		
3272	<i>Carya cordiformis</i>	Bitternut Hickory	12	FAIR		
3273	<i>Populus deltoides</i>	Cottonwood	25	FAIR		Landmark
3274	<i>Carya cordiformis</i>	Bitternut Hickory	11	FAIR		
3275	<i>Acer saccharinum</i>	Silver Maple	10	FAIR		
3276	<i>Prunus serotina</i>	Black Cherry	9	FAIR		
3277	<i>Tilia americana</i>	Basswood	9	FAIR		
3278	<i>Carya cordiformis</i>	Bitternut Hickory	19	FAIR		
3279	<i>Tilia americana</i>	Basswood	12	FAIR		
3280	<i>Tilia americana</i>	Basswood	8	FAIR		
3281	<i>Tilia americana</i>	Basswood	10	FAIR		
3282	<i>Tilia americana</i>	Basswood	15	FAIR		
3283	<i>Ulmus rubra</i>	Slippery Elm	17	FAIR		
3284	<i>Acer saccharinum</i>	Silver Maple	8	POOR		



Monument Engineering Group Associates, Inc.
298 Veterans Drive, Fowlerville, MI
(517) 223-3512
www.monumentengineering.com




Peter M. Lundgren
ISA Certified Arborist®
MI-4374A

Tree Survey

Project No./Name: _____ 25-079

Date: 2/18/2026

Tag No.	Scientific Name	Common Name	D.B.H.	Condition	Notes	Landmark Status
3285	Ulmus americana	American Elm	8	FAIR		
3286	Tilia americana	Basswood	13	FAIR		
3287	Carya ovata	Shagbark Hickory	15	FAIR		
3288	Carya glabra	Pignut Hickory	15	FAIR		
3289	Carya glabra	Pignut Hickory	17	FAIR		Landmark
3290	Ulmus americana	American Elm	11	FAIR		
3291	Carya ovata	Shagbark Hickory	14	FAIR		
3292	Quercus rubra	Red Oak	11	FAIR		
3293	Carya ovata	Shagbark Hickory	16	FAIR		
3294	Tilia americana	Basswood	9	FAIR	TWIN	
3296	Tilia americana	Basswood	9	FAIR		
3297	Tilia americana	Basswood	16	FAIR	TWIN	
3298	Carya ovata	Shagbark Hickory	16	FAIR		
3299	Quercus rubra	Red Oak	22	POOR		Landmark
3300	Carya glabra	Pignut Hickory	14	FAIR		
3301	Quercus rubra	Red Oak	14	POOR		
3302	Quercus rubra	Red Oak	16	FAIR		Landmark
3303	Quercus rubra	Red Oak	12	FAIR		
3304	Carya glabra	Pignut Hickory	12	FAIR		
3305	Quercus rubra	Red Oak	13	FAIR		
3306	Quercus rubra	Red Oak	14	FAIR		
3307	Quercus rubra	Red Oak	17	FAIR		Landmark
3308	Quercus rubra	Red Oak	14	FAIR		
3309	Quercus rubra	Red Oak	15	FAIR		
3310	Quercus rubra	Red Oak	15	FAIR		
3311	Quercus rubra	Red Oak	17	FAIR		Landmark
3312	Carya glabra	Pignut Hickory	14	FAIR		
3313	Carya ovata	Shagbark Hickory	11	FAIR		
3314	Quercus rubra	Red Oak	14	FAIR		
3315	Quercus rubra	Red Oak	13	FAIR		
3316	Carya glabra	Pignut Hickory	12	FAIR		
3317	Carya ovata	Shagbark Hickory	13	FAIR		
3318	Carya ovata	Shagbark Hickory	13	FAIR		
3319	Carya ovata	Shagbark Hickory	14	FAIR		
3320	Carya ovata	Shagbark Hickory	14	FAIR		
3321	Carya cordiformis	Bitternut Hickory	12	FAIR		



Monument Engineering Group Associates, Inc.
298 Veterans Drive, Fowlerville, MI
(517) 223-3512
www.monumentengineering.com




Peter M. Lundgren
ISA Certified Arborist®
MI-4374A

Tree Survey

Project No./Name: _____ 25-079 _____

Date: 2/18/2026

Tag No.	Scientific Name	Common Name	D.B.H.	Condition	Notes	Landmark Status
3321	Carya cordiformis	Bitternut Hickory	14	FAIR		
3322	Carya cordiformis	Bitternut Hickory	15	FAIR	TWIN	
3323	Carya ovata	Shagbark Hickory	13	FAIR		
3324	Carya ovata	Shagbark Hickory	10	FAIR		
3325	Carya ovata	Shagbark Hickory	8	FAIR		
3326	Ulmus rubra	Slippery Elm	8	POOR		
3327	Carya ovata	Shagbark Hickory	10	FAIR		
3328	Carya ovata	Shagbark Hickory	9	FAIR		
3329	Carya ovata	Shagbark Hickory	9	FAIR		
3330	Carya ovata	Shagbark Hickory	9	FAIR		
3331	Carya ovata	Shagbark Hickory	8	FAIR		
3332	Carya glabra	Pignut Hickory	10	FAIR		
3333	Carya ovata	Shagbark Hickory	9	FAIR	TWIN	
3334	Acer negundo	Box Elder	17	FAIR		
3335	Carya ovata	Shagbark Hickory	8	FAIR	TWIN	
3336	Carya glabra	Pignut Hickory	10	FAIR		
3337	Carya ovata	Shagbark Hickory	10	FAIR		
3338	Tilia americana	Basswood	14	FAIR		
3339	Juglans nigra	Black Walnut	9	FAIR		
3340	Prunus serotina	Black Cherry	17	POOR		
3341	Carya glabra	Pignut Hickory	10	FAIR		
3342	Morus alba	White Mulberry	20	FAIR		
3343	Carya cordiformis	Bitternut Hickory	10	FAIR		
3344	Quercus rubra	Red Oak	10	FAIR		
3345	Populus deltoides	Cottonwood	12	POOR		
3346	Carya cordiformis	Bitternut Hickory	11	FAIR		
3347	Quercus rubra	Red Oak	21	FAIR		Landmark
3348	Carya ovata	Shagbark Hickory	10	FAIR		
3349	Carya cordiformis	Bitternut Hickory	10	FAIR	TWIN	
3350	Quercus macrocarpa	Bur Oak	9	POOR		
3351	Quercus alba	White Oak	14	FAIR		
3352	Carya glabra	Pignut Hickory	14	FAIR		
3353	Carya ovata	Shagbark Hickory	9	FAIR		
3354	Acer saccharum	Sugar Maple	16	FAIR		Landmark
3355	Carya ovata	Shagbark Hickory	8	FAIR		
3356	Carya cordiformis	Bitternut Hickory	9	FAIR		



Monument Engineering Group Associates, Inc.
298 Veterans Drive, Fowlerville, MI
(517) 223-3512
www.monumentengineering.com




Peter M. Lundgren
ISA Certified Arborist®
MI-4374A

Tree Survey

Project No./Name: _____ 25-079 _____

Date: 2/18/2026

Tag No.	Scientific Name	Common Name	D.B.H.	Condition	Notes	Landmark Status
3357	Carya ovata	Shagbark Hickory	8	FAIR		
3358	Carya ovata	Shagbark Hickory	9	FAIR	TWIN	
3359	Carya ovata	Shagbark Hickory	10	FAIR	TWIN	
3360	Carya ovata	Shagbark Hickory	10	FAIR		
3361	Carya cordiformis	Bitternut Hickory	12	FAIR		
3362	Acer saccharinum	Silver Maple	10	FAIR		
3363	Acer negundo	Box Elder	18	POOR		
3364	Carya ovata	Shagbark Hickory	11	FAIR		
3365	Carya ovata	Shagbark Hickory	14	FAIR		
3366	Quercus rubra	Red Oak	17	FAIR		Landmark
3367	Quercus alba	White Oak	11	FAIR		
3368	Carya ovata	Shagbark Hickory	8	FAIR		
3369	Quercus alba	White Oak	10	FAIR		
3370	Carya cordiformis	Bitternut Hickory	9	FAIR		
3371	Carya cordiformis	Bitternut Hickory	9	FAIR		
3372	Ulmus americana	American Elm	8	FAIR		
3373	Prunus serotina	Black Cherry	10	FAIR		
3374	Ulmus americana	American Elm	8	FAIR		
3375	Ulmus americana	American Elm	9	FAIR		
3376	Carya glabra	Pignut Hickory	10	FAIR		
3377	Prunus serotina	Black Cherry	10	POOR		
3378	Ulmus americana	American Elm	20	GOOD		Landmark
3379	Juglans nigra	Black Walnut	13	FAIR		
3380	Acer negundo	Box Elder	18	FAIR		
3381	Juglans nigra	Black Walnut	10	FAIR	TWIN	
3382	Quercus alba	White Oak	9	FAIR		
3383	Quercus macrocarpa	Bur Oak	11	FAIR		
3384	Quercus macrocarpa	Bur Oak	8	FAIR		
3385	Quercus macrocarpa	Bur Oak	9	FAIR		
3386	Quercus macrocarpa	Bur Oak	9	FAIR		
3387	Quercus macrocarpa	Bur Oak	12	FAIR		
3388	Quercus macrocarpa	Bur Oak	14	FAIR		
3389	Quercus macrocarpa	Bur Oak	9	FAIR		
3390	Quercus macrocarpa	Bur Oak	12	FAIR		
3391	Ulmus americana	American Elm	12	FAIR		
3392	Quercus macrocarpa	Bur Oak	8	POOR		



Monument Engineering Group Associates, Inc.
298 Veterans Drive, Fowlerville, MI
(517) 223-3512
www.monumentengineering.com




Peter M. Lundgren
ISA Certified Arborist®
MI-4374A

Tree Survey

Project No./Name: _____ 25-079

Date: 2/18/2026

Tag No.	Scientific Name	Common Name	D.B.H.	Condition	Notes	Landmark Status
3393	Quercus macrocarpa	Bur Oak	8	POOR		
3394	Quercus macrocarpa	Bur Oak	10	POOR		
3395	Ulmus americana	American Elm	12	FAIR		
3396	Quercus macrocarpa	Bur Oak	9	FAIR		
3397	Carya ovata	Shagbark Hickory	8	FAIR		
3398	Acer saccharinum	Silver Maple	9	FAIR		
3399	Ulmus americana	American Elm	8	FAIR		
3400	Carya glabra	Pignut Hickory	11	FAIR		
3401	Carya cordiformis	Bitternut Hickory	12	FAIR		
3402	Carya cordiformis	Bitternut Hickory	12	FAIR	TWIN	
3403	Carya cordiformis	Bitternut Hickory	13	FAIR		
3404	Carya cordiformis	Bitternut Hickory	11	POOR		
3405	Carya cordiformis	Bitternut Hickory	11	FAIR		
3406	Tilia americana	Basswood	10	FAIR	TWIN	
3407	Ulmus americana	American Elm	9	FAIR		
3408	Carya cordiformis	Bitternut Hickory	12	FAIR	TWIN	
3409	Carya cordiformis	Bitternut Hickory	12	FAIR	TWIN	
3410	Carya cordiformis	Bitternut Hickory	8	FAIR		
3411	Carya cordiformis	Bitternut Hickory	13	FAIR	TWIN	
3412	Carya cordiformis	Bitternut Hickory	8	FAIR		
3413	Carya cordiformis	Bitternut Hickory	9	FAIR		
3414	Carya cordiformis	Bitternut Hickory	11	FAIR		
3415	Carya cordiformis	Bitternut Hickory	12	FAIR		
3416	Juglans nigra	Black Walnut	13	FAIR	TWIN	
3417	Carya cordiformis	Bitternut Hickory	8	FAIR		
3418	Carya ovata	Shagbark Hickory	9	FAIR		
3419	Carya cordiformis	Bitternut Hickory	12	FAIR	TWIN	
3420	Carya cordiformis	Bitternut Hickory	14	FAIR		
3421	Carya cordiformis	Bitternut Hickory	8	FAIR		
3422	Acer saccharinum	Silver Maple	10	FAIR		
3423	Acer saccharum	Sugar Maple	9	FAIR		
3424	Acer saccharum	Sugar Maple	13	FAIR		
3425	Carya glabra	Pignut Hickory	12	FAIR		
3426	Carya glabra	Pignut Hickory	13	FAIR		
3427	Carya glabra	Pignut Hickory	14	FAIR		
3428	Carya glabra	Pignut Hickory	12	FAIR		



Monument Engineering Group Associates, Inc.
298 Veterans Drive, Fowlerville, MI
(517) 223-3512
www.monumentengineering.com




Peter M. Lundgren
ISA Certified Arborist®
MI-4374A

Tree Survey

Project No./Name: _____ 25-079

Date: 2/18/2026

Tag No.	Scientific Name	Common Name	D.B.H.	Condition	Notes	Landmark Status
3429	Carya cordiformis	Bitternut Hickory	12	FAIR		
3430	Prunus serotina	Black Cherry	8	POOR		
3431	Carya glabra	Pignut Hickory	9	FAIR		
3432	Carya cordiformis	Bitternut Hickory	16	FAIR		
3433	Acer saccharum	Sugar Maple	19	FAIR		Landmark
3434	Prunus serotina	Black Cherry	10	POOR		
3435	Carya cordiformis	Bitternut Hickory	9	FAIR		
3436	Acer saccharum	Sugar Maple	12	FAIR		
3437	Acer saccharinum	Silver Maple	8	FAIR		
3438	Acer saccharinum	Silver Maple	10	FAIR		
3439	Prunus serotina	Black Cherry	10	FAIR		
3440	Acer saccharum	Sugar Maple	9	FAIR		
3441	Carya cordiformis	Bitternut Hickory	10	FAIR		
3442	Prunus serotina	Black Cherry	14	POOR		
3443	Acer saccharinum	Silver Maple	9	FAIR	TWIN	
3444	Ulmus americana	American Elm	8	FAIR		
3445	Acer saccharinum	Silver Maple	10	FAIR		
3446	Acer saccharinum	Silver Maple	10	FAIR		
3447	Acer saccharinum	Silver Maple	9	FAIR	TWIN	
3448	Quercus rubra	Red Oak	13	FAIR		
3449	Quercus rubra	Red Oak	15	FAIR	TWIN	
3450	Quercus rubra	Red Oak	13	FAIR		
3451	Carya ovata	Shagbark Hickory	9	FAIR		
3452	Carya ovata	Shagbark Hickory	9	FAIR		
3453	Carya glabra	Pignut Hickory	9	FAIR		
3454	Quercus rubra	Red Oak	14	FAIR		
3455	Carya ovata	Shagbark Hickory	8	FAIR		
3456	Carya ovata	Shagbark Hickory	8	FAIR		
3457	Quercus alba	White Oak	15	FAIR		
3458	Carya ovata	Shagbark Hickory	17	FAIR		
3459	Juglans nigra	Black Walnut	20	FAIR	TWIN	Landmark
3460	Juglans nigra	Black Walnut	23	FAIR		Landmark
3461	Quercus macrocarpa	Bur Oak	14	FAIR		
3462	Quercus macrocarpa	Bur Oak	10	FAIR		
3463	Quercus macrocarpa	Bur Oak	9	FAIR		
3464	Carya glabra	Pignut Hickory	15	FAIR		



Monument Engineering Group Associates, Inc.
298 Veterans Drive, Fowlerville, MI
(517) 223-3512
www.monumentengineering.com




Peter M. Lundgren
ISA Certified Arborist®
MI-4374A

Tree Survey

Project No./Name: _____ 25-079 _____

Date: 2/18/2026

Tag No.	Scientific Name	Common Name	D.B.H.	Condition	Notes	Landmark Status
3465	Carya glabra	Pignut Hickory	9	FAIR		
3466	Quercus macrocarpa	Bur Oak	9	FAIR		
3467	Juglans nigra	Black Walnut	10	POOR		
3468	Juglans nigra	Black Walnut	11	POOR		
3469	Carya ovata	Shagbark Hickory	11	FAIR		
3470	Quercus alba	White Oak	13	FAIR		
3471	Carya ovata	Shagbark Hickory	9	FAIR		
3472	Carya ovata	Shagbark Hickory	15	FAIR		
3473	Populus deltoides	Cottonwood	14	FAIR		
3474	Acer saccharum	Sugar Maple	8	FAIR		
3475	Carya glabra	Pignut Hickory	10	FAIR		
3476	Carya glabra	Pignut Hickory	8	FAIR		
3477	Populus tremuloides	Quaking Aspen	8	FAIR		
3478	Robinia pseudoacacia	Black Locust	14	FAIR		
3479	Carya glabra	Pignut Hickory	11	FAIR		
3480	Carya glabra	Pignut Hickory	11	FAIR		
3481	Carya glabra	Pignut Hickory	10	FAIR		
3482	Populus tremuloides	Quaking Aspen	13	FAIR		
3483	Populus tremuloides	Quaking Aspen	16	FAIR	TWIN	
3484	Quercus rubra	Red Oak	12	FAIR		
3485	Populus tremuloides	Quaking Aspen	8	FAIR		
3486	Quercus rubra	Red Oak	13	FAIR	TWIN	
3487	Carya ovata	Shagbark Hickory	9	FAIR		
3488	Carya ovata	Shagbark Hickory	10	FAIR		
3489	Carya glabra	Pignut Hickory	9	FAIR		
3490	Carya glabra	Pignut Hickory	8	FAIR		
3491	Carya glabra	Pignut Hickory	9	FAIR		
3492	Carya cordiformis	Bitternut Hickory	9	FAIR		
3493	Carya glabra	Pignut Hickory	9	FAIR		
3494	Juglans nigra	Black Walnut	8	FAIR		
3495	Quercus rubra	Red Oak	17	FAIR		Landmark
3496	Quercus rubra	Red Oak	13	FAIR		
3497	Quercus rubra	Red Oak	12	FAIR		
3498	Juglans nigra	Black Walnut	12	FAIR		
3499	Carya ovata	Shagbark Hickory	11	FAIR	TWIN	
3500	Carya cordiformis	Bitternut Hickory	11	FAIR		



Monument Engineering Group Associates, Inc.
298 Veterans Drive, Fowlerville, MI
(517) 223-3512
www.monumentengineering.com




Peter M. Lundgren
ISA Certified Arborist®
MI-4374A

Tree Survey

Project No./Name: _____ 25-079

Date: 2/18/2026

Tag No.	Scientific Name	Common Name	D.B.H.	Condition	Notes	Landmark Status
3501	Carya glabra	Pignut Hickory	16	FAIR		Landmark
3502	Ulmus americana	American Elm	8	FAIR		
3503	Quercus rubra	Red Oak	8	FAIR		
3504	Acer saccharinum	Silver Maple	17	FAIR		Landmark
3505	Carya ovata	Shagbark Hickory	14	FAIR	TWIN	
3506	Carya glabra	Pignut Hickory	15	FAIR		
3507	Carya glabra	Pignut Hickory	8	FAIR		
3508	Carya ovata	Shagbark Hickory	10	FAIR		
3509	Ulmus americana	American Elm	8	FAIR		
3510	Carya ovata	Shagbark Hickory	13	FAIR		
3511	Carya ovata	Shagbark Hickory	13	FAIR		
3512	Carya ovata	Shagbark Hickory	9	FAIR		
3513	Quercus rubra	Red Oak	9	FAIR		
3514	Quercus macrocarpa	Bur Oak	17	FAIR		Landmark
3515	Quercus macrocarpa	Bur Oak	9	FAIR		
3516	Carya ovata	Shagbark Hickory	14	FAIR		
3517	Carya ovata	Shagbark Hickory	11	FAIR		
3518	Quercus alba	White Oak	18	FAIR		Landmark
3519	Acer saccharinum	Silver Maple	8	FAIR		
3520	Quercus rubra	Red Oak	14	FAIR		
3521	Carya ovata	Shagbark Hickory	16	FAIR		
3522	Carya glabra	Pignut Hickory	12	FAIR		
3523	Tilia americana	Basswood	9	FAIR		
3524	Quercus rubra	Red Oak	16	FAIR		Landmark
3525	Acer saccharinum	Silver Maple	10	FAIR		
3526	Acer saccharinum	Silver Maple	8	FAIR	TWIN	
3527	Acer saccharinum	Silver Maple	9	FAIR		
3528	Acer Rubrum	Red Maple	10	FAIR		
3529	Acer Rubrum	Red Maple	10	FAIR		
3530	Quercus rubra	Red Oak	25	FAIR		Landmark
3531	Acer saccharinum	Silver Maple	8	FAIR		
3532	Acer saccharinum	Silver Maple	13	FAIR		
3533	Acer saccharinum	Silver Maple	10	FAIR		
3534	Carya ovata	Shagbark Hickory	13	FAIR		
3535	Quercus alba	White Oak	16	FAIR		Landmark
3536	Quercus macrocarpa	Bur Oak	11	FAIR		



Monument Engineering Group Associates, Inc.
298 Veterans Drive, Fowlerville, MI
(517) 223-3512
www.monumentengineering.com




Peter M. Lundgren
ISA Certified Arborist®
MI-4374A

Tree Survey

Project No./Name: _____ 25-079

Date: 2/18/2026

Tag No.	Scientific Name	Common Name	D.B.H.	Condition	Notes	Landmark Status
3537	Acer saccharinum	Silver Maple	9	FAIR		
3538	Acer saccharinum	Silver Maple	8	FAIR		
3539	Carya ovata	Shagbark Hickory	14	POOR	TWIN	
3540	Acer saccharinum	Silver Maple	11	FAIR		
3541	Acer saccharinum	Silver Maple	12	POOR		
3542	Acer saccharinum	Silver Maple	10	FAIR		
3543	Carya ovata	Shagbark Hickory	17	FAIR		
3544	Quercus rubra	Red Oak	8	FAIR		
3545	Quercus macrocarpa	Bur Oak	11	FAIR		
3546	Quercus alba	White Oak	8	FAIR		
3547	Quercus macrocarpa	Bur Oak	14	FAIR	QUAD	
3548	Carya ovata	Shagbark Hickory	16	FAIR		
3549	Acer saccharinum	Silver Maple	9	FAIR		
3550	Carya ovata	Shagbark Hickory	9	FAIR		
3551	Acer saccharinum	Silver Maple	13	FAIR		
3552	Robinia pseudoacacia	Black Locust	9	FAIR		
3553	Quercus rubra	Red Oak	10	FAIR		
3554	Quercus rubra	Red Oak	15	FAIR		
3555	Carya ovata	Shagbark Hickory	8	FAIR		
3556	Quercus rubra	Red Oak	8	FAIR		
3557	Carya ovata	Shagbark Hickory	15	FAIR	TWIN	
3558	Quercus rubra	Red Oak	21	FAIR		Landmark
3559	Quercus alba	White Oak	32	FAIR		Landmark
3560	Quercus alba	White Oak	9	FAIR		
3561	Acer saccharinum	Silver Maple	9	FAIR		
3562	Carya ovata	Shagbark Hickory	14	FAIR		
3563	Carya ovata	Shagbark Hickory	16	FAIR	TWIN	
3564	Carya glabra	Pignut Hickory	16	FAIR		Landmark
3565	Carya ovata	Shagbark Hickory	11	FAIR		
3566	Carya ovata	Shagbark Hickory	17	FAIR		
3567	Carya glabra	Pignut Hickory	15	FAIR	TWIN	
3568	Carya glabra	Pignut Hickory	13	FAIR		
3569	Ulmus americana	American Elm	8	FAIR		
3570	Ulmus americana	American Elm	8	FAIR		
3571	Carya ovata	Shagbark Hickory	14	FAIR		
3572	Carya ovata	Shagbark Hickory	20	GOOD		



Monument Engineering Group Associates, Inc.
298 Veterans Drive, Fowlerville, MI
(517) 223-3512
www.monumentengineering.com




Peter M. Lundgren
ISA Certified Arborist®
MI-4374A

Tree Survey

Project No./Name: _____ 25-079 _____

Date: 2/18/2026

Tag No.	Scientific Name	Common Name	D.B.H.	Condition	Notes	Landmark Status
3573	Quercus rubra	Red Oak	21	FAIR		Landmark
3574	Quercus macrocarpa	Bur Oak	27	FAIR	TWIN	Landmark
3575	Carya ovata	Shagbark Hickory	13	FAIR		
3576	Carya ovata	Shagbark Hickory	12	FAIR		
3577	Ulmus americana	American Elm	8	FAIR		
3578	Quercus rubra	Red Oak	24	FAIR		Landmark
3579	Quercus alba	White Oak	18	FAIR	TWIN	Landmark
3580	Quercus alba	White Oak	22	FAIR		Landmark
3581	Carya ovata	Shagbark Hickory	15	FAIR		
3582	Quercus alba	White Oak	25	GOOD		Landmark
3583	Populus tremuloides	Quaking Aspen	8	FAIR		
3584	Quercus rubra	Red Oak	22	POOR	TWIN	Landmark
3585	Carya ovata	Shagbark Hickory	12	FAIR		
3586	Acer Rubrum	Red Maple	9	FAIR		
3587	Acer saccharinum	Silver Maple	10	FAIR		
3588	Acer saccharinum	Silver Maple	9	FAIR		
3589	Quercus rubra	Red Oak	8	FAIR		
3590	Quercus rubra	Red Oak	28	POOR		Landmark
3591	Carya ovata	Shagbark Hickory	16	FAIR	TWIN	
3592	Carya ovata	Shagbark Hickory	13	FAIR		
3593	Carya ovata	Shagbark Hickory	17	GOOD		
3594	Quercus rubra	Red Oak	10	FAIR		
3595	Carya glabra	Pignut Hickory	14	FAIR		
3596	Ulmus americana	American Elm	9	FAIR		
3597	Quercus rubra	Red Oak	13	FAIR		
3598	Quercus rubra	Red Oak	13	FAIR		
3599	Acer saccharinum	Silver Maple	18	POOR		Landmark
3600	Acer saccharinum	Silver Maple	14	FAIR		
3601	Quercus rubra	Red Oak	8	FAIR		
3602	Carya ovata	Shagbark Hickory	15	FAIR	TWIN	
3603	Quercus alba	White Oak	14	FAIR		
3604	Carya ovata	Shagbark Hickory	15	FAIR		
3605	Carya ovata	Shagbark Hickory	21	FAIR	TWIN	
3606	Carya ovata	Shagbark Hickory	13	FAIR		
3607	Quercus rubra	Red Oak	8	POOR		
3608	Quercus rubra	Red Oak	9	POOR		



Monument Engineering Group Associates, Inc.
298 Veterans Drive, Fowlerville, MI
(517) 223-3512
www.monumentengineering.com




Peter M. Lundgren
ISA Certified Arborist®
MI-4374A

Tree Survey

Project No./Name: _____ 25-079

Date: 2/18/2026

Tag No.	Scientific Name	Common Name	D.B.H.	Condition	Notes	Landmark Status
3609	Carya ovata	Shagbark Hickory	15	FAIR	TWIN	
3610	Tilia americana	Basswood	14	FAIR		
3611	Acer saccharinum	Silver Maple	8	FAIR		
3612	Carya ovata	Shagbark Hickory	14	FAIR	TWIN	
3613	Carya ovata	Shagbark Hickory	19	FAIR	TWIN	
3614	Ulmus americana	American Elm	9	FAIR		
3615	Carya ovata	Shagbark Hickory	15	FAIR		
3616	Quercus alba	White Oak	20	POOR	TWIN	Landmark
3617	Ulmus americana	American Elm	11	POOR		
3618	Ulmus americana	American Elm	10	FAIR		
3619	Acer saccharinum	Silver Maple	15	FAIR		
3620	Ulmus americana	American Elm	8	FAIR		
3621	Acer saccharinum	Silver Maple	8	FAIR		
3622	Carya cordiformis	Bitternut Hickory	9	FAIR		
3623	Ulmus americana	American Elm	8	FAIR		
3624	Carya glabra	Pignut Hickory	14	FAIR	TWIN	
3625	Carya cordiformis	Bitternut Hickory	10	FAIR		
3626	Carya glabra	Pignut Hickory	8	FAIR		
3627	Carya cordiformis	Bitternut Hickory	12	FAIR	TWIN	
3628	Carya ovata	Shagbark Hickory	13	FAIR		
3629	Carya glabra	Pignut Hickory	8	FAIR	TWIN	
3630	Carya cordiformis	Bitternut Hickory	12	FAIR		
3631	Carya cordiformis	Bitternut Hickory	15	FAIR		
3632	Carya cordiformis	Bitternut Hickory	12	FAIR		
3633	Juglans nigra	Black Walnut	13	FAIR		
3634	Juglans nigra	Black Walnut	17	FAIR		
3635	Quercus rubra	Red Oak	15	FAIR		
3636	Carya cordiformis	Bitternut Hickory	9	FAIR		
3637	Carya cordiformis	Bitternut Hickory	10	FAIR		
3638	Quercus alba	White Oak	8	FAIR		
3639	Tilia americana	Basswood	17	FAIR		
3640	Ulmus americana	American Elm	8	FAIR		
3640	Prunus serotina	Black Cherry	13	FAIR		
3642	Carya cordiformis	Bitternut Hickory	10	FAIR		
3643	Carya cordiformis	Bitternut Hickory	10	FAIR		
3644	Carya cordiformis	Bitternut Hickory	9	FAIR	TWIN	



Monument Engineering Group Associates, Inc.
298 Veterans Drive, Fowlerville, MI
(517) 223-3512
www.monumentengineering.com




Peter M. Lundgren
ISA Certified Arborist®
MI-4374A

Tree Survey

Project No./Name: _____ 25-079

Date: 2/18/2026

Tag No.	Scientific Name	Common Name	D.B.H.	Condition	Notes	Landmark Status
3645	Carya cordiformis	Bitternut Hickory	11	FAIR	TWIN	
3646	Quercus rubra	Red Oak	11	POOR		
3647	Quercus rubra	Red Oak	19	FAIR		Landmark
3648	Carya ovata	Shagbark Hickory	15	FAIR		
3649	Carya ovata	Shagbark Hickory	8	FAIR		
3650	Carya ovata	Shagbark Hickory	8	FAIR		
3651	Carya cordiformis	Bitternut Hickory	8	FAIR		
3652	Carya glabra	Pignut Hickory	14	FAIR		
3653	Carya ovata	Shagbark Hickory	9	FAIR		
3654	Carya ovata	Shagbark Hickory	10	FAIR		
3655	Carya cordiformis	Bitternut Hickory	8	FAIR		
3656	Prunus serotina	Black Cherry	8	POOR		
3657	Carya cordiformis	Bitternut Hickory	11	FAIR		
3658	Carya cordiformis	Bitternut Hickory	8	FAIR		
3659	Carya ovata	Shagbark Hickory	8	FAIR		
3660	Carya glabra	Pignut Hickory	11	FAIR	TWIN	
3661	Acer saccharum	Sugar Maple	13	POOR	TRIPLE	
3662	Carya glabra	Pignut Hickory	9	FAIR		
3663	Carya ovata	Shagbark Hickory	12	FAIR		
3664	Carya glabra	Pignut Hickory	8	FAIR		
3665	Carya ovata	Shagbark Hickory	9	FAIR		
3666	Carya ovata	Shagbark Hickory	8	FAIR		
3667	Prunus serotina	Black Cherry	8	FAIR		
3801	Juglans nigra	Black Walnut	8	POOR		
3802	Populus deltoides	Cottonwood	19	FAIR		
3803	Quercus macrocarpa	Bur Oak	13	FAIR	TWIN	
3804	Quercus macrocarpa	Bur Oak	8	FAIR		
3805	Quercus rubra	Red Oak	13	FAIR		
3806	Juglans nigra	Black Walnut	11	FAIR		
3807	Quercus alba	White Oak	13	FAIR		
3808	Quercus rubra	Red Oak	16	POOR		Landmark
3809	Juglans nigra	Black Walnut	8	FAIR		
3810	Quercus rubra	Red Oak	18	FAIR		Landmark
3811	Juglans nigra	Black Walnut	8	FAIR		
3812	Ulmus americana	American Elm	10	FAIR		
3813	Prunus serotina	Black Cherry	10	FAIR		



Monument Engineering Group Associates, Inc.
 298 Veterans Drive, Fowlerville, MI
 (517) 223-3512
www.monumentengineering.com




Peter M. Lundgren
 ISA Certified Arborist®
 MI-4374A

Tree Survey

Project No./Name: _____ 25-079 _____

Date: 2/18/2026

Tag No.	Scientific Name	Common Name	D.B.H.	Condition	Notes	Landmark Status
3815	Robinia pseudoacacia	Black Locust	10	FAIR	TWIN	
3816	Juglans nigra	Black Walnut	8	FAIR		
3817	Robinia pseudoacacia	Black Locust	14	FAIR		
3818	Acer saccharinum	Silver Maple	12	FAIR	CLUSTER	
3819	Juglans nigra	Black Walnut	13	FAIR		
3820	Juglans nigra	Black Walnut	10	FAIR		
3821	Ulmus americana	American Elm	9	FAIR		
3822	Juglans nigra	Black Walnut	10	FAIR		
3823	Juglans nigra	Black Walnut	10	FAIR		
3824	Juglans nigra	Black Walnut	11	FAIR		
3825	Juglans nigra	Black Walnut	11	FAIR		
3826	Ulmus americana	American Elm	8	FAIR		
3827	Acer saccharinum	Silver Maple	12	FAIR	TWIN	
3828	Prunus serotina	Black Cherry	13	FAIR		
3829	Juglans nigra	Black Walnut	8	FAIR		
3830	Ulmus americana	American Elm	10	FAIR		
3831	Quercus rubra	Red Oak	8	FAIR		
3832	Acer saccharinum	Silver Maple	12	FAIR		
3833	Acer saccharinum	Silver Maple	13	FAIR	CLUSTER	
3834	Populus tremuloides	Quaking Aspen	12	FAIR		
3835	Acer saccharinum	Silver Maple	8	FAIR		
3836	Acer saccharinum	Silver Maple	11	FAIR		
3837	Acer saccharinum	Silver Maple	18	FAIR	TRIPLE	Landmark
3838	Quercus rubra	Red Oak	10	FAIR		
3839	Quercus alba	White Oak	8	FAIR		
3840	Acer saccharinum	Silver Maple	11	FAIR	TWIN	
3841	Acer saccharinum	Silver Maple	14	FAIR	CLUSTER	
701094	Carya cordiformis	Bitternut Hickory	10	FAIR		
740371	Prunus serotina	Black Cherry	8	POOR		
740382	Carya cordiformis	Bitternut Hickory	9	FAIR	TWIN	
740400	Ulmus pumila	Siberian Elm	8	FAIR		
740801	Tilia americana	Basswood	10	FAIR	TWIN	
740899	Carya cordiformis	Bitternut Hickory	9	FAIR		
740909	Carya cordiformis	Bitternut Hickory	8	FAIR		
740994	Carya glabra	Pignut Hickory	8	FAIR		
741095	Quercus rubra	Red Oak	9	FAIR		



Monument Engineering Group Associates, Inc.
298 Veterans Drive, Fowlerville, MI
(517) 223-3512
www.monumentengineering.com




Peter M. Lundgren
ISA Certified Arborist®
MI-4374A

Tree Survey

Project No./Name: _____ 25-079 _____

Date: 2/18/2026

Tag No.	Scientific Name	Common Name	D.B.H.	Condition	Notes	Landmark Status
741096	Prunus serotina	Black Cherry	8	FAIR		
741097	Carya ovata	Shagbark Hickory	9	FAIR		
741098	Acer saccharinum	Silver Maple	10	POOR		
741099	Tilia americana	Basswood	9	FAIR		
741100	Tilia americana	Basswood	8	FAIR	TWIN	
741587	Carya cordiformis	Bitternut Hickory	10	FAIR		
741588	Tilia americana	Basswood	11	FAIR		
741589	Carya cordiformis	Bitternut Hickory	10	FAIR		
741590	Quercus rubra	Red Oak	9	FAIR		
741591	Quercus rubra	Red Oak	10	FAIR		
741592	Quercus rubra	Red Oak	10	FAIR		
741593	Tilia americana	Basswood	8	FAIR		
741594	Quercus rubra	Red Oak	10	FAIR	TWIN	
741595	Tilia americana	Basswood	10	FAIR		
741596	Tilia americana	Basswood	9	FAIR		
741597	Prunus serotina	Black Cherry	9	POOR		
741598	Carya cordiformis	Bitternut Hickory	10	FAIR		
741800	Carya cordiformis	Bitternut Hickory	9	FAIR		
741899	Carya cordiformis	Bitternut Hickory	8	FAIR		
741911	Carya cordiformis	Bitternut Hickory	9	FAIR		



LEGAL DESCRIPTION (AS PROVIDED)

(PER TITLE AGENCY: CHICAGO TITLE INSURANCE COMPANY, TITLE COMMITMENT NO: 81-25947400-SCM, EFFECTIVE DATE: MARCH 20, 2025)

EXHIBIT A DESCRIPTION:

THE LAND IS DESCRIBED AS FOLLOWS: SITUATED IN THE TOWNSHIP OF SUPERIOR, COUNTY OF WASHTENAW, STATE OF MICHIGAN

AN APPROXIMATE 19 ACRE PORTION OF THE FOLLOWING-DESCRIBED PARCEL, THE DESCRIPTION FOR WHICH IS FORTHCOMING:

BEGINNING 2711.79 FEET NORTH AND 1463.13 FEET OF THE SOUTHWEST CORNER OF SECTION 35, TOWN 2 SOUTH, RANGE 7 EAST, TOWNSHIP OF SUPERIOR, WASHTENAW COUNTY, MICHIGAN; THENCE SOUTH 65 DEGREES 44 MINUTES EAST 441.05 FEET; THENCE 1049.90 FEET ON THE ARC OF A CURVE TO THE RIGHT HAVING A RADIUS OF 940.00 FEET AND A CHORD BEARING SOUTH 33 DEGREES 44 MINUTES 15 SECONDS EAST 996.15 FEET; THENCE SOUTH 89 DEGREES 55 MINUTES 10 SECONDS WEST 60.03 FEET; THENCE 143.77 FEET ON THE ARC OF A CURVE TO THE RIGHT HAVING A RADIUS OF 880.00 FEET AND A CHORD BEARING SOUTH 02 DEGREES 49 MINUTES 10 SECONDS WEST 143.63 FEET; THENCE SOUTH 07 DEGREES 30 MINUTES WEST 171.32 FEET; THENCE SOUTH 74 DEGREES 23 MINUTES 10 SECONDS WEST 628.95 FEET; THENCE NORTH 87 DEGREES 48 MINUTES 45 SECONDS WEST 951.56 FEET; THENCE SOUTH 29 DEGREES 54 MINUTES 20 SECONDS WEST 416.70 FEET; THENCE NORTH-WESTERLY ON THE NORTH LINE OF STAMFORD ROAD TO A POINT BEING SOUTH 30 DEGREES 59 MINUTES WEST FROM THE POINT OF BEGINNING; THENCE NORTH 30 DEGREES 59 MINUTES EAST TO THE POINT OF BEGINNING, EXCEPT THAT PART LYING WESTERLY OF A LINE DESCRIBED AS: COMMENCING AT THE NORTHWEST CORNER OF SAID SECTION 35; THENCE SOUTH 01 DEGREES 47 MINUTES 15 SECONDS EAST 2151.17 FEET; THENCE SOUTH 82 DEGREES 21 MINUTES 05 SECONDS EAST 617.52 FEET; THENCE SOUTH 15 DEGREES 49 MINUTES 56 SECONDS WEST 60.00 FEET; THENCE SOUTH 73 DEGREES 03 MINUTES 55 SECONDS EAST 312.02 FEET; THENCE SOUTH 65 DEGREES 44 MINUTES 05 SECONDS EAST 417.20 FEET TO THE POINT OF BEGINNING; THENCE SOUTH 24 DEGREES 15 MINUTES 55 SECONDS WEST 506.31 FEET; THENCE SOUTH 21 DEGREES EAST 164.63 FEET; THENCE SOUTH 69 DEGREES WEST 218.06 FEET; THENCE SOUTH 29 DEGREES 54 MINUTES 20 SECONDS WEST 1203.38 FEET TO THE POINT OF BEGINNING.

NOTE: SCHEDULE A OF THIS COMMITMENT WILL BE REVISED UPON RECEIPT BY THE COMPANY OF THE DESCRIPTION TO BE INSURED.

BEARING REFERENCE

BEARINGS ARE BASED ON PROJECT COORDINATE SYSTEM:
MICHIGAN STATE PLANE COORDINATE SYSTEM, NAD83 (CONUS) (MOL) (GRS80), SOUTH ZONE 2113, INTERNATIONAL FEET, GRID.

SCHEDULE B-SECTION II EXCEPTIONS

TITLE AGENCY: CHICAGO TITLE INSURANCE COMPANY
TITLE COMMITMENT NO: 81-25947400-SCM
EFFECTIVE DATE: MARCH 20, 2025

EXCEPTIONS:

- Release of Right of Way to the County of Washtenaw for drain purposes recorded in Liber 526, Page 340, Washtenaw County Records. (PLOTTED AND SHOWN HEREIN)
- Release of Right of Way to the County of Washtenaw for drain purposes recorded in Liber 526, Page 350, Washtenaw County Records. (PLOTTED AND SHOWN HEREIN)
- Release of Right of Way to the County of Washtenaw for drain purposes recorded in Liber 526, Page 352, Washtenaw County Records. (PLOTTED AND SHOWN HEREIN)
- Terms, conditions and provisions contained in Final Order of Determination recorded in Liber 5148, Page 353, Washtenaw County Records. (PLOTTED AND SHOWN HEREIN)

SHEET INDEX

- ALT-1 = ALTA COVER
- ALT-2 = ALTA SURVEY
- ALT-3 = ALTA DETAIL
- ALT-4 = ALTA DETAIL
- ALT-5 = ALTA DETAIL
- ALT-6 = ALTA DETAIL
- ALT-7 = ALTA DETAIL

MISCELLANEOUS NOTES

- THERE IS DIRECT ACCESS TO THE SUBJECT PROPERTY VIA MACARTHUR BLVD., A PUBLIC RIGHT-OF-WAY.
- THE PROPERTY SURVEYED AND SHOWN HEREON IS THE SAME PROPERTY DESCRIBED IN EXHIBIT A OF TITLE AGENCY: CHICAGO TITLE INSURANCE COMPANY, TITLE COMMITMENT NO: 81-25947400-SCM, EFFECTIVE DATE: MARCH 20, 2025.

SURVEYOR'S OBSERVATIONS

AT THE TIME OF THIS SURVEY THE FOLLOWING OBSERVATIONS WERE MADE. NO DOCUMENTATION WAS PROVIDED OR FOUND ADDRESSING THESE OBSERVATIONS. OTHER FEATURES, APPARENT USES, AND/OR IMPROVEMENTS MAY EXIST IN ADDITION TO THOSE NOTED BELOW.

THE FOLLOWING OBSERVATIONS WERE MADE AT THE TIME OF SURVEY:

- TRAIL OVER SUBJECT PARCEL MAY INDICATE ACCESS OR EXISTENCE OF UTILITIES
- OFF SITE UTILITY EASEMENT MAY BE INDICATIVE OF UTILITIES CROSSING SITE, SEE OBSERVATION #1
- SUBJECT PARCEL DESCRIPTION (WITH EXCEPTION OF THE LINE DEFINING THE EXCEPTED AREA) HAS SIGNIFICANT ISSUES. THE NORTH, EAST AND SOUTH BOUNDARY LINES ARE BASED ON RECORDED DESCRIPTIONS OF ADJOINING PARCELS AND ROAD DEDICATIONS. IT IS RECOMMENDED THAT AN "AS-SURVEYED" DESCRIPTION BE PREPARED.
- THE MACARTHUR BLVD AND STAMFORD RD RIGHT OF WAYS ARE BASED ON DEDICATIONS TO THE WASHTENAW COUNTY ROAD COMMISSION IN THE EARLY 1970'S. ADDITIONAL RIGHT-OF-WAY MAY HAVE SINCE BEEN GIVEN TO THE ROAD COMMISSION OR THE LOCAL MUNICIPALITY BASED ON ADJOINING PARCEL DESCRIPTIONS.
- DRAIN OVER SITE. NO EASEMENT.
- STORM LINE AND STRUCTURES OVER SITE. NO EASEMENT.
- STORM MANHOLE ON SITE, NOT IN EASEMENT.
- GUY ANCHOR ON SITE, NO EASEMENT.
- 2 GUY ANCHORS ON SITE, NO EASEMENT.

INNOVATIVE GEOSPATIAL
& ENGINEERING SOLUTIONS



298 VETERANS DRIVE
FOWLERVILLE, MICHIGAN 48836
(OFFICE) 517-223-3512
MONUMENTENGINEERING.COM

SERVICE DISABLED VETERAN OWNED
SMALL BUSINESS (SDVO58)

DRAFT

Call MISS DIG
3 full working days before you dig:

Michigan's One-Call Utility Notification Organization

1-800-482-7171
www.missdig.org

THE LOCATIONS AND ELEVATIONS OF EXISTING UNDERGROUND UTILITIES AS SHOWN ON THIS DRAWING ARE ONLY APPROXIMATE. NO GUARANTEE IS EITHER EXPRESSED OR IMPLIED AS TO THE COMPLETENESS OR ACCURACY THEREOF. THE CONTRACTOR SHALL BE EXCLUSIVELY RESPONSIBLE FOR DETERMINING THE EXACT UTILITY LOCATIONS AND ELEVATIONS PRIOR TO THE START OF CONSTRUCTION.

THIS SURVEY PREPARED FOR:

Kimley»Horn
KIMLEY-HORN OF MICHIGAN, INC.

1000 TOWN CENTER, SUITE 1900,
SOUTHFIELD, MI 48075
PHONE: 313-572-1560
WWW.KIMLEY-HORN.COM

ALTA/NSPS LAND TITLE SURVEY

KH MACARTHUR SUPERIOR TOWNSHIP
PART OF THE SW 1/4, SEC. 35, T.02S., R.07E,
SUPERIOR TOWNSHIP, WASHTENAW COUNTY, MI

UTILITY/REFERENCE INFO

WM: SUPERIOR TOWNSHIP
PHONE: 734-480-5500
RECEIVED: NO RESPONSE

SAN: SUPERIOR TOWNSHIP
PHONE: 734-480-5500
RECEIVED: NO RESPONSE

WM: YPSILANTI COMMUNITY UTILITIES AUTHORITY
PHONE: 734-544-7316
RECEIVED: 05/02/2025

SAN: YPSILANTI COMMUNITY UTILITIES AUTHORITY
PHONE: 734-544-7316
RECEIVED: 05/02/2025

PHONE: AT&T
PHONE: 616-881-2268
RECEIVED: 05/13/2025

CABLE: COMCAST
PHONE: 855-962-8525
RECEIVED: 05/01/2025

ELEC: DTE
PHONE: 313-407-5364
RECEIVED: 05/12/2025

GAS: DTE
PHONE: 313-294-3463
RECEIVED: 05/12/2025

FIBER: MCI/VERIZON
PHONE: 800-624-9675
RECEIVED: 05/02/2025

UTILITY NOTES

- ALL UTILITIES SHOWN ARE BASED ON:
A. SURVEYED MEASUREMENTS
B. MISS DIG MARKINGS LOCATED AT TIME OF SURVEY, OR;
C. UTILITY MAPS PROVIDED TO THE SURVEYOR AT THE TIME OF THE SURVEY.
- THE LOCATIONS AND ELEVATIONS OF EXISTING UNDERGROUND UTILITIES AS SHOWN ON THIS DRAWING ARE ONLY APPROXIMATE. NO GUARANTEE IS EITHER EXPRESSED OR IMPLIED AS TO THE COMPLETENESS OR ACCURACY THEREOF. THE CONTRACTOR SHALL BE EXCLUSIVELY RESPONSIBLE FOR DETERMINING THE EXACT UTILITY LOCATIONS AND ELEVATIONS PRIOR TO THE START OF CONSTRUCTION.

CERTIFICATION

TO:
THIS IS TO CERTIFY THAT THIS MAP OR PLAT AND THE SURVEY ON WHICH IT IS BASED WERE MADE IN ACCORDANCE WITH THE 2021 MINIMUM STANDARD DETAIL REQUIREMENTS FOR ALTA/NSPS LAND TITLE SURVEYS, JOINTLY ESTABLISHED AND ADOPTED BY ALTA AND NSPS.

THE FIELD WORK WAS COMPLETED ON MAY 13, 2025.

MARC E. BUDZINSKI, PS
PROFESSIONAL SURVEYOR
NO. 4001053492

02/12/2026
DATE OF PLAT OR MAP:

THIS SURVEY PLAT WAS PREPARED FOR THE EXCLUSIVE USE OF THE PERSON, PERSONS, OR ENTITY NAMED IN THE CERTIFICATION HEREON. SAID CERTIFICATION DOES NOT EXTEND TO ANY UNNAMED THIRD PERSON WITHOUT AN EXPRESS RECERTIFICATION BY THE SURVEYOR NAMING SAID THIRD PERSON.

PLAN SUBMITTALS/REVISIONS

ORIGINAL ISSUE DATE:
02/12/2026

PROJECT NO: 25-073

SCALE: N/A

0 1/2" 1"

FIELD: MJ, JM, RZ, MD
DRAWN BY: CSD
DESIGN BY: N/A
CHECK BY: MB, PL

ALT-1



DRAFT

Call MISS DIG
3 full working days before you dig:

Michigan's
One-Call



Utility
Notification
Organization

1-800-482-7171
www.missdig.org

THE LOCATIONS AND ELEVATIONS OF
POSTING UNDERGROUND UTILITIES AS SHOWN
IN THIS DRAWING ARE ONLY APPROXIMATE.
NO GUARANTEE IS EITHER EXPRESSED OR
IMPLIED AS TO THE COMPLETENESS OR
ACCURACY THEREOF. THE CONTRACTOR
SHALL BE EXCLUSIVELY RESPONSIBLE FOR
DETERMINING THE EXACT UTILITY LOCATIONS
AND ELEVATIONS PRIOR TO THE START OF
CONSTRUCTION.

THIS SURVEY PREPARED FOR:

Kimley»Horn
KIMLEY-HORN OF MICHIGAN, INC.

1000 TOWN CENTER, SUITE 1900,
SOUTHFIELD, MI 48075
PHONE: 313-572-1560
WWW.KIMLEY-HORN.COM

1998, 1999, 2000,26

	E,
--	----

KEY

WNSH
25.,
COUN.

E S

TITLE PRIOR . 35, HTENA

GROUP
SEC
WASH

LAN

IPS

ACADEMY
THE
R TO

LTA
H M
T OF
ERIOR

A	K
	PART
	SUPP

[illegible]

SIONS

LS/REV

PLAN S

--	--	--	--	--	--	--	--	--

ORIGINAL ISSUE DATE:
02/12/2026

PROJECT NO: 25-073

SCALE: 1" = 200'



A horizontal scale bar with a black and white alternating pattern. It is marked with '0' at the left end, '1/2"' in the middle, and '1"' at the right end.


FIELD: MJ, JM, RZ, MD
DRAWN BY: CSD

DESIGN BY: N/A
CHECK BY: MB, PL

ALT-2

○ BOLLARD	□ ACCESS COVER	⊗ TRAFFIC SIGNAL POLE
□ CONTROL BENCHMARK	○ FUEL TANK LID	⊕ TRAFFIC MANHOLE
△ CONTROL POINT	○ MISC LID	○ YARD LIGHT
□ SECTION CORNER	△ MONITOR WELL	⊙ SANITARY CLEANOUT
△ FOUND MONUMENT	△ GAS MARKER	⊙ SANITARY MANHOLE
△ FOUND MAG NAIL	⊙ GAS METER	⤵ VENT PIPE
⊙ SET IRON ROD	⊗ GAS VALVE	⊕ STEAM MANHOLE
△ FOUND IRON PIPE	⊗ OIL MARKER	⊕ STORM CLEANOUT
△ FOUND IRON ROD	△ AC UNIT	⊕ STORM CURB INLET
⊗ ROW MONUMENT	△ AREA LIGHT	⊕ STORM INLET
⊗ FLAG POLE	⊕ CROSSWALK SIGNAL	⊕ STORM ROOF DRAIN
⊗ MAIL BOX	⊕ DUCT BANK	⊕ STORM DRAIN MANHOLE
⊗ UTILITY POLE	⊕ ELECTRICAL BOX	⊕ STORM YARD DRAIN
⊗ POST	⊕ ELECTRICAL HAND HOLE	⊕ FIRE DEPT CONNECTION
⊗ SOIL BORING	⊕ ELECTRICAL METER	⊕ FIRE HYDRANT
⊗ WETLAND FLAG	⊕ ELECTRICAL MANHOLE	⊕ IRRIGATION VALVE
⊗ HANDICAP SYMBOL	⊕ ELECTRICAL MARKER	⊕ POST INDICATOR VALVE
⊗ LEFT/RIGHT TURN ARROW	⊕ ELECTRICAL RISER	⊕ WELL
⊗ SIGN	⊕ ELECTRICAL RISER	⊕ WATER METER
⊗ CABLE MANHOLE	⊕ ELECTRICAL TRANSFORMER	⊕ WATER MANHOLE
⊗ CABLE PEDESTAL	⊕ ELECTRICAL VAULT	⊕ WATER VALVE
⊗ SATELLITE DISH	⊕ GUY WIRE	⊕ TREE / STUMP
⊗ CALL BOX	⊕ POWER POLE	
⊗ TELEPHONE PEDESTAL	⊕ PEDESTRIAN PUSHBUTTON	
⊕ TELEPHONE HAND HOLE		
⊕ TELEPHONE MARKER	— TS — TOE OF SLOPE	
⊕ TELEPHONE MANHOLE	— TB — TOP OF BANK	
⊕ FIBER OPTIC MARKER	— FB — UNDERGROUND FIBER OPTIC	
	— CB — CABLE UNDERGROUND CABLE	
— — — BUILDING	— OH — OVERHEAD CABLE	
— — — SWALE	— TEL — UNDERGROUND TELEPHONE	
— — — FENCE LINE	— FUEL — UNDERGROUND FUEL	
— SS — SANITARY SEWER	— GAS — UNDERGROUND GAS	
— SD — STORM DRAIN	— OHE — OVERHEAD ELECTRICAL	
— W — WATER LINE		
— — — TREE LINE		

1. ALT-1 = ALTA COVER
2. ALT-2 = ALTA SURVEY
3. ALT-3 = ALTA DETAIL
4. ALT-4 = ALTA DETAIL
5. ALT-5 = ALTA DETAIL
6. ALT-6 = ALTA DETAIL
7. ALT-7 = ALTA DETAIL

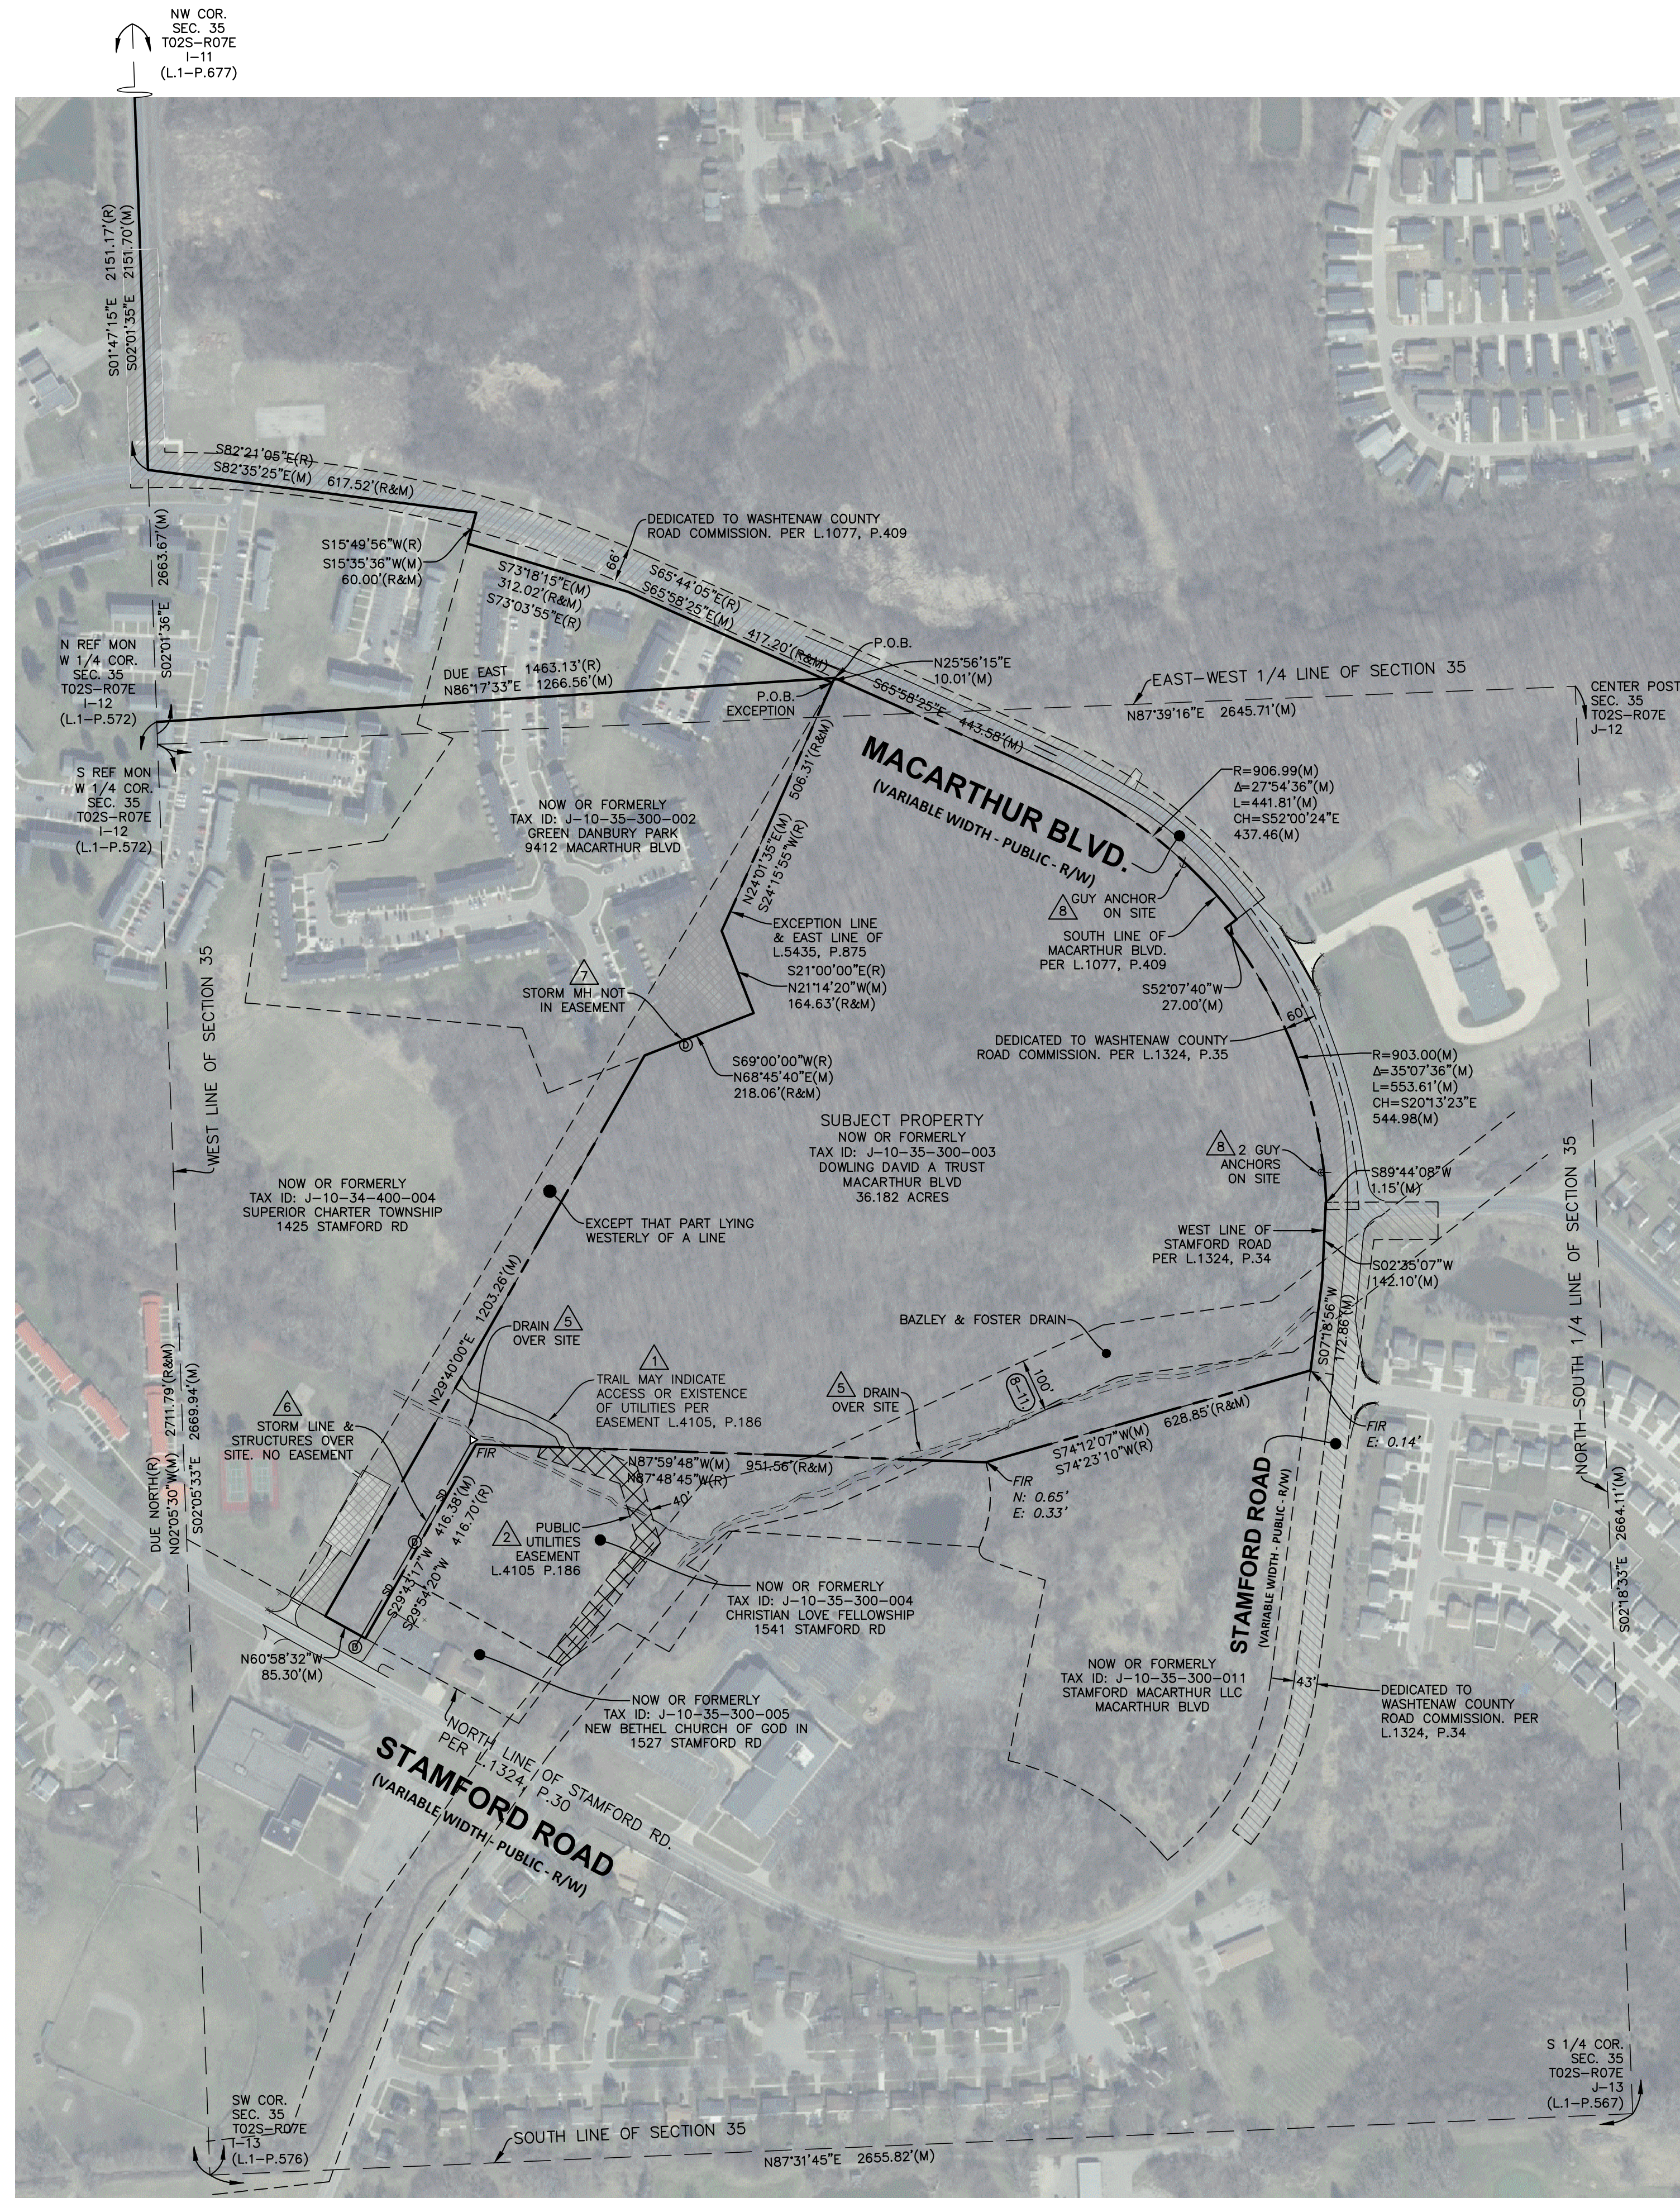




	BOLLARD		ACCESS COVER		TRAFFIC SIGNAL POLE
	CONTROL BENCHMARK		FUEL TANK LID		TRAFFIC MANHOLE
	CONTROL POINT		MISC LID		YARD LIGHT
	SECTION CORNER		MONITOR WELL		SANITARY CLEANOUT
	FOUND MONUMENT		GAS MARKER		SANITARY MANHOLE
	FOUND MAG NAIL		GAS METER		VENT PIPE
	SET IRON ROD		GAS VALVE		STEAM MANHOLE
	FOUND IRON PIPE		OIL MARKER		STORM CLEANOUT
	FOUND IRON ROD		AC UNIT		STORM CURB INLET
	ROW MONUMENT		AREA LIGHT		STORM INLET
	FLAG POLE		CROSSWALK SIGNAL		STORM ROOF DRAIN
	MAIL BOX		DUCT BANK		STORM DRAIN MANHOLE
	UTILITY POLE		ELECTRICAL BOX		STORM YARD DRAIN
	POST		ELECTRICAL HAND HOLE		FIRE DEPT CONNECTION
	SOIL BORING		ELECTRICAL METER		FIRE HYDRANT
	WETLAND FLAG		ELECTRICAL MANHOLE		IRRIGATION VALVE
	HANDICAP SYMBOL		ELECTRICAL MARKER		POST INDICATOR VALVE
	LEFT/RIGHT TURN ARROW		ELECTRICAL RISER		WELL
	SIGN		ELECTRICAL TRANSFORMER		WATER METER
	CABLE MANHOLE		ELECTRICAL VAULT		WATER MANHOLE
	CABLE PEDESTAL		GUY POLE/WIRE		WATER VALVE
	SATELLITE DISH		POWER POLE		TREE / STUMP
	CALL BOX		PEDESTRIAN PUSHBUTTON		
	TELEPHONE PEDESTAL		TS		TOE OF SLOPE
	TELEPHONE HAND HOLE		TB		TOP OF BANK
	TELEPHONE MARKER		FIB		UNDERGROUND FIBER OPTIC
	TELEPHONE MANHOLE		CBL		UNDERGROUND CABLE
	FIBER OPTIC MAKER		OHC		OVERHEAD CABLE
	BUILDING		TEL		UNDERGROUND TELEPHONE
	SWALE		FUEL		UNDERGROUND FUEL
	FENCE LINE		GAS		UNDERGROUND GAS

The map shows the study area with the following features:

- Stamford Road**: A road running diagonally from the bottom left towards the center.
- MacArthur Blvd**: A road running horizontally across the top of the map.
- ALT-3**: A proposed road segment connecting Stamford Road to MacArthur Blvd.
- ALT-4**: A proposed road segment connecting MacArthur Blvd to the right side of the map.
- ALT-5**: A proposed road segment connecting the right side of the map to the bottom right.
- ALT-6**: A proposed road segment connecting the bottom right to the bottom left.
- ALT-7**: A proposed road segment connecting the bottom left back to Stamford Road.

A north arrow is located in the bottom right corner of the map.

1. ALT-1 = ALTA COVER
2. ALT-2 = ALTA SURVEY
3. ALT-3 = ALTA DETAIL
4. ALT-4 = ALTA DETAIL
5. ALT-5 = ALTA DETAIL
6. ALT-6 = ALTA DETAIL
7. ALT-7 = ALTA DETAIL

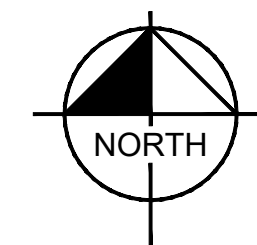

MEGA
Engineering Group Associates, Inc.

298 VETERANS DRIVE
FOWLERVILLE,
MICHIGAN 48836
(OFFICE) 517-223-3512
INUMENTENGINEERING.COM

**CE DISABLED VETERAN OWNED
SMALL BUSINESS (SDVOB)**

Call MISS DIG
working days before you dig:

Utility
Notification
Organization



1-800-482-7171
www.missdig.org

SURVEY PREPARED FOR:

mley»Horn
LEY-HORN OF MICHIGAN, INC.

O TOWN CENTER, SUITE 1900,
 SOUTHFIELD, MI 48075
 PHONE: 313-572-1560
 WWW.KIMLEY-HORN.COM

ALTA/INFS LAND TITLE SURVEY

PART OF THE SW 1/4, SEC. 35, T.02S., R.07E., SUPERIOR TOWNSHIP, WASHTENAW COUNTY, MI


ORIGINAL ISSUE DATE:
02/12/2026

PROJECT NO: 25-073

SCALE: 1" = 200'

D: MJ, JM, RZ, MD
OWN BY: CSD
IGN BY: N/A
CK BY: MB, PL

ALT-3

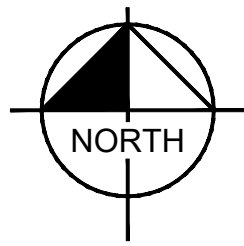

	BOLLARD		ACCESS COVER		TRAFFIC SIGNAL POLE
	CONTROL BENCHMARK		FUEL TANK LID		TRAFFIC MANHOLE
	CONTROL POINT		MISC LID		YARD LIGHT
	SECTION CORNER		MONITOR WELL		SANITARY CLEANOUT
	FOUND MONUMENT		GAS MARKER		SANITARY MANHOLE
	FOUND MAG NAIL		GAS METER		VENT PIPE
	SET IRON ROD		GAS VALVE		STEAM MANHOLE
	FOUND IRON PIPE		OIL MARKER		STORM CLEANOUT
	FOUND IRON ROD		AC UNIT		STORM CURB INLET
	ROW MONUMENT		AREA LIGHT		STORM INLET
	FLAG POLE		CROSSWALK SIGNAL		STORM ROOF DRAIN
	MAIL BOX		DUCT BANK		STORM DRAIN MANHOLE
	UTILITY POLE		ELECTRICAL BOX		STORM YARD DRAIN
	POST		ELECTRICAL HAND HOLE		FIRE DEPT CONNECTION
	SOIL BORING		ELECTRICAL METER		FIRE HYDRANT
	WETLAND FLAG		ELECTRICAL MANHOLE		IRRIGATION VALVE
	HANDICAP SYMBOL		ELECTRICAL MARKER		POST INDICATOR VALVE
	LEFT/RIGHT TURN ARROW		ELECTRICAL RISER		WELL
	SIGN		ELECTRICAL TRANSFORMER		WATER METER
	CABLE MANHOLE		ELECTRICAL VAULT		WATER MANHOLE
	CABLE PEDESTAL		GUY POLE/WIRE		WATER VALVE
	SATELLITE DISH		POWER POLE		TREE / STUMP
	CALL BOX		PEDESTRIAN PUSHBUTTON		
	TELEPHONE PEDESTAL				
	TELEPHONE HAND HOLE		TS		TOE OF SLOPE
	TELEPHONE MARKER		TB		TOP OF BANK
	TELEPHONE MANHOLE		FIB		UNDERGROUND FIBER OPTIC
	FIBER OPTIC MARKER		CBL		UNDERGROUND CABLE
			OHC		OVERHEAD CABLE
	BUILDING		TUL		UNDERGROUND TELEPHONE
	SWAILE		FUEL		UNDERGROUND FUEL
	FENCE LINE		GAS		UNDERGROUND GAS
	SANITARY SEWER		OHE		OVERHEAD ELECTRICAL
	STORM DRAIN				
	WATER LINE				
	TREE LINE				



1-800-482-7171
www.malco.com

THIS SURVEY PREPARED FOR:

KIMLEY-HORN OF MICHIGAN, INC.

1998, 1999, 2000,26

KH MACARTHUR SUPERIOR TOWNSHIP
PART OF THE SW 1/4, SEC. 35, T.02S., R.07E,
SUPERIOR TOWNSHIP, WASHTENAW COUNTY, MI

ORIGINAL ISSUE DATE:
02/12/2026

PROJECT NO: 25-073

SCALE: 1" = 200'

A horizontal number line with three tick marks. The first tick mark is labeled '0', the second is labeled '1/2"', and the third is labeled '1"'. The segment between 0 and 1/2" is white, and the segment between 1/2" and 1" is shaded black.




FIELD: MJ, JM, RZ, MD
DRAWN BY: CSD



DESIGN BY: N/A
CHECK BY: MB, PL


ALT-4

The map shows the MacArthur Blvd area with several proposed alternatives. ALT-3 is a solid line starting from Stamford Rd and heading north. ALT-4 is a solid line starting from Stamford Rd and heading east. ALT-5 is a solid line starting from Stamford Rd and heading east, then turning south. ALT-6 is a solid line starting from Stamford Rd and heading north. ALT-7 is a dashed line starting from Stamford Rd and heading north. A north arrow is located in the bottom right corner.

1. ALT-1 = ALTA COVER
2. ALT-2 = ALTA SURVEY
3. ALT-3 = ALTA DETAIL
4. ALT-4 = ALTA DETAIL
5. ALT-5 = ALTA DETAIL
6. ALT-6 = ALTA DETAIL
7. ALT-7 = ALTA DETAIL

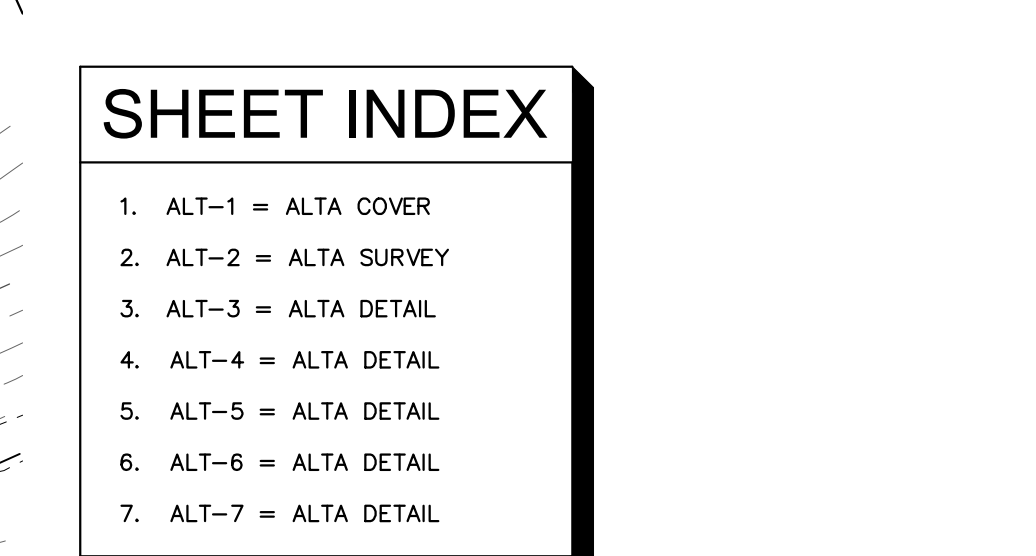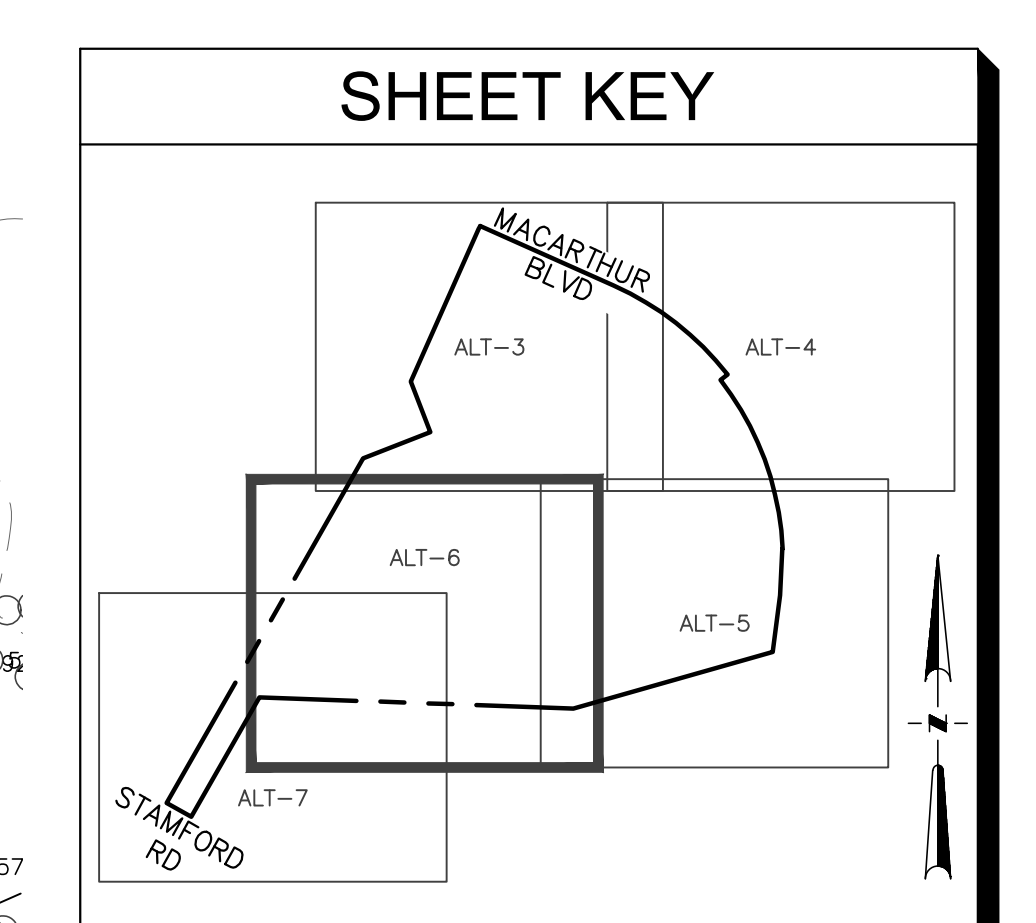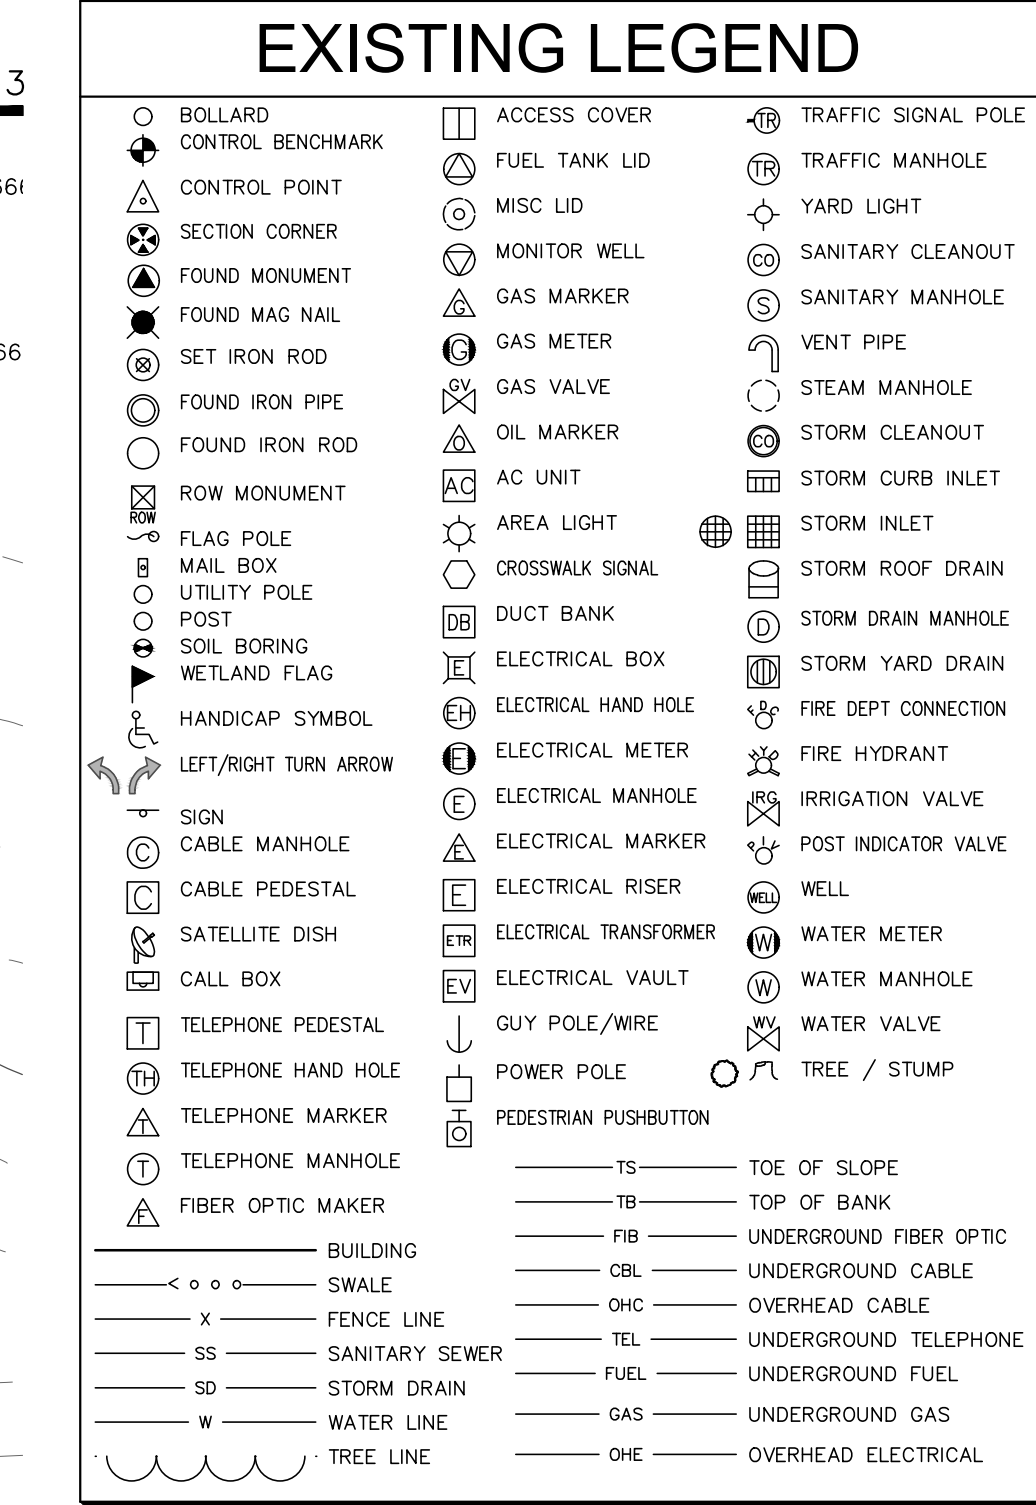

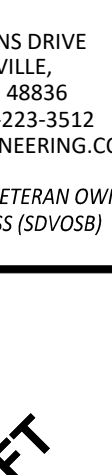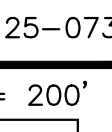INNOVATIVE GEOSPATIAL & ENGINEERING SOLUTIONS	
 298 VETERANS DRIVE FOWLERVILLE, MICHIGAN 48836 (OFFICE) 517-223-3512 MONUMENTENGINEERING.COM SERVICE DISABLED VETERAN OWNED SMALL BUSINESS (SDVOB)	
DRAFT	
Call MISS DIG 3 full working days before you dig: Michigan's One-Call ✋ Utility Notification Organization 1-800-482-7171 www.missdig.org THE LOCATIONS AND ELEVATIONS OF EXISTING UNDERGROUND UTILITIES AS SHOWN ON THE DRAWING ARE TO APPROXIMATE NO GUARANTEE IS EITHER EXPRESSED OR IMPLIED AS TO THE COMPLETENESS OR ACCURACY THEREOF. THE CONTRACTOR SHALL BE EXCLUSIVELY RESPONSIBLE FOR DETERMINING THE EXACT UTILITY LOCATIONS AND ELEVATIONS PRIOR TO THE START OF CONSTRUCTION.	
THIS SURVEY PREPARED FOR: Kimley»Horn KIMLEY-HORN OF MICHIGAN, INC. 1000 TOWN CENTER, SUITE 1900, SOUTHFIELD, MI 48076 PHONE: 313-572-1560 WWW.KIMLEY-HORN.COM	
ALTA/NSPS LAND TITLE SURVEY	KH MACARTHUR SUPERIOR TOWNSHIP PART OF THE SW 1/4, SEC. 35, T.02S., R.07E., SUPERIOR TOWNSHIP, WASHTENAW COUNTY, MI
PLAN SUBMITTALS/REVISIONS	DATE
ORIGINAL ISSUE DATE: 02/12/2026 PROJECT NO: 25-073 SCALE: 1" = 200'  FIELD: M, J, JM, RZ, MD DRAWN BY: CSD DESIGN BY: N/A CHECK BY: MB, PL	
ALT-6	

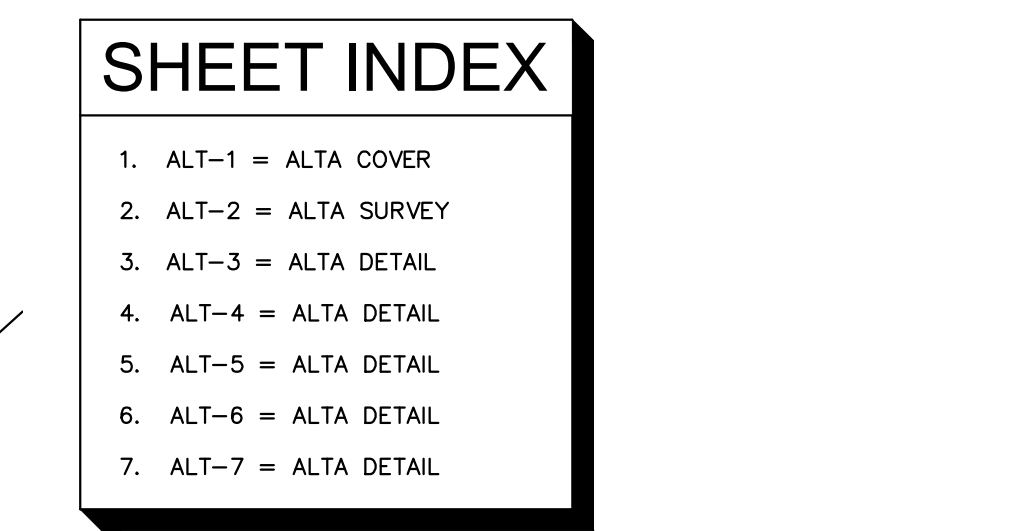

FILE:P:\Projects\2025\25-073 KH MacArthur Superior Twp\Dwg\Survey\25-073_ALTA_KH.dwg PLOT DATE:2/12/2026 1:31 PM



Carlisle | Wortman
ASSOCIATES, INC.

117 NORTH FIRST STREET SUITE 70 ANN ARBOR, MI 48104 734.662.2200 734.662.1935 FAX

Date: April 7, 2026

Area Plan Amendment Review For Superior Township, Michigan

Applicant:	Willow Run Acres
Project Name:	Clay Hill Farm Market
Location:	1850 Harris Road and 9051 Macarthur Blvd (J-10-35-200-003, 004 and 009)
Plan Date:	March 11, 2026
Current Zoning:	PC, Planned Community
Action Requested:	Amendment to Area Plan Petition Approval

PROJECT DESCRIPTION

An application has been submitted by Willow Run Acres for an amendment to the approved Area Plan in the PC, Planned Community District. The applicant provided a full site plan for use as the area plan, which illustrates the proposed layout of a community garden and educational center, including composting and vermiculture sheds, hoop house, multi-purpose building, sheds, detention basin, parking area, and gardens throughout. The property is owned by the Township and Willow Run Acres was issued a 15 year lease.

The applicant previously received area plan approval from the Board of Trustees on October 16, 2023, which was extended on June 16, 2025. Following this extension, the applicant submitted a site plan for consideration by the Planning Commission. The site plan substantially deviated from the approved area plan. As such, an area plan amendment is required.

Willow Run Acres has conducted work on the property that was previously approved under “Phase 1” of the area plan, as indicated on the following page.

Benjamin R. Carlisle, *President* John L. Enos, *Vice President*
Paul Montagno, *Principal* Megan Masson-Minock, *Principal* Laura Kreps, *Principal* Brent Strong, *Principal*
David Scurto, *Principal* Sally M. Elmiger, *Principal* Craig Strong, *Principal* Douglas J. Lewan, *Principal*
Richard K. Carlisle, *Past President/Senior Principal* R. Donald Wortman, *Past Principal*

Phase 1:

- J-10-35-200-009 (Harris Road)
 - Remove vegetation and plant crops, orchard, vineyard
 - Install a fence
 - Add a 12' x 12' shed (dirt floor)
 - Water spigot from well
 - Store a food cart on wheels
- J-10-35-200-003 (MacArthur Blvd West Parcel)
 - Install a well, which will include a pipeline to the Harris Road property
 - Pump House
- J-10-35-200-004 (MacArthur Blvd East Parcel)
 - Remove vegetation at eastern most border and plant a u-pick garden

Following site plan submittal for the Phase 2 structures and uses, it was determined that the project scope has decreased substantially from the structures and uses indicated in the Area Plan resolution of approval. The amended area plan petition includes the following structures and uses in Phase 2:


Phase 2:

- J-10-35-200-003 (MacArthur Blvd West Parcel)
 - Raised beds for community garden
- J-10-35-200-009 (Harris Road)
 - Hoop House
 - Three composting sheds, one with solar array
 - Picnic tables with solar panels
 - Fencing, gardens, and gravel footpaths throughout project area
 - Farm bot
- J-10-35-200-004 (MacArthur Blvd East Parcel)
 - Multi-purpose building, including bathroom and kitchenette
 - 2 Sheds
 - Hoophouse
 - Hydroponic farm
 - Cider press
 - Beehive station
 - Driveway off of MacArthur Blvd, with gated parking area
 - Fencing, gardens, and gravel footpaths throughout project area
 - Detention basin

Features that were included in the original Area Plan approval which do not appear in the amended Area Plan application are listed below.

- Observational Tower
- Alpaca and fainting goat for children's entertainment and education
- Changes to the site layout

Aerial Photograph

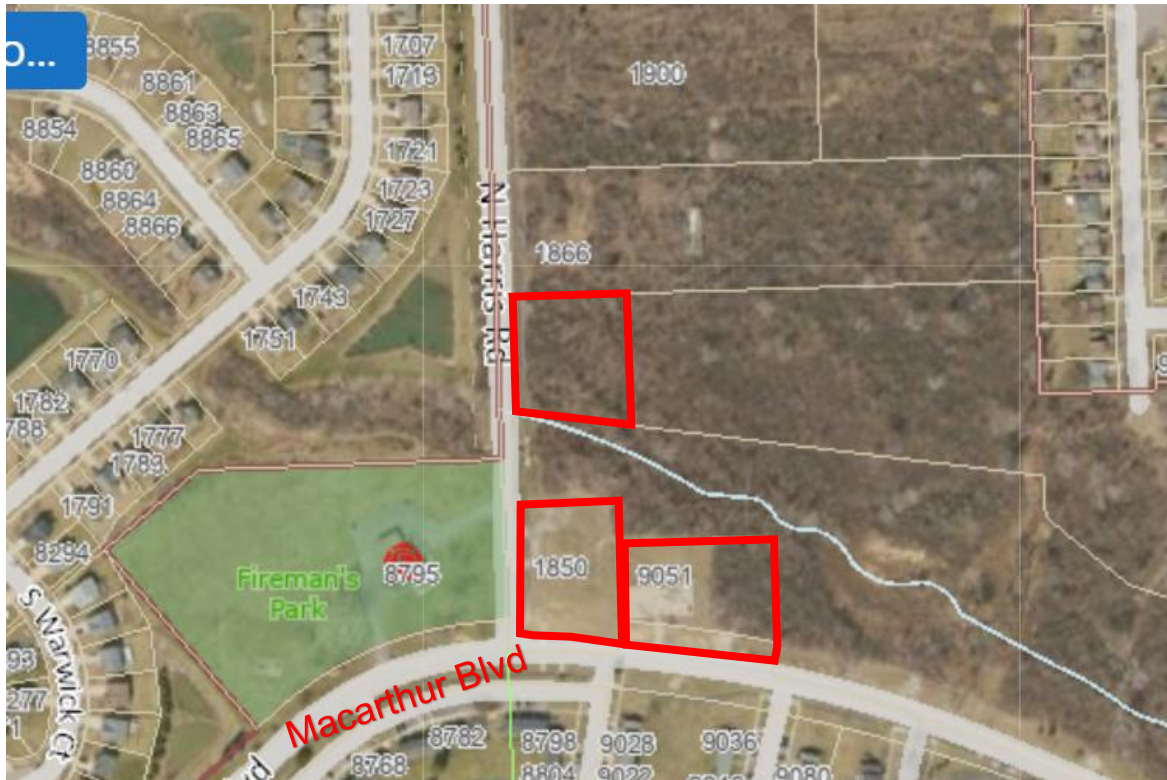

The Zoning and existing land uses for the subject site and surrounding parcels are identified in the following table:

Direction	Zoning	Existing Use
North	A2 – Agriculture District	Vacant
South	R7	Multiple Family Residential
East	RC, and PD	Vacant
West	PSP and R4	Park, Stormwater, Single Family Residential

PROCESS


The Area Plan amendment procedure reflects the general Area Plan procedure outlined in 7.100. At this point in the process, the applicant is seeking approval of the Area Plan which area already zoned PC, Planned Community. The Planning Commission holds the public hearing and is the recommending body on the Area Plan. The Township Board has ultimate authority or approval or denial upon the Area Plan. Per our recommendation, the applicant will concurrently be seeking site plan approval to meet time constraints to receive project funding. Any site plan approval must be conditioned upon the Township Board of Trustees issuing approval of the Area Plan amendment.

Effective Date: **August 14, 2008**

Article 7
Special District Regulations

SECTION 7.100

REVIEW PROCEDURES

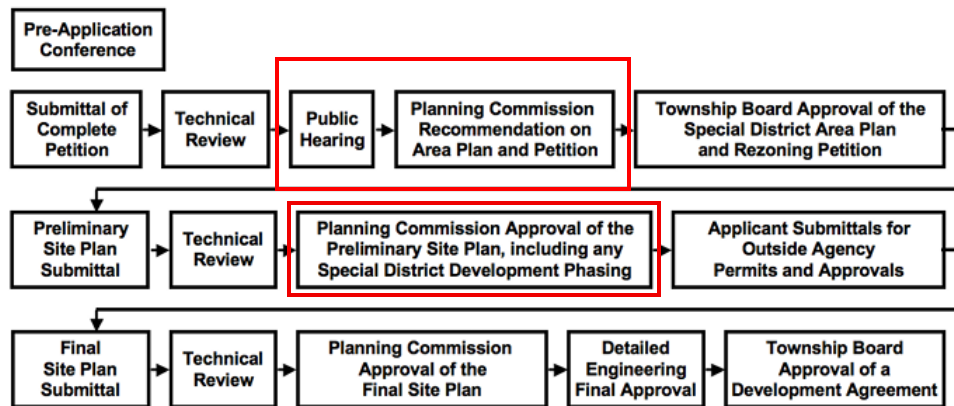

MASTER PLAN

The site is located in the Geddes Road Urban Sub-area of the Township Growth Management Plan. As described in the Plan (Page 6-9 through 6-10):

This area of about one mile by four and one-half miles contains about 65% of the Township population in a mix of single-family, multi-family, and manufactured housing. There is also a small commercial area along the southern border of Superior Township, adjacent to the northern edge of the City of Ypsilanti and Ypsilanti Township, and another small commercial area across from the Township Fire Hall on Harris near MacArthur. This sub-area also includes the majority of land designated as the Urban Service Area of the Township (see Map 6-3).

Existing dwelling unit densities in some locations within the designated Urban Service Area range up to eight dwelling units per acre. Most of the undeveloped land is planned at a maximum density of approximately four dwelling units per acre to stay within available utility capacity, based on:

- 1) the amount of developable land in the Urban Service Area; and*
- 2) the size and capacity of utility infrastructure and the main sewer interceptor pipe;*
- 3) anticipated flow rates and infiltration of groundwater into the system.*

Housing ranges in age from many decades old to new construction and also varies in size from small apartment units to large homes. This subarea is very important to the Township as it provides a variety of housing types in a range of densities with public

sewer and water service. This option is not available elsewhere in the Township. The Township will continue to focus on improvements in this area. Among the most immediate of these improvements will be stabilizing and strengthening existing residential neighborhoods. This will be accomplished through:


- *enforcement of property maintenance and building codes;*
- *support for resident-led initiatives to form or reactivate neighborhood groups or homeowners associations; and*
- *encouragement of public and private sector projects to remove blighted structures, rehabilitate older dwellings, and construct new infill dwellings on vacant lots.*

In addition, the Township expects that stalled or partially completed housing developments in this sub-area, which have already received preliminary or final approval from the Township, will be completed before development of additional urban residential lots may be approved.

The Township will also focus on further installation of sidewalks and paved bicycle/pedestrian pathways in those developed parts of the subarea that do not have them, and requiring all new development in the sub-area to put in sidewalks or an acceptable pedestrian/bike trail system.

The Future Land Use Plan (page 6-20) identifies this area as a Mixture of Urban Residential Development. The principal purpose of the Mixture of Urban Residential Development is to promote new residential development is expected at a density of four dwelling units per acre and is likely to occur via the Planned Community zoning classification (a form of planned unit development) where there are sensitive natural features, and via traditional subdivision or site condominium development designs in other areas.

The corresponding Zoning Plan (page 7-3) designates the area as Urban Residential Development.

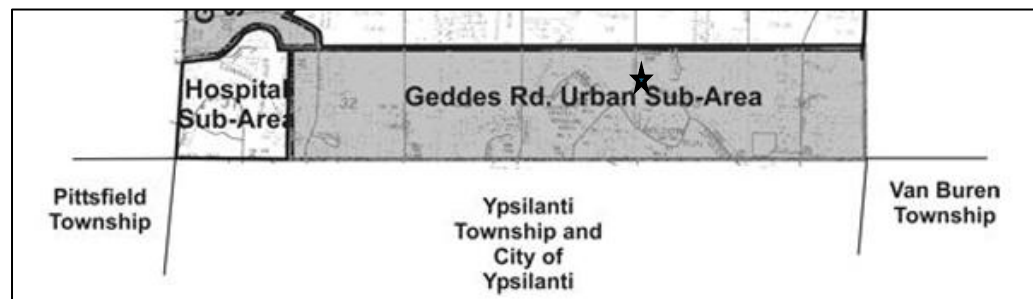

The principal purpose of the Urban Residential District designation is to provide for a range of residential dwelling types at urban densities within individual zones tailored for that specific use. Densities range from two (2) to eight (8) dwelling units per acre. The bulk of land zoned into one of these districts is located in the designated Urban Service Area south of Geddes Road.

The Township's Master Plan is a comprehensive document that includes many other elements that should be considered these include community character/quality of life,

impact/preservation of natural features, growth management, and housing and neighborhood design. These other elements should be considered by the Planning Commission.

PREVIOUS PLANNING COMMISSION REVIEW

The Planning Commission previously recommended approval of the Clay Hill Farm Area Plan and Rezoning on June 28, 2023. The proposed Area Plan amendment includes a reduction in the project scope in Phase 2. The scope of work in Phase 2 requires site plan review and approval by the Planning Commission. As part of the review of the Area Plan, the Planning Commission may recommend any conditions they deem necessary to meet the required standards of the PC, Planned Community district.

DISTRICT INTENT

Special Districts

As set forth in Section 7.001, the Authority to Establish Special Districts as defined in Article 2.0 (Zoning Districts), is established in accordance with Section 503 of the Michigan Zoning Enabling Act. These Special Districts are designed to accomplish the objectives of this Ordinance through a development review process intended to achieve integration of the proposed development project with the characteristics of the project area. These Special Districts are intended to permit flexibility in the regulation of land development; encourage innovation in land use and variety in design, layout, and type of structures constructed; achieve economy and efficiency in the development and use of land, natural resources, energy, and the provision of public services and facilities; encourage useful open space; and provide better housing, employment, and shopping opportunities particularly suited to the needs of the residents of the Township. The intent of these special districts is to:

- Provide for increased flexibility and encourage innovation in design and layout of land development, subject to proper administrative standards and procedures.
- Lessen the burden of traffic on streets and highways, and provide for an integrated system of sidewalks, pedestrian pathways, and other non-transportation facilities.
- Provide for a compatible mix of land uses in each Special District.
- Establish planning, review, and approval procedures that properly relate the type, design, and layout of development to the site and surrounding area.
- Encourage innovation in residential and nonresidential development so that greater opportunities for better housing, recreation, and shops conveniently located to each other may extend to all citizens and residents of Superior Township; and so that the growing demands of the Township's population may be met by a greater variety in type, design, and layout of buildings and by the conservation and more efficient use of open space ancillary to these buildings.

Planned Community District

The Township Zoning Ordinance has multiple “special districts”, one of which is the PC, Planned Community District. The intent of the PC, Planned Community District is as follows:

The Planned Community (PC) Special District option encourages greater collaboration between the developer and the Township in the development process, and allows additional freedom for the developer to take an even more creative approach to land use and development than otherwise permitted under this Ordinance. The PC Special District option offers greater flexibility in the design of land development, maximizing the developer’s ability to take advantage of natural topography, vegetation, watercourses, and other site features in designing the development.

STANDARDS

As set forth in Section 7.102.C, when reviewing an Area Plan amendment petition, the Planning Commission shall determine and provide evidence in its report to the Township Board that the petition meets the following standards:

- 1. Growth Management Plan policies.** The proposed development shall conform to the adopted Growth Management Plan.
- 2. Ordinance standards.** The proposed development shall conform to the intent, regulations, and standards of the proposed Special District and this Ordinance.
- 3. Public facilities.** The proposed development shall be adequately served by public facilities and services, such as highways, streets, police and fire protection, drainage courses, water and sanitary sewer facilities, and refuse disposal, or that the persons or agencies responsible for the proposed development shall be able to provide, in a manner acceptable to the Township Board, such facilities and services.
- 4. Open space and recreation areas.** The common open space, any other common properties, individual properties, and all other elements of a Special District are so planned that they will achieve a unified open space and recreation area system, with open space and all other elements in appropriate locations, suitably related to each other, the site, and the surrounding land.
- 5. Common areas and improvements.** The petitioner shall have made satisfactory provision to ensure that those areas shown on the plan for use by the public or by occupants of the development will be or have been irrevocably committed for that purpose. Provisions shall have been made to provide for the financing and maintenance of improvements shown on the plan for open space areas, and common use areas which are to be included within the development.

- 6. Location and layout.** The location of the proposed uses, layout of the site, and its relation to streets giving access to it, shall be such that traffic to, from, and within the site, and assembly of persons in connection therewith, will not be hazardous or inconvenient to the project or the neighborhood. In applying this standard, the Planning Commission shall consider, among other things, convenient routes for pedestrian traffic, particularly of children, relationship of the proposed project to main thoroughfares and street intersections, and the general character and intensity of the existing and potential development of the neighborhood.
- 7. Compatibility of land uses.** The proposed use(s), mix of housing unit types and densities, or mix of residential and non-residential uses shall satisfy the intent of the proposed Special District, conform to applicable use standards and limitations, and be acceptable in terms of convenience, privacy, compatibility, and similar standards.
- 8. Minimize adverse impacts.** That noise, odor, light, or other external effects from any source whatsoever, which is connected with the proposed use, will not adversely affect adjacent and neighboring lands and uses.
- 9. Preservation of natural features.** The proposed development shall create a minimum disturbance to natural features and landforms.
- 10. Streets.** Streets shall follow topography, be properly spaced, and be located and aligned in accordance with the intended function of each street. The property shall have adequate access to public streets. The plans shall provide for logical extensions of public streets and shall provide suitable street connections to adjacent parcels, where applicable.
- 11. Pedestrian facilities.** Major pedestrian circulation shall be provided for within the site and shall interconnect all use areas, where applicable. The pedestrian system shall provide for logical extensions of pedestrian ways outside the site, and pedestrian connections to the site boundaries, where applicable.

SUMMARY

We recommend that the Planning Commission consider the area plan amendment and have drafted a Resolution of Approval.



CARLISLE/WORTMAN ASSOC., INC
Benjamin R. Carlisle, AICP, LEED AP
President



CARLISLE/WORTMAN ASSOC., INC.
Michelle Marin, AICP
Associate Planner

Clay Hill Farms
April 7, 2026

cc: Emily Dabish Yahkind, Township Supervisor
Angela Robinson, Township Clerk
Dan Kimball, Fire Marshall
George Tsakof, Township Engineer
Mariah Cummings, Township Engineer



April 2, 2026

CHARTER TOWNSHIP OF SUPERIOR

3040 N. Prospect Road
Ypsilanti, MI 48198

Attention: **Emily Dabish Yahkind, Township Supervisor**

Regarding: **Clay Hill Farm Market
Combined Amended Area Plan and Preliminary Site Plan Review
OHM Job No. 0140-23-1050**

Dear Dabish Yahkind,

On behalf of the Township, we have reviewed the Amended Area Plan and Preliminary Site Plan submittal for the above referenced project, dated March 11, 2026. We understand that the application will be considered by the Planning Commission at their regular meeting on April 22nd regarding Amended Area Plan and Preliminary Site Plan approval. Therefore, we offer the following comments to the Planning Commission related to the site/civil engineering aspects of the area plan/site plan for their consideration during the decision process.

General

1. We note that the plan set does not include any information regarding proposed work on the northern Harris Road parcel (ID J-10-35-200-009), and therefore we are unable to review proposed improvements on that parcel for compliance with Township standards.
2. We note that proposed improvements such as beehives and farm crops are shown outside the property boundaries on the north and east sides of the parcel. Please state the intention of the proposed work located outside the property boundaries.
3. The Township Zoning Ordinance requires the gross and net land area to be listed on the plans.
4. Delineation of required setback areas and transition strips required by the Township Zoning Ordinance should be shown on the plans.
5. It is noted on the topographic survey sheets that easements of record will not be shown on the plans "until an updated title policy has been furnished to the surveyor by the owner." Future plan submittals should show all existing easements on the subject parcels.
6. The plans should include information regarding the removal, alteration, or preservation of existing features on the subject parcels. It appears that some callout notes regarding removals are included on the plans but are either incomplete or incorrect:
 - a. The callout note for existing gravel driveway removal off Harris Road is pointing to existing asphalt drive approaches. Additionally, the adjacent gravel circle driveway appears to partially remain on the site plan. The callout note and plans should be updated to accurately reflect the pavement and gravel removals.



- b. It is unclear if the existing culverts under the drive approaches off Harris Road are being replaced. Removal without replacement would likely inhibit drainage in the existing ditch line.
 - c. It appears that the existing asphalt parking lot will remain in place and a portion will be removed and replaced to install a proposed catch basin. The limits of pavement replacement should be shown on the plans, and a typical cross section detail should be included.
 - d. The plans should also indicate removal, alteration, or preservation of existing features on the site such as basketball pole foundations, light pole base/foundations, electric meter boxes, signs, trees/woods, etc. This is typically shown on a separate demolition plan sheet.
- 7. The plans should include information regarding general areas of intended filling or cutting of grades.
 - 8. The plans should include the location of any proposed outdoor waste receptacle enclosures.
 - 9. The dimensions, materials, and typical vertical sections of the proposed retaining wall should be included in the plans.
 - 10. The typical cross section, materials, and height of proposed gates and fences should be included in the plans. It also appears that a gate is proposed at the parking lot entrance but is not labeled.
 - 11. The limits of existing wetlands should be shown on the plans. Any proposed work located within a regulated wetland would require a permit from the Michigan Department of Environment, Great Lakes, and Energy (EGLE). We recommend that an environmental consultant assess wetland impact further for the applicant.
 - 12. It is noted on Sheet C6 Grading & SESC Plan that an area of contaminated soil will be removed. A Due Care Plan for managing contaminated soils may be required by EGLE for this site and should be included at the final site plan submittal stage. We recommend that the applicant engage the services of an environmental engineer to assist with oversight of handling and disposal of contaminated soil and navigating EGLE requirements in this regard.
 - 13. The grading plan will be reviewed in detail at the Final Site Plan stage.

Pavement / Parking Areas

- 14. Parking calculations should be included in the plan submission to verify minimum required parking is provided.
- 15. The Township Zoning Ordinance requires parking spaces in the proposed layout to be a minimum of 9 feet wide, 20 feet long, and have a 20-foot-wide maneuvering aisle. The plan does not appear to meet the required parking space length.

Utilities

- 16. On Sheet C3 Utility Plan, please adjust the overlapping callout notes at the farm market & educational center regarding proposed utilities.
- 17. Existing sanitary manholes, water valves & wells, and fire hydrants should be shown on the utility plan sheet.



18. The slope of proposed storm sewers listed in callout notes on Sheet C3 Utility Plan should match those shown in the storm sewer profiles.

Outside Agency Approvals

19. The stormwater management design will need to meet Washtenaw County Water Resources Commissioner (WCWRC) Standards. We understand that the plans have been submitted to WCWRC for review and approval, and a drain use application has been submitted for the proposed stormwater discharge to the Geddes Ridge Sub drain. The approval of the stormwater management design needs to be reasonably assured from the WCWRC prior to the Final Site Plan being presented to the Planning Commission.
20. The soil erosion and sedimentation control (SESC) measures on the site plan would need to meet the requirements of WCWRC and would require future review and approval from WCWRC. A copy of their approval letter will be required or must be reasonably assured prior to Final Site Plan approval.
21. Any work proposed in the Harris Road and/or Macarthur Blvd. Right-of-way (ROW) would need to meet the requirements of the Washtenaw County Road Commission (WCRC). A copy of their approval letter will be required or must be reasonably assured prior to Final Site Plan approval.

If you have any questions regarding our review, please do not hesitate to contact me at (734) 466-4439.

Sincerely,
OHM Advisors

George Tsakoff, PE
Principal

cc: Angela Robinson, Township Clerk (via e-mail)
Bill Balmes, Building Department (via e-mail)
Ben Carlisle, CWA, Township Planner (via email)
Michelle Marin, CWA, Township Planner
Mariah Cummings, OHM Advisors
file

THE LOCATIONS OF EXISTING UNDERGROUND UTILITIES ARE SHOWN IN AN APPROXIMATE WAY ONLY AND HAVE NOT BEEN INDEPENDENTLY VERIFIED BY THE OWNER OR ITS REPRESENTATIVE. THE CONTRACTOR SHALL DETERMINE THE EXACT LOCATION OF ALL EXISTING UTILITIES BEFORE COMMENCING WORK, AND AGREES TO BE FULLY RESPONSIBLE FOR ANY AND ALL DAMAGES WHICH MIGHT BE OCCASIONED BY THE CONTRACTOR'S FAILURE TO EXACTLY LOCATE AND PRESERVE ANY AND ALL UNDERGROUND UTILITIES.



Know what's below.
Call before you dig.

CONSTRUCTION SITE SAFETY IS THE RESPONSIBILITY OF THE CONTRACTOR. NEITHER THE OWNER NOR THE ENGINEER SHALL BE EXPECTED TO ASSUME ANY RESPONSIBILITY FOR SAFETY OF THE WORK, OF PERSONS ENGAGED IN THE WORK, OF ANY NEARBY STRUCTURES, OR OF ANY OTHER PERSONS.

CONTACT INFORMATION:

OWNER



EMILY DABISH YAHKIND
edy@superior-twp.org
(734) 482-6099
3040 N. PROSPECT RD.
SUPERIOR TOWNSHIP, MI 48198

DEVELOPER



TC COLLINS
(734) 717-4849
willowrunacres@gmail.com
111 SOUTH WALLACE BLVD.
YPSILANTI, MI 48197

ENGINEER



MICHELLE THOMPSON, P.E.
mjwoods@mtu.edu

ANDREW O'CONNOR
(248) 921-4885
oconnora153@gmail.com

1031 33RD ST.
DENVER, CO 80205



NATALIE CELMO, P.E.
(412) 477-4792
natalie.celmo@ewb-usa.org
1031 33RD ST.
DENVER, CO 80205



ARCHITECT



STEVEN EGGLESTON
(970) 846-2147
solstudio@earthlink.net
24723 LEHIGH ST.
DEARBORN HEIGHTS, MI 48128

SITE PLAN CLAY HILL COMMUNITY FARM & GARDEN

NORTHWEST 1/4 OF SECTION 35, TOWN 2 SOUTH, RANGE 7 EAST
SUPERIOR CHARTER TOWNSHIP, WASHTENAW COUNTY

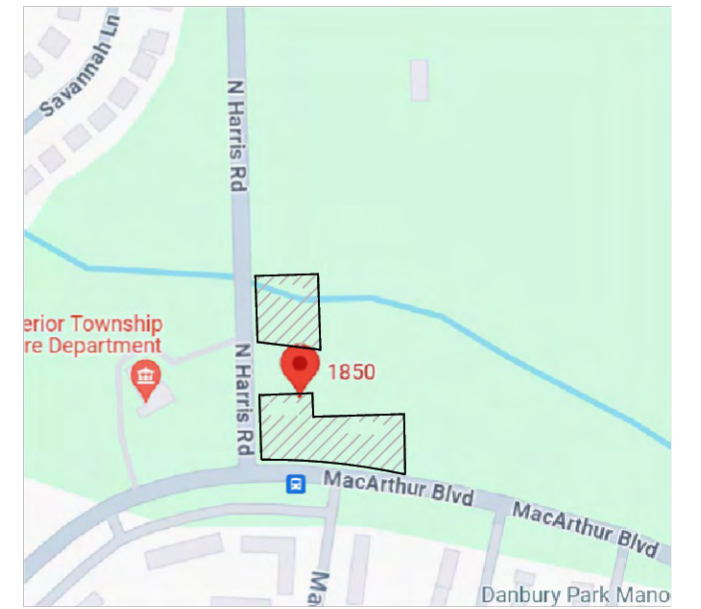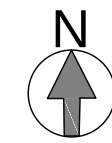

LOCATION MAP

NOT TO SCALE



PUBLIC UTILITIES CONTACT

The existing utilities listed below and shown on these plans represent the best information available as obtained from surveys. This information does not relieve the contractor of the responsibility to be satisfied as to its accuracy and the location of existing utilities.

NAME OF OWNER	TYPE OF UTILITY
SUPERIOR TOWNSHIP (UTILITIES) 3040 NORTH PROSPECT SUPERIOR TOWNSHIP, MI 48198 (CORNER OF CLARK AND PROSPECT ROADS) PHONE: 734-482-6099 FAX: 734-482-3842 UTILITYDEPT@SUPERIOR-TWP.ORG	Municipal
SUPERIOR TOWNSHIP (WASHTENAW) POTABLE WATER Phone: 7344805500	Municipal
SUPERIOR TOWNSHIP (WASHTENAW) SANITARY SEWER Phone: 7344805500	Municipal
COMCAST CABLE TV Phone: 8559628525 Email:	Telecom
DTE Energy/ Electric 101 S Washington Square, Lansing, MI 48933 Phone: 800-477-4747 www.dteenergy.com	Electric
CONSUMERS ENERGY GAS 530 W Willow St, Lansing, MI 48906 Phone: 800-477-5050 www.consumersenergy.com	Gas
Great Lakes GPR (Private Locator) 1230 N Maple Rd, Ann Arbor, MI 48103 Phone: (734)474-4681 Ann Arbor, MI (248)704-3879 www.greatlakesgpr.com	Utilities

PROPERTY (LEGAL) DESCRIPTION:

OWNER NAME (ASSESSOR): SUPERIOR CHARTER TOWNSHIP

1890 HARRIS RD:
OLD SID - J 10-035-006-05 SU 35-5A-1C COM AT NW CORNER SEC 35, TH S 1-47-15 E 2161.7 FT TO POB,
TH S 87-56-30 E 196.7 FT, TH N 4-40 E 60 FT, TH N 1-47-15 W 213.57 FT, TH S 88-12-45 W 203.0 FT,
TH SOUTH TO POB PART OF NW 1/4 SEC 35 T2S R7E 1.0 AC

OWNER NAME: GEDDES RDG SUB DRAINAGE DIST, % WASH COUNTY DRAIN COMM
HARRIS RD:
TRF 0722/98 W.D. L3325 P924 FROM 1035200007 0722/98 SU 35-5A-1A-1A
COM AT NW COR SEC 35, TH S 01-47-15 E 1520.09 FT ALNGCL HARRIS RD TO POB,
TH N 88-27-45 E 233.00 FT, TH S 01-47-15 E 236.11 FT, TH N 82-44-06 W 235.95 FT,
TH N 01-47-15 W 200.00 FT TO POB. PT OF NW 1/4 SEC 35, T2S-R7E. 1.17 AC.

9045 MACARTHUR BLVD # 905157:
TRF 0731/98 OLD SID - J 10-035-006-10 SU 35-5A-2 COM AT NW COR OF SEC,
TH S 1 DEG 47' 15" E 2161.7 FT, TH S 87 DEG 56' 30" E 196.7 FT, TH N 4 DEG 40' E 60 FT TO POB,
TH N 1 DEG 47' 15" W 140 FT, TH N 88 DEG 12' 45" E 280 FT, TH S 1 DEG 47' 15" E 189.93 FT,
TH NWLY 284.81 FT ON ARC OF CURV-RADIUS 2230 FT-CHORD N 81 DEG 40' 36" W 284.42 FT
TO POB PART NW 1/4 SEC 35 T2S R7E. 1.06 AC.

MACARTHUR BLVD:
OLD SID - J 10-035-006-03 SU 35-5A-1B COM AT NW CORNER SEC 35, TH S 01-47-15 E 1720.08 FT
TO POB, TH S 82-44-06 E 980.20 FT, TH S 01-47-15 E 73.0 FT, TH S 50-29-40 E 192.75 FT,
TH S 71-15-58 E 365.01 FT, TH N 60-44-02 E 295.0 FT, TH N 87-44-02 E 270.0 FT, TH S 02-15-58 E 588.16 FT,
TH S 35-48-55 W 249.56 FT TO C/L MACARTHUR BLVD, TH 189.44FT ALONG ARC OF CURVE, RAD. 940.0 FT,
CHORD N 59-57-45 W 189.11 FT, TH N 65-44-05 W 861.11 FT, TH 465.32 FT ALONG ARC OF CURVE, RAD. 2170.0 FT,
CHORD N 71-52-40 W 464.44 FT, TH N 11-58-33 E 60.0 FT TO N LINE OF MACARTHUR BLVD, TH N 01-47-15 W 189.93 FT,
TH S 88-12-45 W 280.0 FT, TH N 01-47-15 W 73.57FT, TH S 88-12-45 W 203.0 FT TH N 01-47-15 W 171.82 FT TO POB.
PART NW 1/4 SEC 35 T2S R7E 19.89 AC






12/19/2025				CHAPTER NAME: EWB USA DETROIT	REIC: MICHELLE THOMPSON, P.E.	12/14/2025	SECTION 35	CLAY HILL COMMUNITY FARM & GARDEN	SCALE 0 20 40 1" = 40 FEET SHEET NO.: C1
3/11/2026				LOCATION: DETROIT, MI	PROJECT LEAD: ANDREW O'CONNOR		TOWN 2 SOUTH, RANGE 7 EAST	WILLOW RUN ACRES 111 SOUTH WALLACE BOULEVARD YPSILANTI, MI 48197	
				CONTACT: CHAPTER@EWB-DETROIT.ORG	PROJECT LEAD:		SUPERIOR CHARTER TOWNSHIP		
					DRAWN BY: ANDREW O'CONNOR		WASHTENAW COUNTY, MICHIGAN		
DATE	REVISION				ROLE	CHECK DONE			




Know what's **below.**
Call before you dig

CONSTRUCTION SITE SAFETY IS THE RESPONSIBILITY OF THE CONTRACTOR. NEITHER THE OWNER NOR THE ENGINEER SHALL BE EXPECTED TO ASSUME ANY RESPONSIBILITY FOR SAFETY OF THE WORK, OF PERSONS ENGAGED IN THE WORK, OF ANY NEARBY STRUCTURES, OR OF ANY OTHER PERSONS.

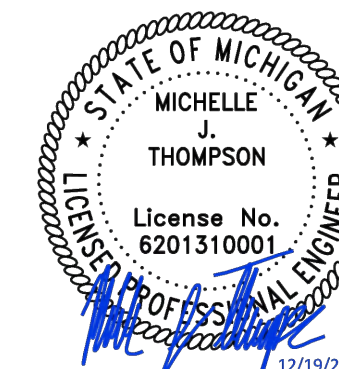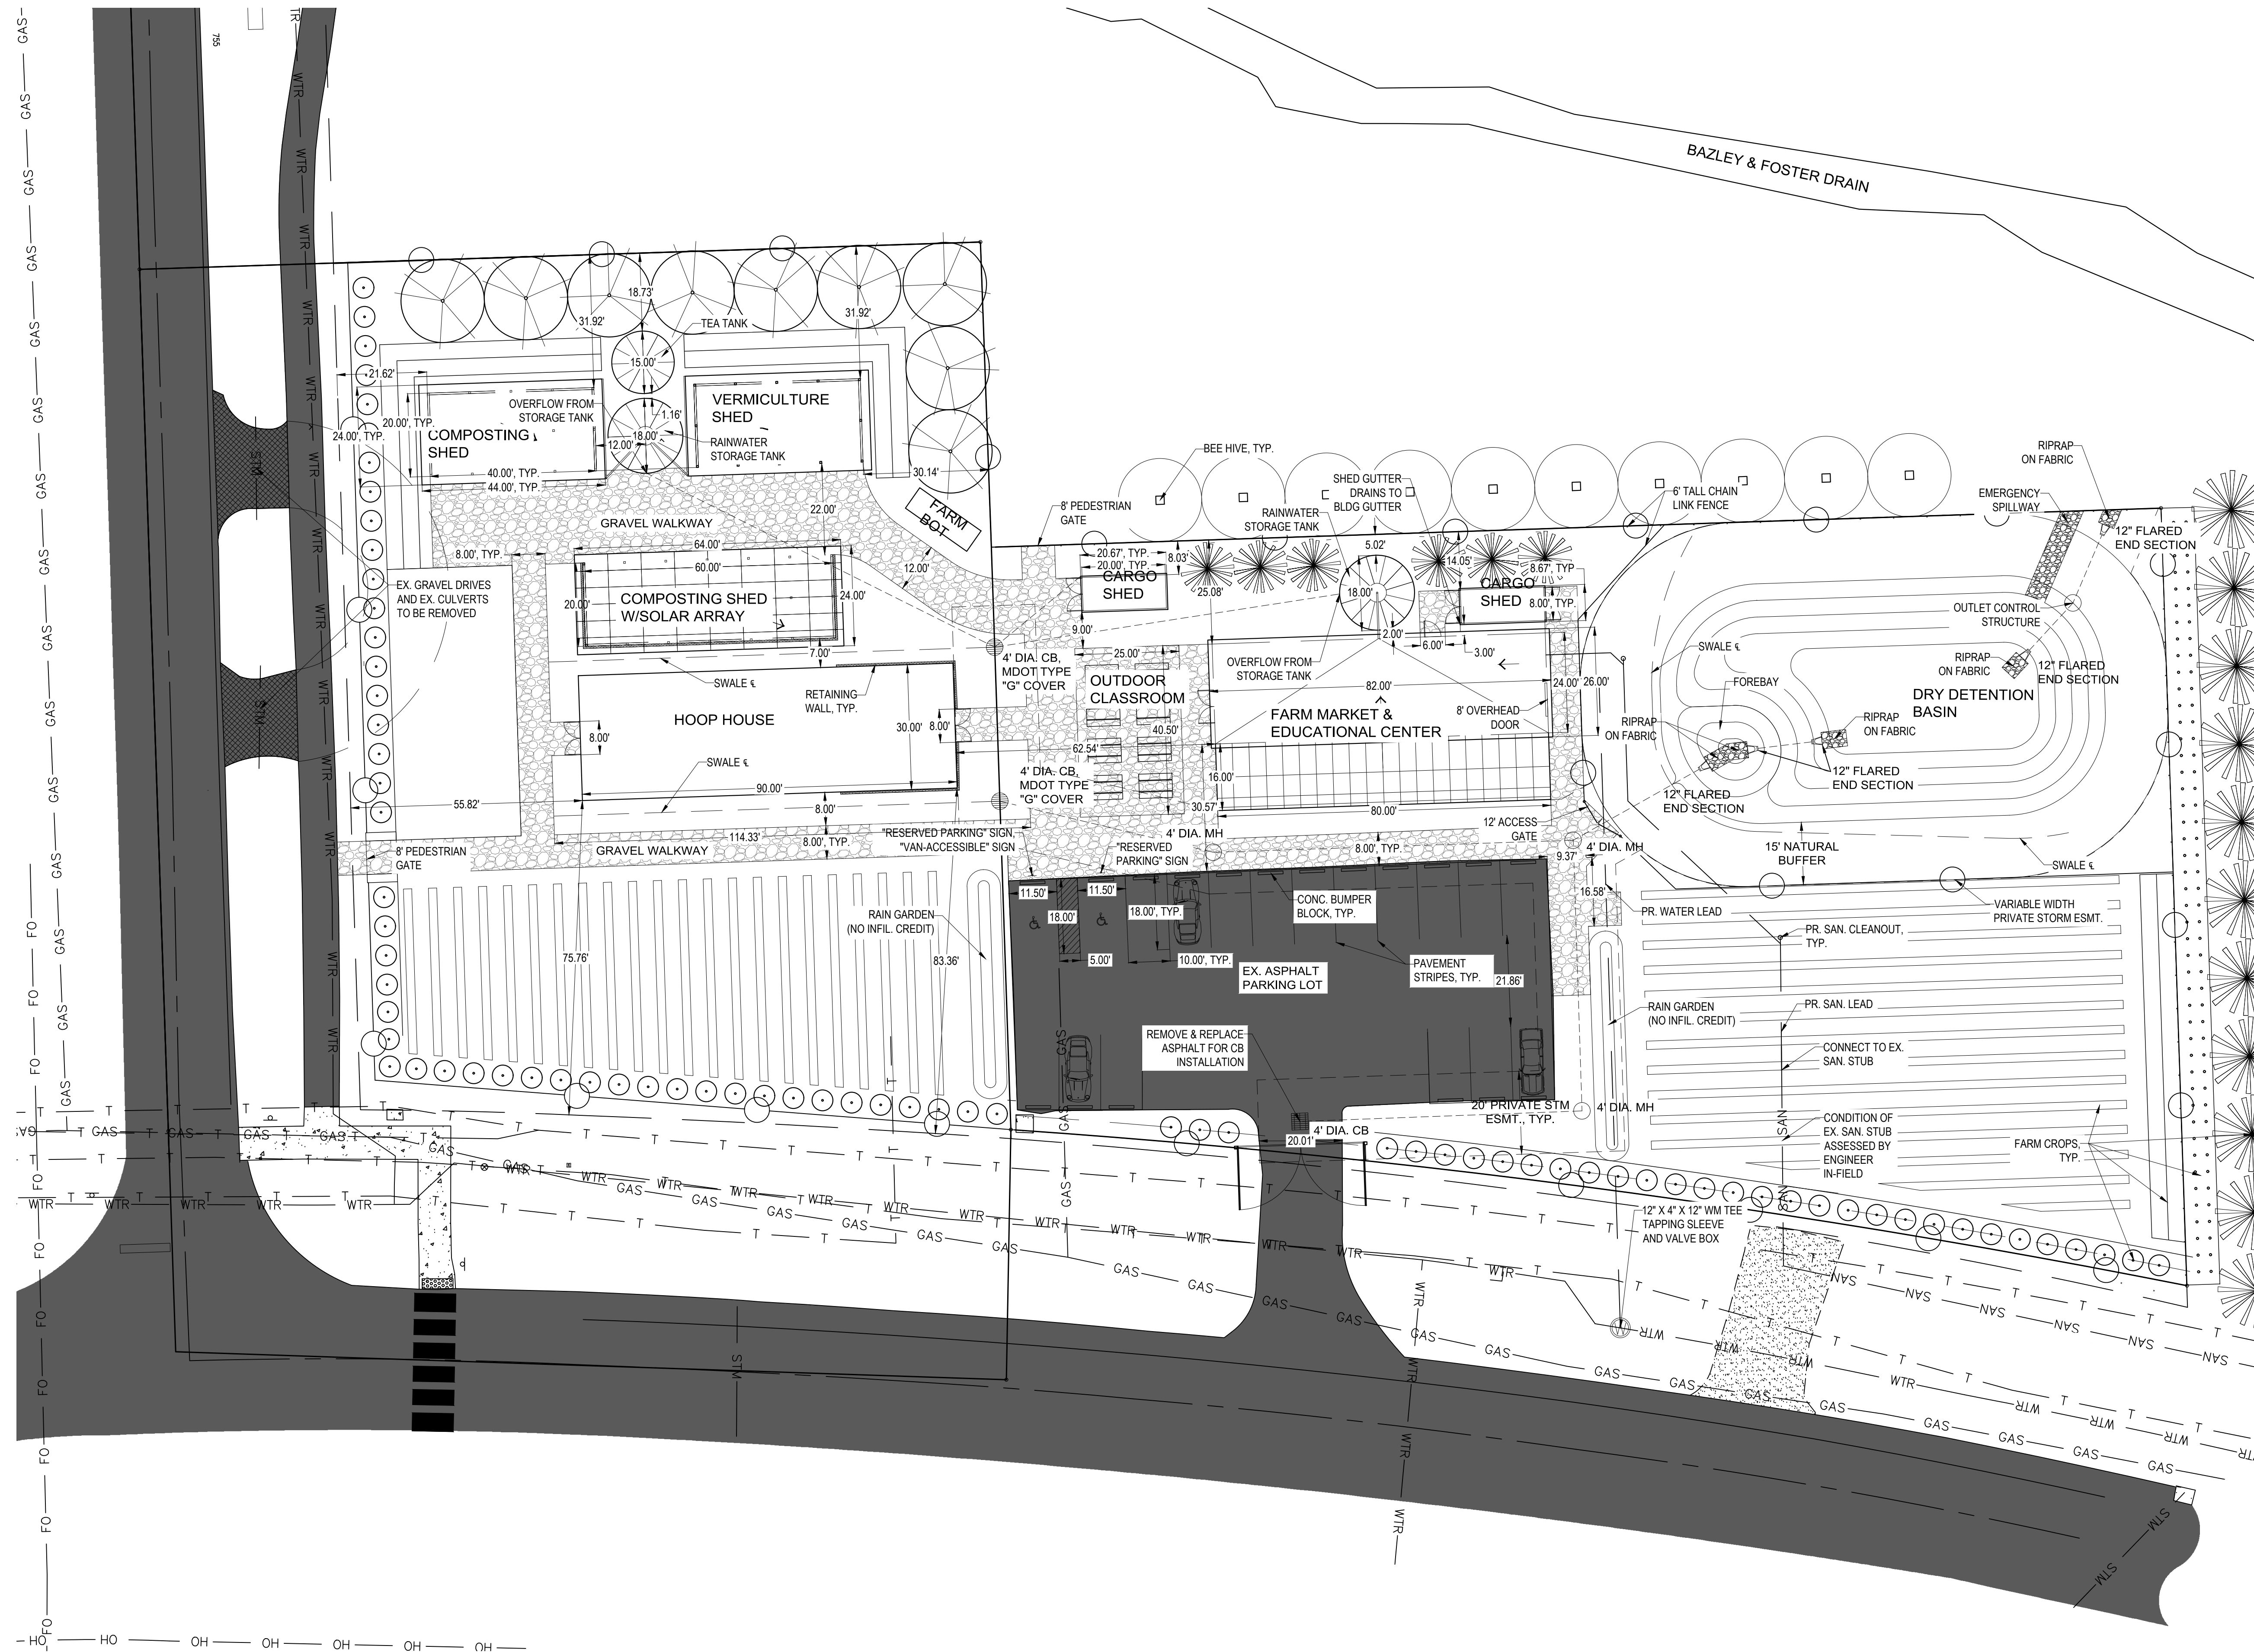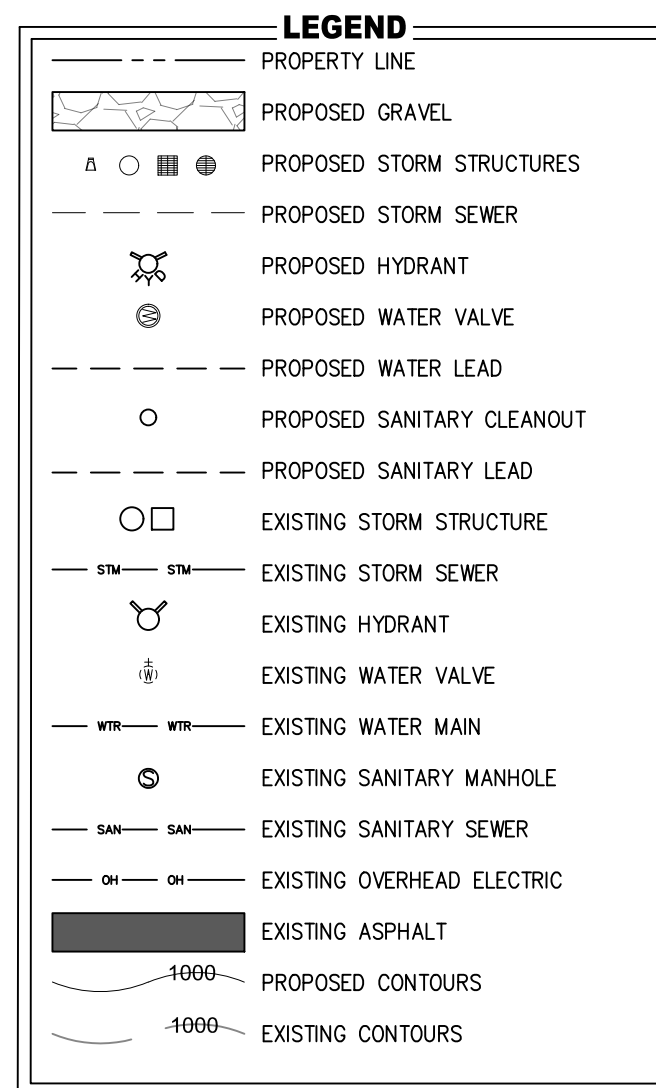

12/19/2025				CHAPTER NAME: EWB USA DETROIT	REIC: MICHELLE THOMPSON, P.E.	12/14/2025	SECTION 35	CLAY HILL COMMUNITY FARM & GARDEN	 SCALE 0 10 20 1" = 20 FEET	
3/11/2026				LOCATION: DETROIT, MI	PROJECT LEAD: ANDREW O'CONNOR		TOWN 2 SOUTH, RANGE 7 EAST	CLIENT: CLAY HILL COMMUNITY FARM & GARDEN 1850 NORTH HARRIS ROAD SUPERIOR CHARTER TOWNSHIP, MI 48198		SHEET NO.: C2
				CONTACT: CHAPTER@EWB-DETROIT.ORG	PROJECT LEAD:		SUPERIOR CHARTER TOWNSHIP	SITE PLAN	SHEET 2 OF 9	
					DRAWN BY: ANDREW O'CONNOR					
DATE	REVISION					ROLE	CHECK DONE	WASHTENAW COUNTY, MICHIGAN		

THE LOCATIONS OF EXISTING UNDERGROUND UTILITIES ARE SHOWN IN AN APPROXIMATE WAY ONLY AND HAVE NOT BEEN INDEPENDENTLY VERIFIED BY THE OWNER OR ITS REPRESENTATIVE. THE CONTRACTOR SHALL DETERMINE THE EXACT LOCATION OF ALL EXISTING UTILITIES BEFORE COMMENCING WORK, AND AGREES TO BE FULLY RESPONSIBLE FOR ANY AND ALL DAMAGES WHICH MIGHT BE OCCASIONED BY THE CONTRACTOR'S FAILURE TO EXACTLY LOCATE AND PRESERVE ANY AND ALL UNDERGROUND UTILITIES.

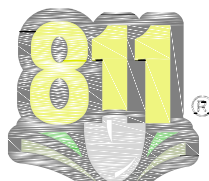

Know what's below.
Call before you dig.

CONSTRUCTION SITE SAFETY IS THE RESPONSIBILITY OF THE CONTRACTOR. NEITHER THE OWNER NOR THE ENGINEER SHALL BE EXPECTED TO ASSUME ANY RESPONSIBILITY FOR SAFETY OF THE WORK, OF PERSONS ENGAGED IN THE WORK, OF ANY NEARBY STRUCTURES, OR OF ANY OTHER PERSONS.

NOTE:
ALL STORM CATCH BASINS AND MANHOLES ARE LOW-HEAD STRUCTURES.


LEGEND	
	PROPERTY LINE
	PROPOSED GRAVEL
	PROPOSED STORM STRUCTURES
	PROPOSED STORM SEWER
	PROPOSED HYDRANT
	PROPOSED WATER VALVE
	PROPOSED WATER LEAD
	PROPOSED SANITARY CLEANOUT
	PROPOSED SANITARY LEAD
	EXISTING STORM STRUCTURE
	EXISTING STORM SEWER
	EXISTING HYDRANT
	EXISTING WATER VALVE
	EXISTING WATER MAIN
	EXISTING SANITARY MANHOLE
	EXISTING SANITARY SEWER
	EXISTING OVERHEAD ELECTRIC
	EXISTING ASPHALT
	PROPOSED CONTOURS
	EXISTING CONTOURS

DRAINAGE NARRATIVE:

CONTRIBUTING AREA TO DETENTION BASIN = 0.63 ACRES

THE ON-SITE STORMWATER CONSISTS OF FOUR DRAINAGE AREAS. THESE AREAS ARE PROPOSED TO BE COLLECTED IN AN UNDERGROUND STORM SEWER COLLECTION SYSTEM WHICH OUTLETS INTO A DETENTION BASIN. THE ULTIMATE OUTLET OF THE STORM SEWER COLLECTION SYSTEM AND THE DETENTION BASIN IS THE BAZLEY AND FOSTER DRAIN.

THE CALCULATIONS FOR THE DETENTION REQUIREMENTS WERE COMPLETED IN ACCORDANCE WITH THE WASHTENAW COUNTY WATER RESOURCES COMMISSION PROCEDURES AND DESIGN STANDARDS FOR STORMWATER MANAGEMENT.

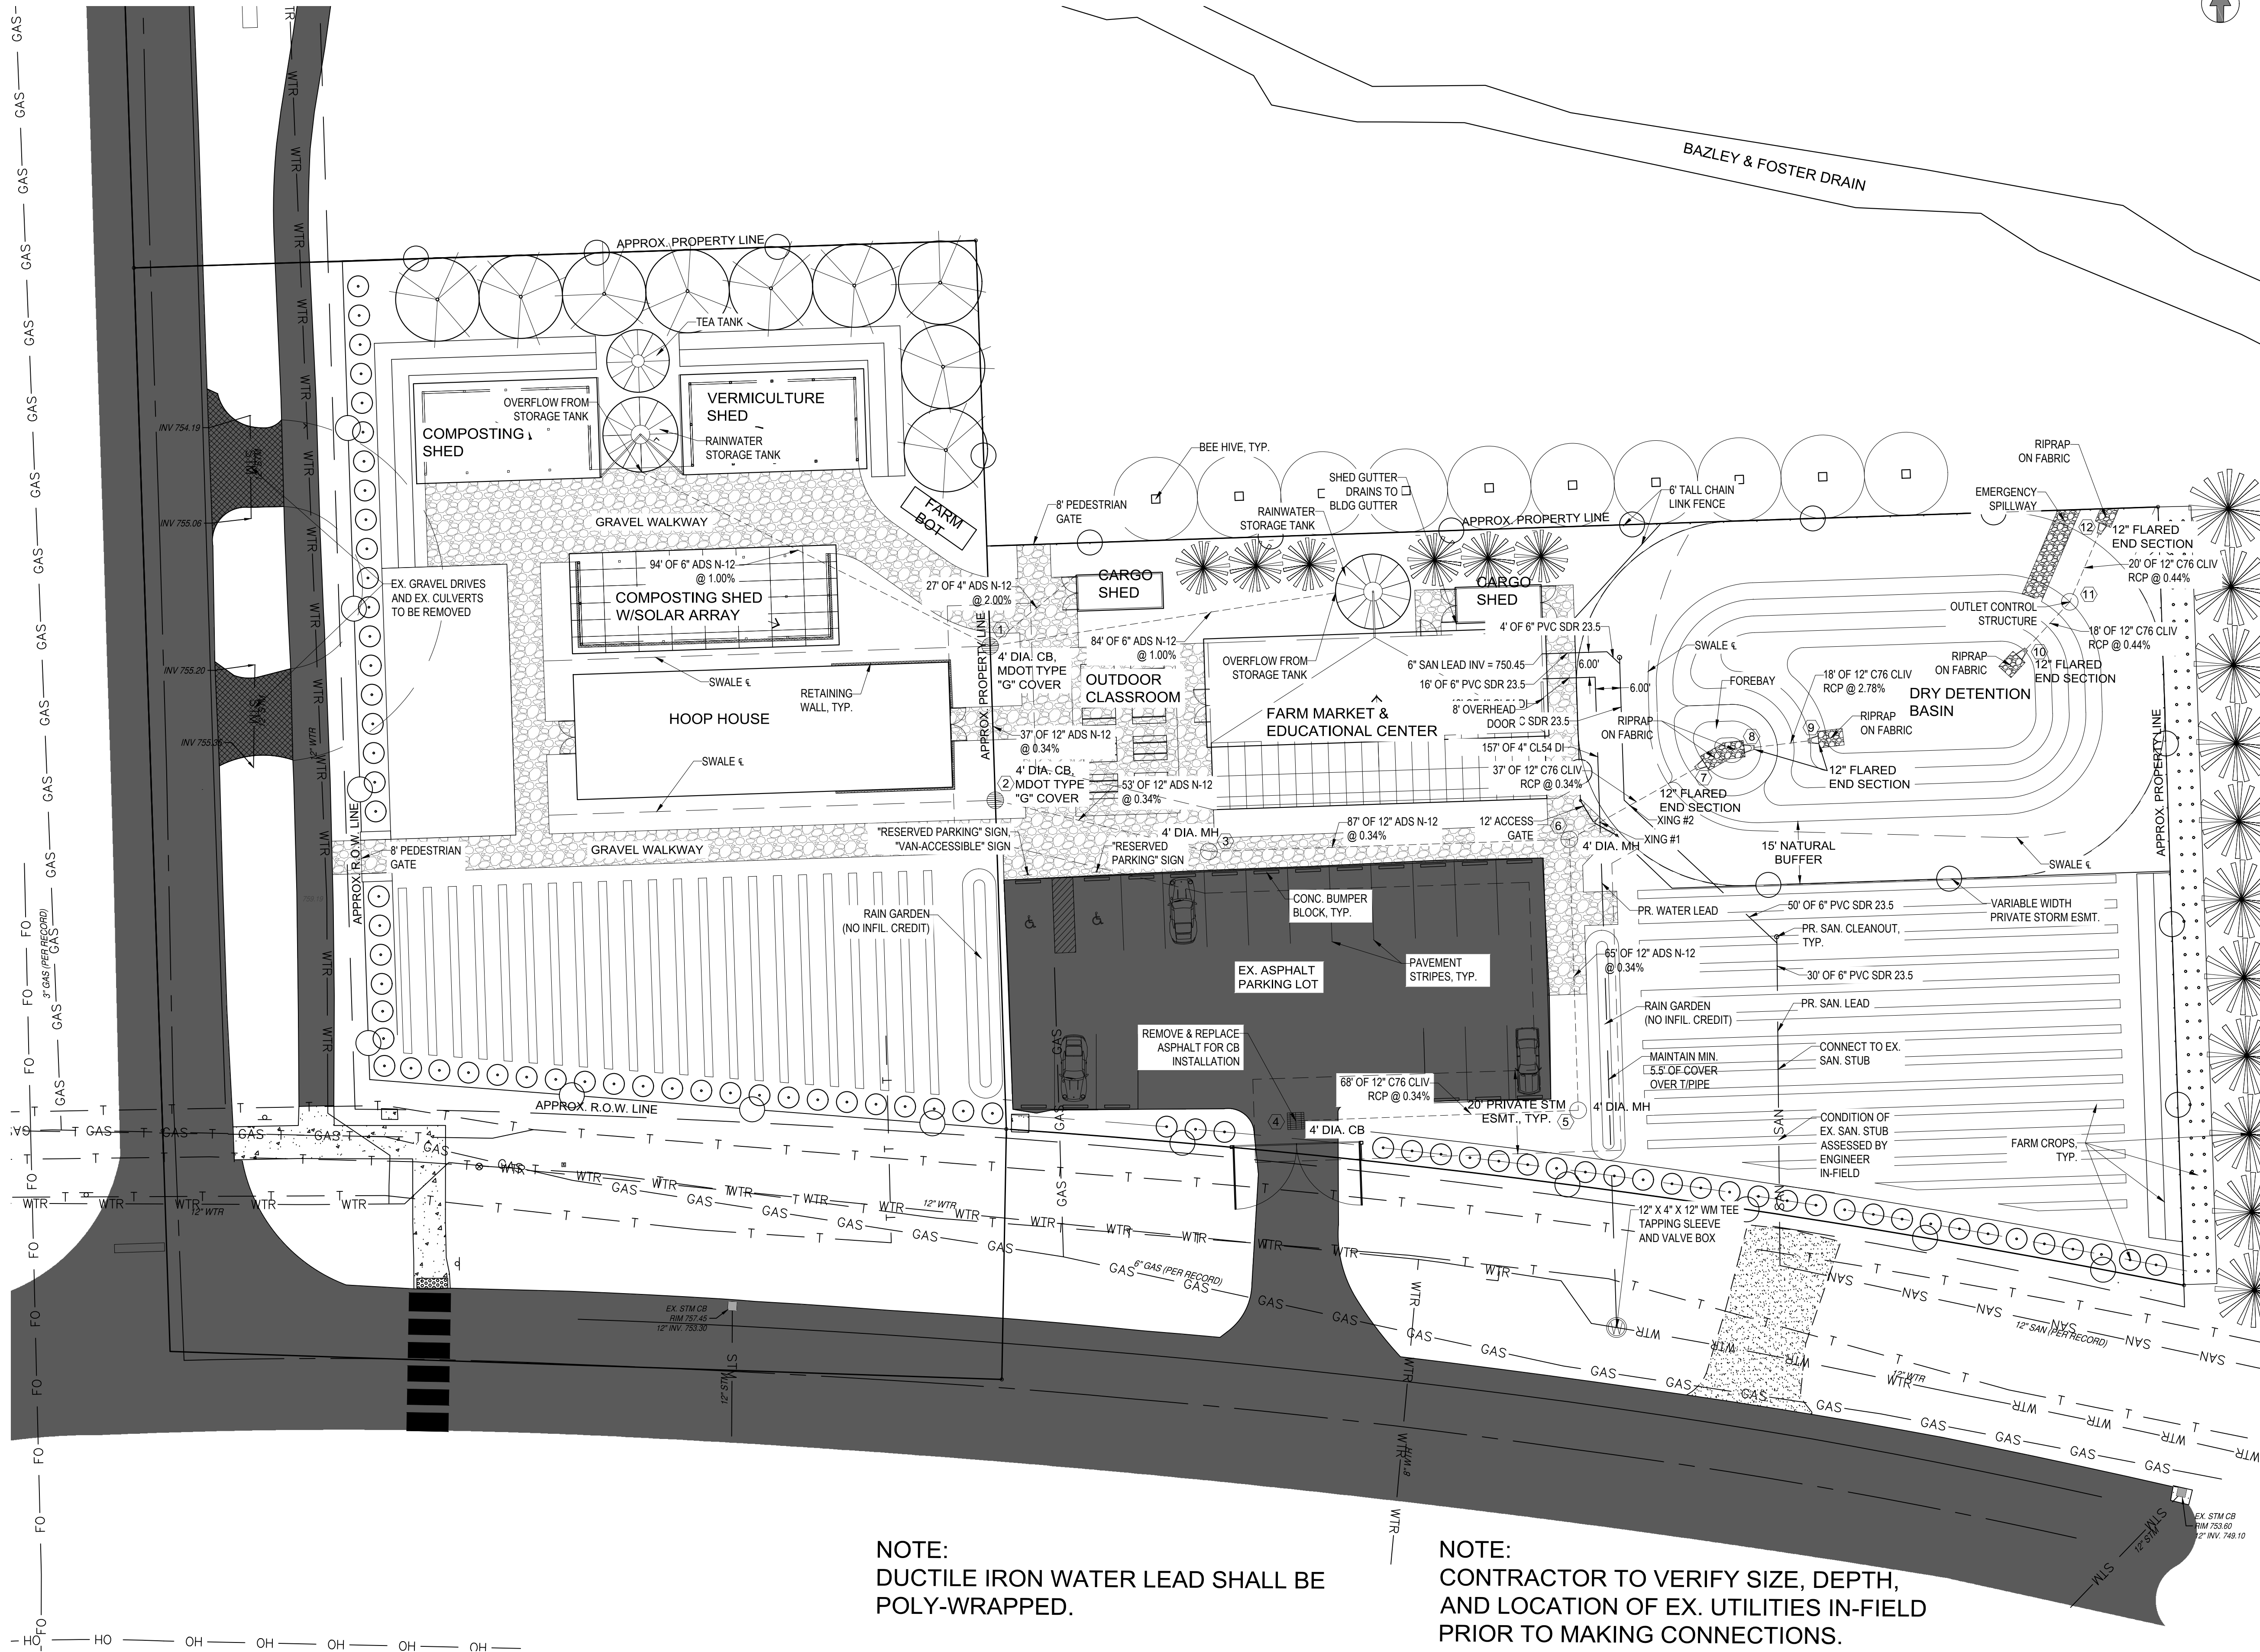

NOTE:
DUCTILE IRON WATER LEAD SHALL BE
POLY-WRAPPED.


NOTE:
CONTRACTOR TO VERIFY SIZE, DEPTH,
AND LOCATION OF EX. UTILITIES IN-FIELD
PRIOR TO MAKING CONNECTIONS.



12/19/2025	
3/11/2026	
DATE	REVISION

		CHAPTER NAME: EWB USA DETROIT LOCATION: DETROIT, MI CONTACT: CHAPTER@EWB-DETROIT.ORG	REIC: MICHELLE THOMPSON, P.E. PROJECT LEAD: ANDREW O'CONNOR PROJECT LEAD: DRAWN BY: ANDREW O'CONNOR ROLE	12/14/2025 CHECK DONE	SECTION 35 TOWN 2 SOUTH, RANGE 7 EAST SUPERIOR CHARTER TOWNSHIP WASHTENAW COUNTY, MICHIGAN	CLAY HILL COMMUNITY FARM & GARDEN CLIENT: CLAY HILL COMMUNITY FARM & GARDEN 1850 NORTH HARRIS ROAD SUPERIOR CHARTER TOWNSHIP, MI 48198 UTILITY PLAN	SCALE 0 10 20 1" = 20 FEET SHEET NO.: C3 SHEET 3 OF 9
--	--	--	--	--------------------------	---	--	--

THE LOCATIONS OF EXISTING UNDERGROUND UTILITIES ARE SHOWN IN AN APPROXIMATE WAY ONLY AND HAVE NOT BEEN INDEPENDENTLY VERIFIED BY THE OWNER OR ITS REPRESENTATIVE. THE CONTRACTOR SHALL DETERMINE THE EXACT LOCATION OF ALL EXISTING UTILITIES BEFORE COMMENCING WORK, AND AGREES TO BE FULLY RESPONSIBLE FOR ANY AND ALL DAMAGES WHICH MIGHT BE OCCASIONED BY THE CONTRACTOR'S FAILURE TO EXACTLY LOCATE AND PRESERVE ANY AND ALL UNDERGROUND UTILITIES.

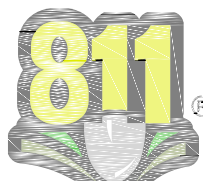

Know what's below.
Call before you dig.

CONSTRUCTION SITE SAFETY IS THE RESPONSIBILITY OF THE CONTRACTOR. NEITHER THE OWNER NOR THE ENGINEER SHALL BE EXPECTED TO ASSUME ANY RESPONSIBILITY FOR SAFETY OF THE WORK, OF PERSONS ENGAGED IN THE WORK, OF ANY NEARBY STRUCTURES, OR OF ANY OTHER PERSONS.

DRAINAGE NARRATIVE:

CONTRIBUTING AREA TO DETENTION BASIN = 0.63 ACRES

THE ON-SITE STORMWATER CONSISTS OF FOUR DRAINAGE AREAS. THESE AREAS ARE PROPOSED TO BE COLLECTED IN AN UNDERGROUND STORM SEWER COLLECTION SYSTEM WHICH OUTLETS INTO A DETENTION BASIN. THE ULTIMATE OUTLET OF THE STORM SEWER COLLECTION SYSTEM AND THE DETENTION BASIN IS THE BAZLEY & FOSTER COUNTY DRAIN.

THE CALCULATIONS FOR THE DETENTION REQUIREMENTS WERE COMPLETED IN ACCORDANCE WITH THE WASHTENAW COUNTY WATER RESOURCES COMMISSION PROCEDURES AND DESIGN STANDARDS FOR STORMWATER MANAGEMENT.

LABEL LEGEND

TC TOP OF CURB
QU GUTTER
TP TOP OF PAVEMENT
FG FINISHED GRADE
FF FINISHED FLOOR
FES FLARED END SECTION
ME MATCH EXISTING
PR PROPOSED
H.P. HIGH POINT



LEGEND

--- PROPERTY LINE
--- PROPOSED GRAVEL
○ ○ ○ PROPOSED STORM STRUCTURES
--- PROPOSED STORM SEWER
--- PROPOSED HYDRANT
--- PROPOSED WATER VALVE
--- PROPOSED WATER LEAD
○ PROPOSED SANITARY CLEANOUT
--- PROPOSED SANITARY LEAD
○ ○ EXISTING STORM STRUCTURE
--- EXISTING STORM SEWER
--- EXISTING HYDRANT
--- EXISTING WATER VALVE
--- EXISTING WATER MAIN
--- EXISTING SANITARY MANHOLE
--- EXISTING SANITARY SEWER
--- EXISTING OVERHEAD ELECTRIC
--- EXISTING ASPHALT
--- 1000 PROPOSED CONTOURS
--- 1000 EXISTING CONTOURS

BENCHMARKS: (NAVD88 DATUM)

BENCHMARK 1
ARROW ON EX. WATER HYDRANT
ELEV. = 758.39

BENCHMARK 2
ARROW ON EX. WATER HYDRANT
ELEV. = 759.58

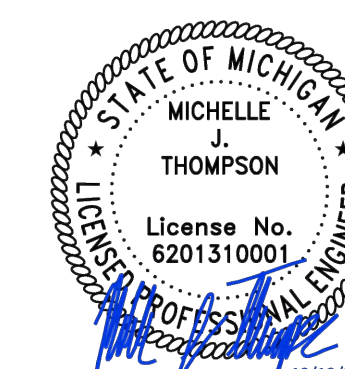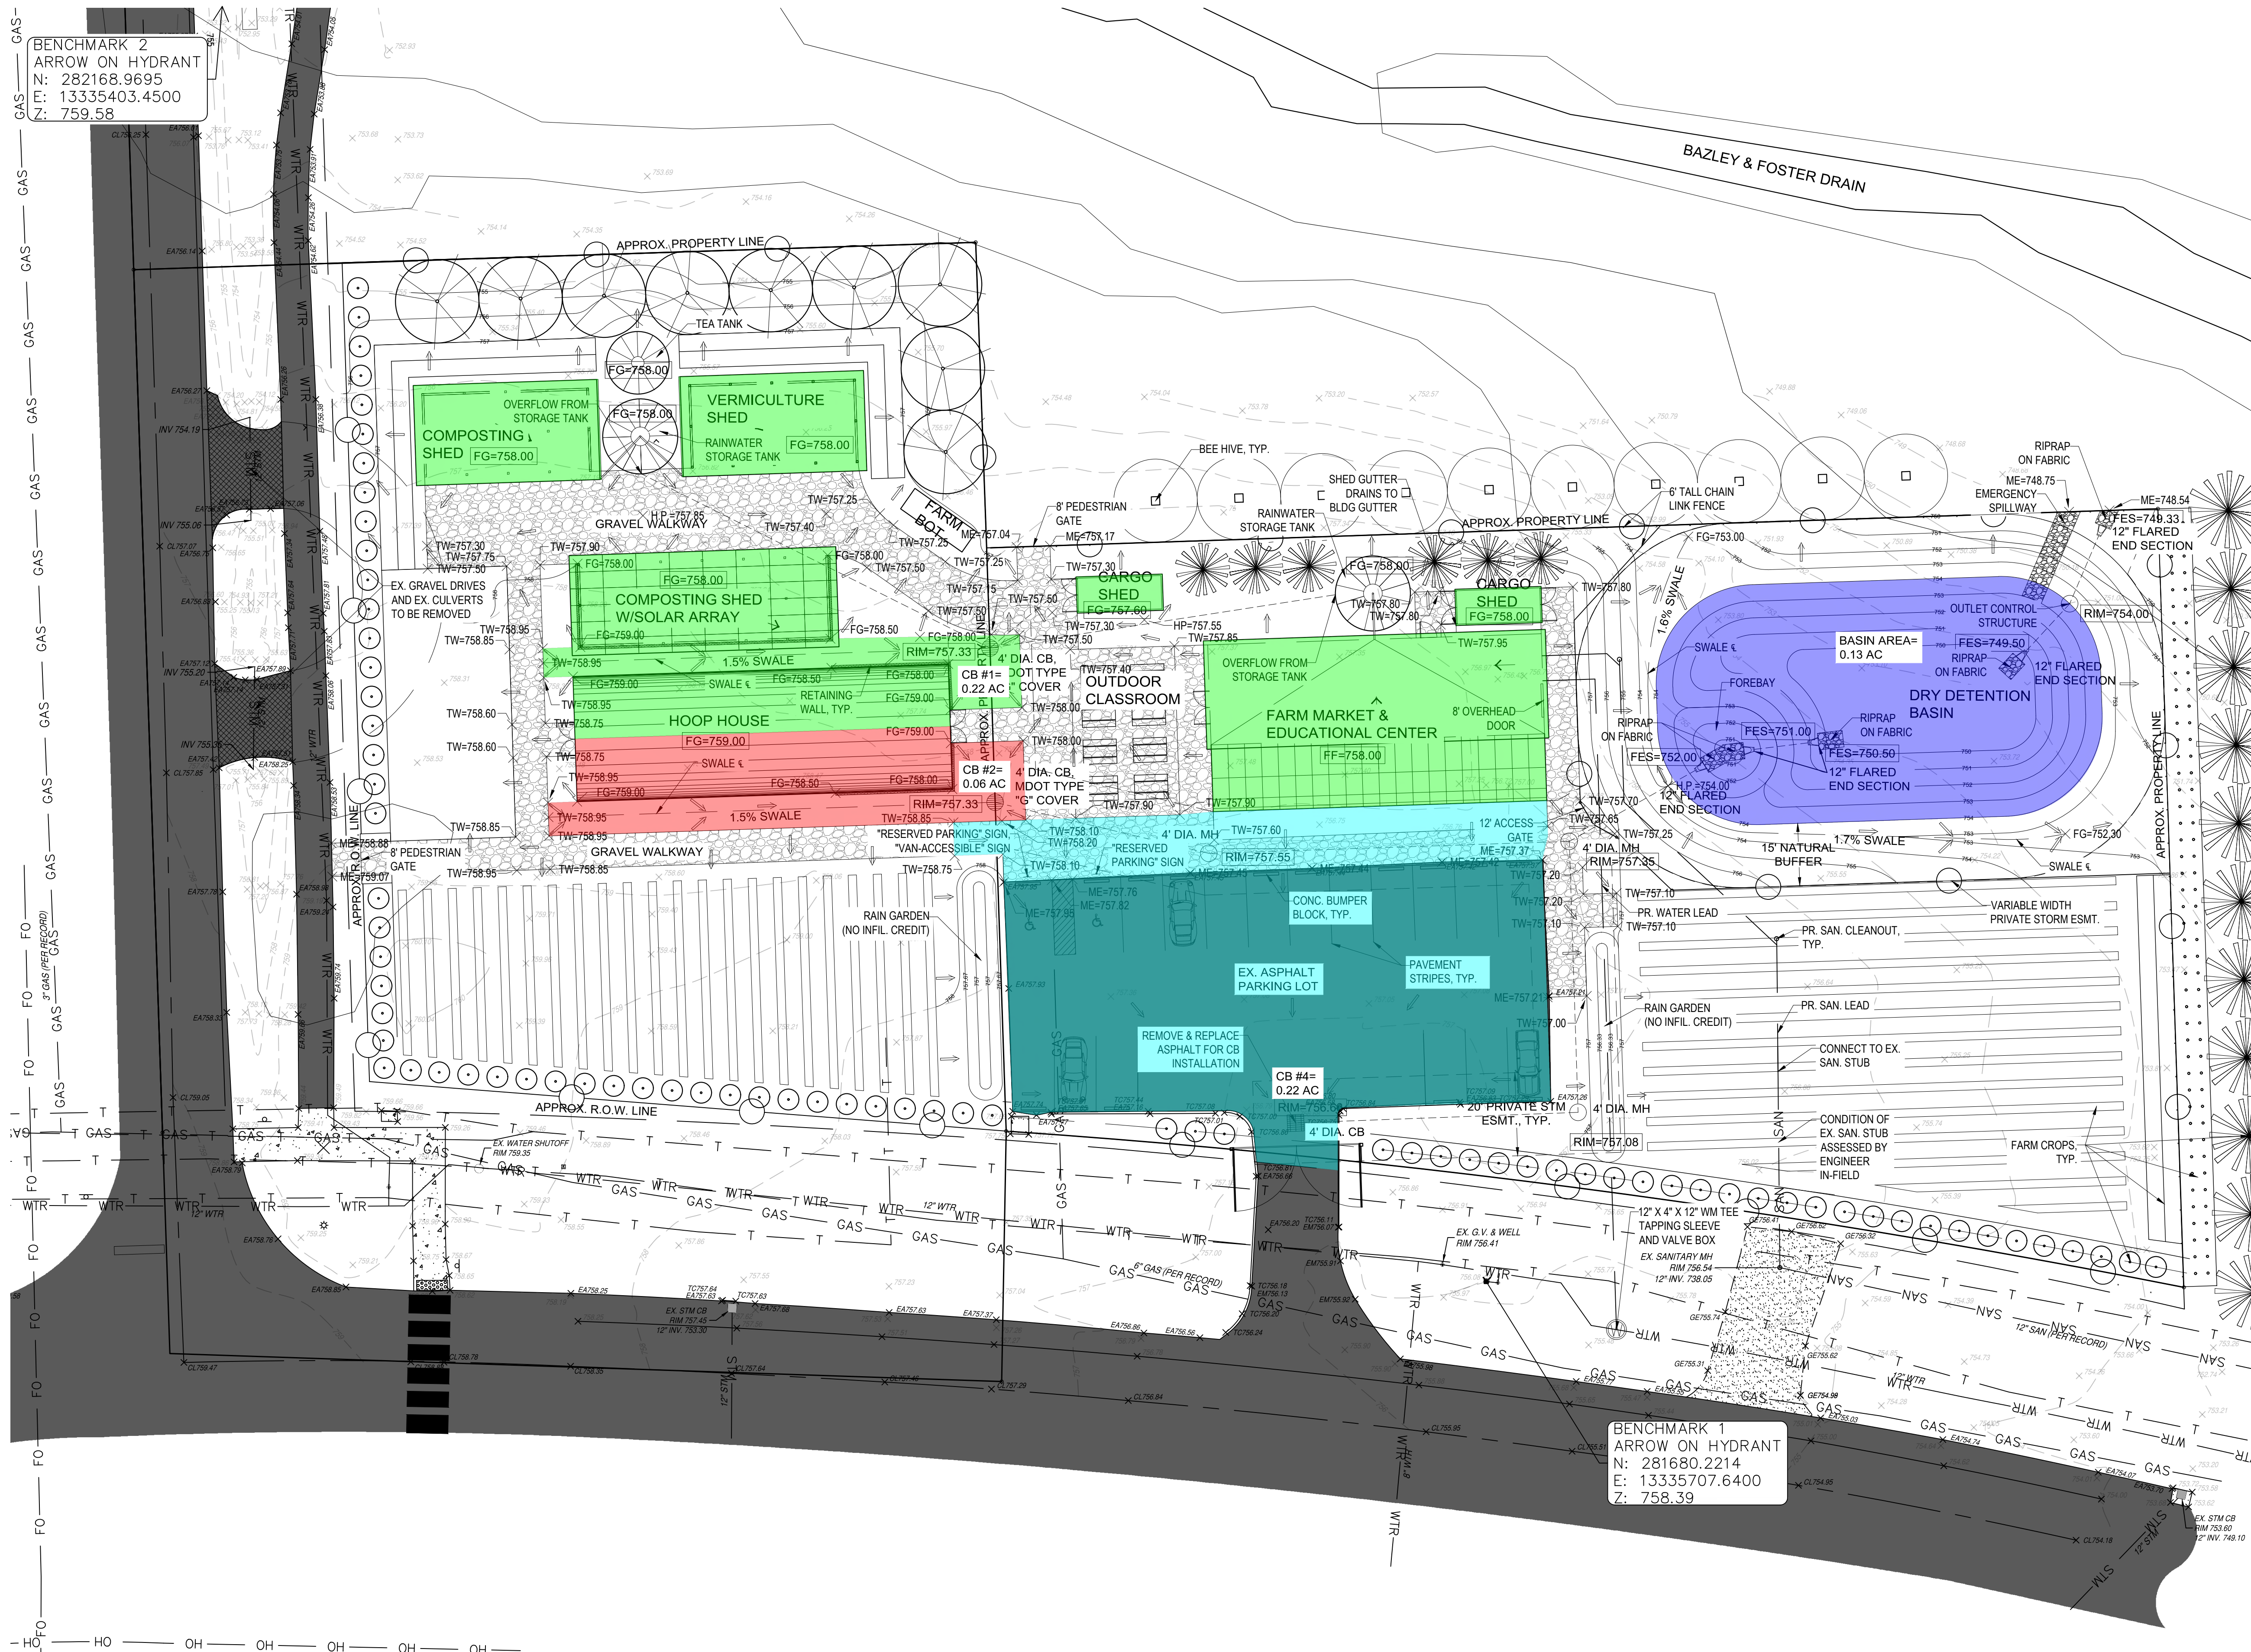

12/19/2025			CHAPTER NAME: EWB USA DETROIT	REIC: MICHELLE THOMPSON, P.E.	12/14/2025	SECTION 35	CLAY HILL COMMUNITY FARM & GARDEN	SCALE
3/11/2026			LOCATION: DETROIT, MI	PROJECT LEAD: ANDREW O'CONNOR		TOWN 2 SOUTH, RANGE 7 EAST	CLIENT: CLAY HILL COMMUNITY FARM & GARDEN 1850 NORTH HARRIS ROAD SUPERIOR CHARTER TOWNSHIP, MI 48198	0 10 20 1" = 20 FEET
			CONTACT: CHAPTER@EWB-DETROIT.ORG	PROJECT LEAD:		SUPERIOR CHARTER TOWNSHIP		SHEET NO.: C4
				DRAWN BY: ANDREW O'CONNOR		WASHTENAW COUNTY, MICHIGAN	DRAINAGE PLAN	SHEET 4 OF 9
DATE	REVISION			ROLE	CHECK DONE			

THE LOCATIONS OF EXISTING UNDERGROUND UTILITIES ARE SHOWN IN AN APPROXIMATE WAY ONLY AND HAVE NOT BEEN INDEPENDENTLY VERIFIED BY THE OWNER OR ITS REPRESENTATIVE. THE CONTRACTOR SHALL DETERMINE THE EXACT LOCATION OF ALL EXISTING UTILITIES BEFORE COMMENCING WORK, AND AGREES TO BE FULLY RESPONSIBLE FOR ANY AND ALL DAMAGES WHICH MIGHT BE OCCASIONED BY THE CONTRACTOR'S FAILURE TO EXACTLY LOCATE AND PRESERVE ANY AND ALL UNDERGROUND UTILITIES.



Know what's below.
Call before you dig.


CONSTRUCTION SITE SAFETY IS THE RESPONSIBILITY OF THE CONTRACTOR. NEITHER THE OWNER NOR THE ENGINEER SHALL BE EXPECTED TO ASSUME ANY RESPONSIBILITY FOR SAFETY OF THE WORK, OF PERSONS ENGAGED IN THE WORK, OF ANY NEARBY STRUCTURES, OR OF ANY OTHER PERSONS.

SEQUENCE OF CONSTRUCTION FOR SOIL EROSION CONTROL:


1. INSTALL SILT FENCE, INLET FILTERS, AND ANTI-TRACKING PAD AS SHOWN ON THE SOIL EROSION CONTROL PLAN.
2. STRIP AND STOCKPILE TOPSOIL.
3. CONSTRUCT DETENTION BASIN AND INSTALL STORM SEWER PIPE, STRUCTURES, AND SOIL STABILIZATION WITHIN SEDIMENT BASIN.
4. MASS GRADING OF ENTIRE SITE TO BE COMPLETED.
5. INSTALL SANITARY LEAD AND WATER LEAD.
6. COMPLETE STORM SEWER INSTALLATION; IMMEDIATELY INSTALL GEOTEXTILE FILTERS ON ALL CATCH BASINS AND INLETS. (TEMPORARY)
7. COMPLETE INSTALLATION OF PUBLIC UTILITIES (ELECTRIC, ETC.).
8. REPAIR AND/OR REPLACE ALL LOW POINT CATCH BASIN FILTERS AS NEEDED. (TEMPORARY)
9. FINISH GRADE, REDISTRIBUTE TOPSOIL, AND ESTABLISH VEGETATION ON ALL DISTURBED GROUND AREAS. COMPLETE LANDSCAPING. ALL AREAS BETWEEN SIDEWALKS AND ROADS NEED TO BE PERMANENTLY STABILIZED.
10. CLEAN PAVEMENT AND STORM SEWERS OF ALL SEDIMENT.
11. REMOVE TEMPORARY SOIL EROSION CONTROL MEASURES AFTER PERMANENT VEGETATION HAS BEEN ESTABLISHED.
12. IT IS THE RESPONSIBILITY OF THE CONTRACTOR TO ENSURE THAT ALL SOIL EROSION CONTROL MEASURES ARE INSTALLED AND MAINTAINED.
13. WASHTENAW COUNTY OR ITS AGENT SHALL INSPECT ALL SOIL EROSION CONTROL MEASURES. UPON THEIR DIRECTION, ADDITIONAL MEASURES SHALL BE CONSTRUCTED OR MAINTENANCE WORK SHALL BE PERFORMED TO ASSURE PROPER SOIL EROSION AND SEDIMENTATION CONTROL. REMOVAL OF CONTROL MEASURES MAY ONLY TAKE PLACE ONCE ENTIRE SITE IS FULLY STABILIZED.
14. DUST MUST BE CONTROLLED AT ALL TIMES.
15. ALL MUD TRACKED ON PUBLIC ROADS AND INTERIOR ROADS SHALL BE REMOVED DAILY.

BENCHMARK 2
ARROW ON HYDRANT
N: 282168.9695
E: 13335403.4500
Z: 759.58


WRAP END POSTS TOGETHER AT LEAST ONE REVOLUTION WHEN SPICING SILT FENCE SECTIONS

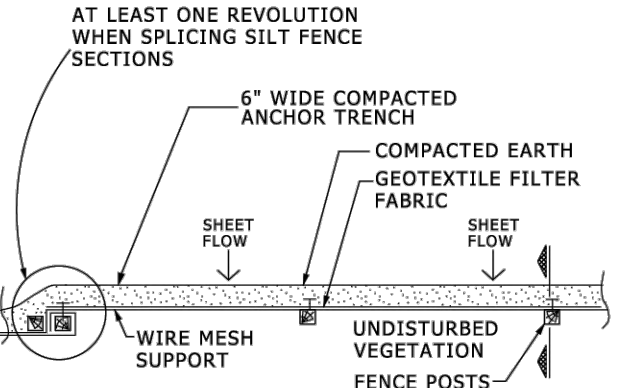

PLAIN VIEW

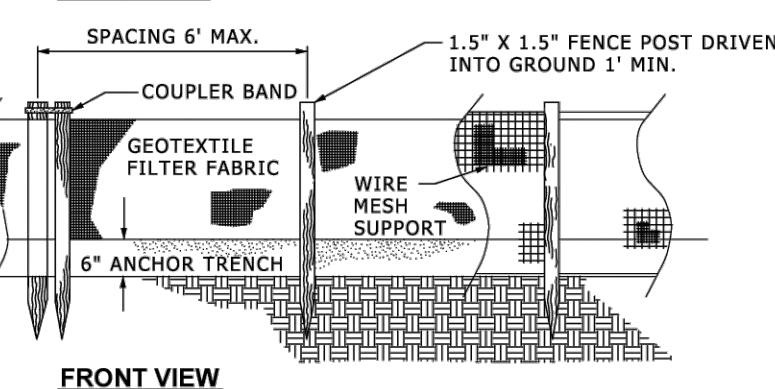

FRONT VIEW

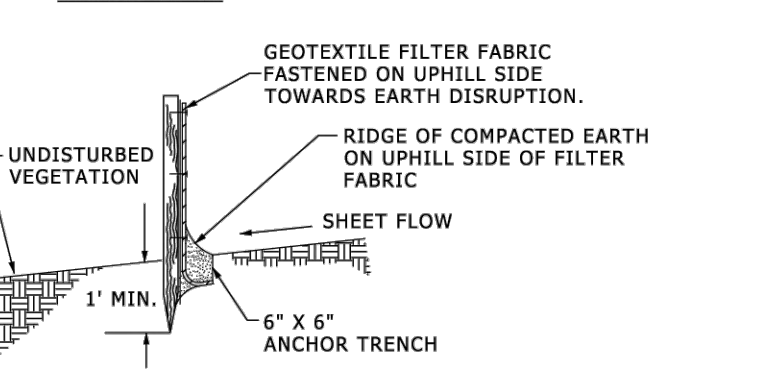

SECTION A-A

MATERIAL REQUIREMENTS


WOVEN GEOTEXTILE FABRIC WIDTH (IN)	MIN. HARDWOOD POST LENGTH (IN)	MIN. GRAB TENSILE (LBS) (ASTM D 4533)	MIN. TRAPEZOIDAL TEAR STRENGTH (LBS) (ASTM D 4533)	MIN. PERMITTIVITY OPENING SIZE (MM) (ASTM D 4491)	MAX. APPARENT OPENING SIZE (MM) (ASTM D 4751)
24	36	100	45	0.1	0.6

SILT FENCE


NOTE: EROSION EELS ARE AN ACCEPTABLE ALTERNATIVE.

LOW POINT INLET FILTER (SI-2)

ALTERNATIVE INLET FILTER MUST BE USED IN AREAS THAT MAY BECOME A SAFETY HAZARD DUE TO FLOODING OR FREEZING.

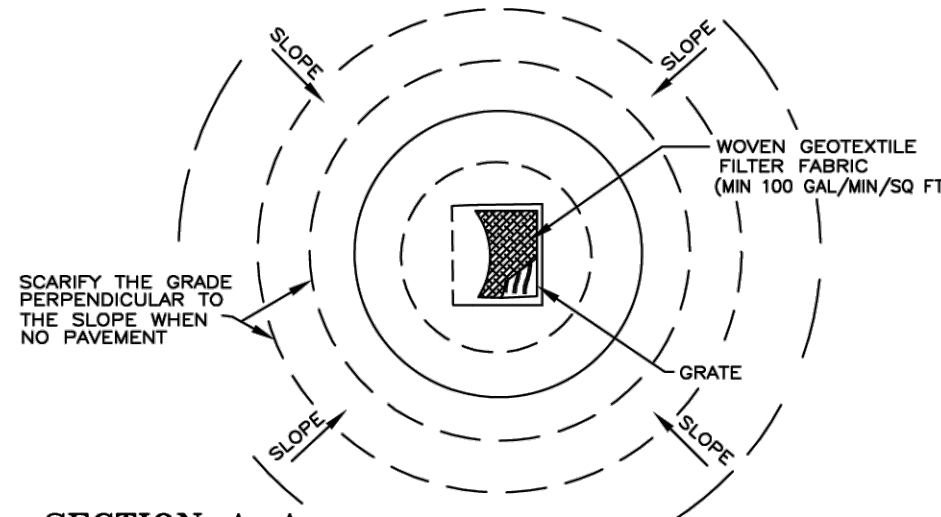

SECTION A-A


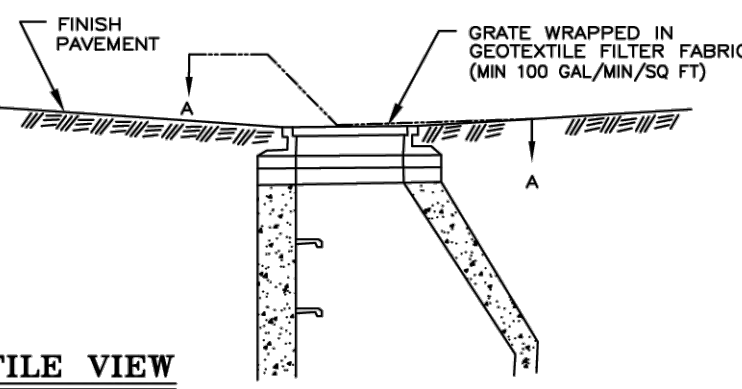


PROFILE VIEW

LEGEND	
---	PROPERTY LINE
○	PROPOSED GRAVEL
○	PROPOSED STORM STRUCTURES
○	PROPOSED STORM SEWER
○	PROPOSED HYDRANT
○	PROPOSED WATER VALVE
○	PROPOSED WATER LEAD
○	PROPOSED SANITARY CLEANOUT
○	PROPOSED SANITARY LEAD
○	EXISTING STORM STRUCTURE
○	EXISTING STORM SEWER
○	EXISTING HYDRANT
○	EXISTING WATER VALVE
○	EXISTING WATER MAIN
○	EXISTING SANITARY MANHOLE
○	EXISTING SANITARY SEWER
○	EXISTING OVERHEAD ELECTRIC
○	EXISTING ASPHALT
○	PROPOSED CONTOURS
○	EXISTING CONTOURS

LABEL LEGEND

TC	TOP OF CURB
QU	GUTTER
TP	TOP OF PAVEMENT
FG	FINISHED GRADE
FF	FINISHED FLOOR
FES	FLARED END SECTION
ME	MATCH EXISTING
PR	PROPOSED
HP	HIGH POINT

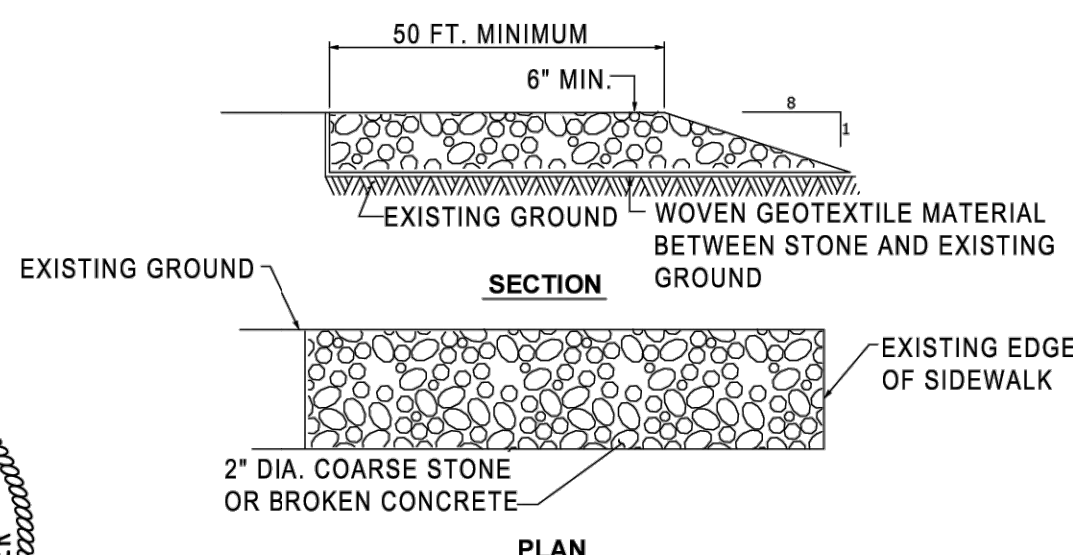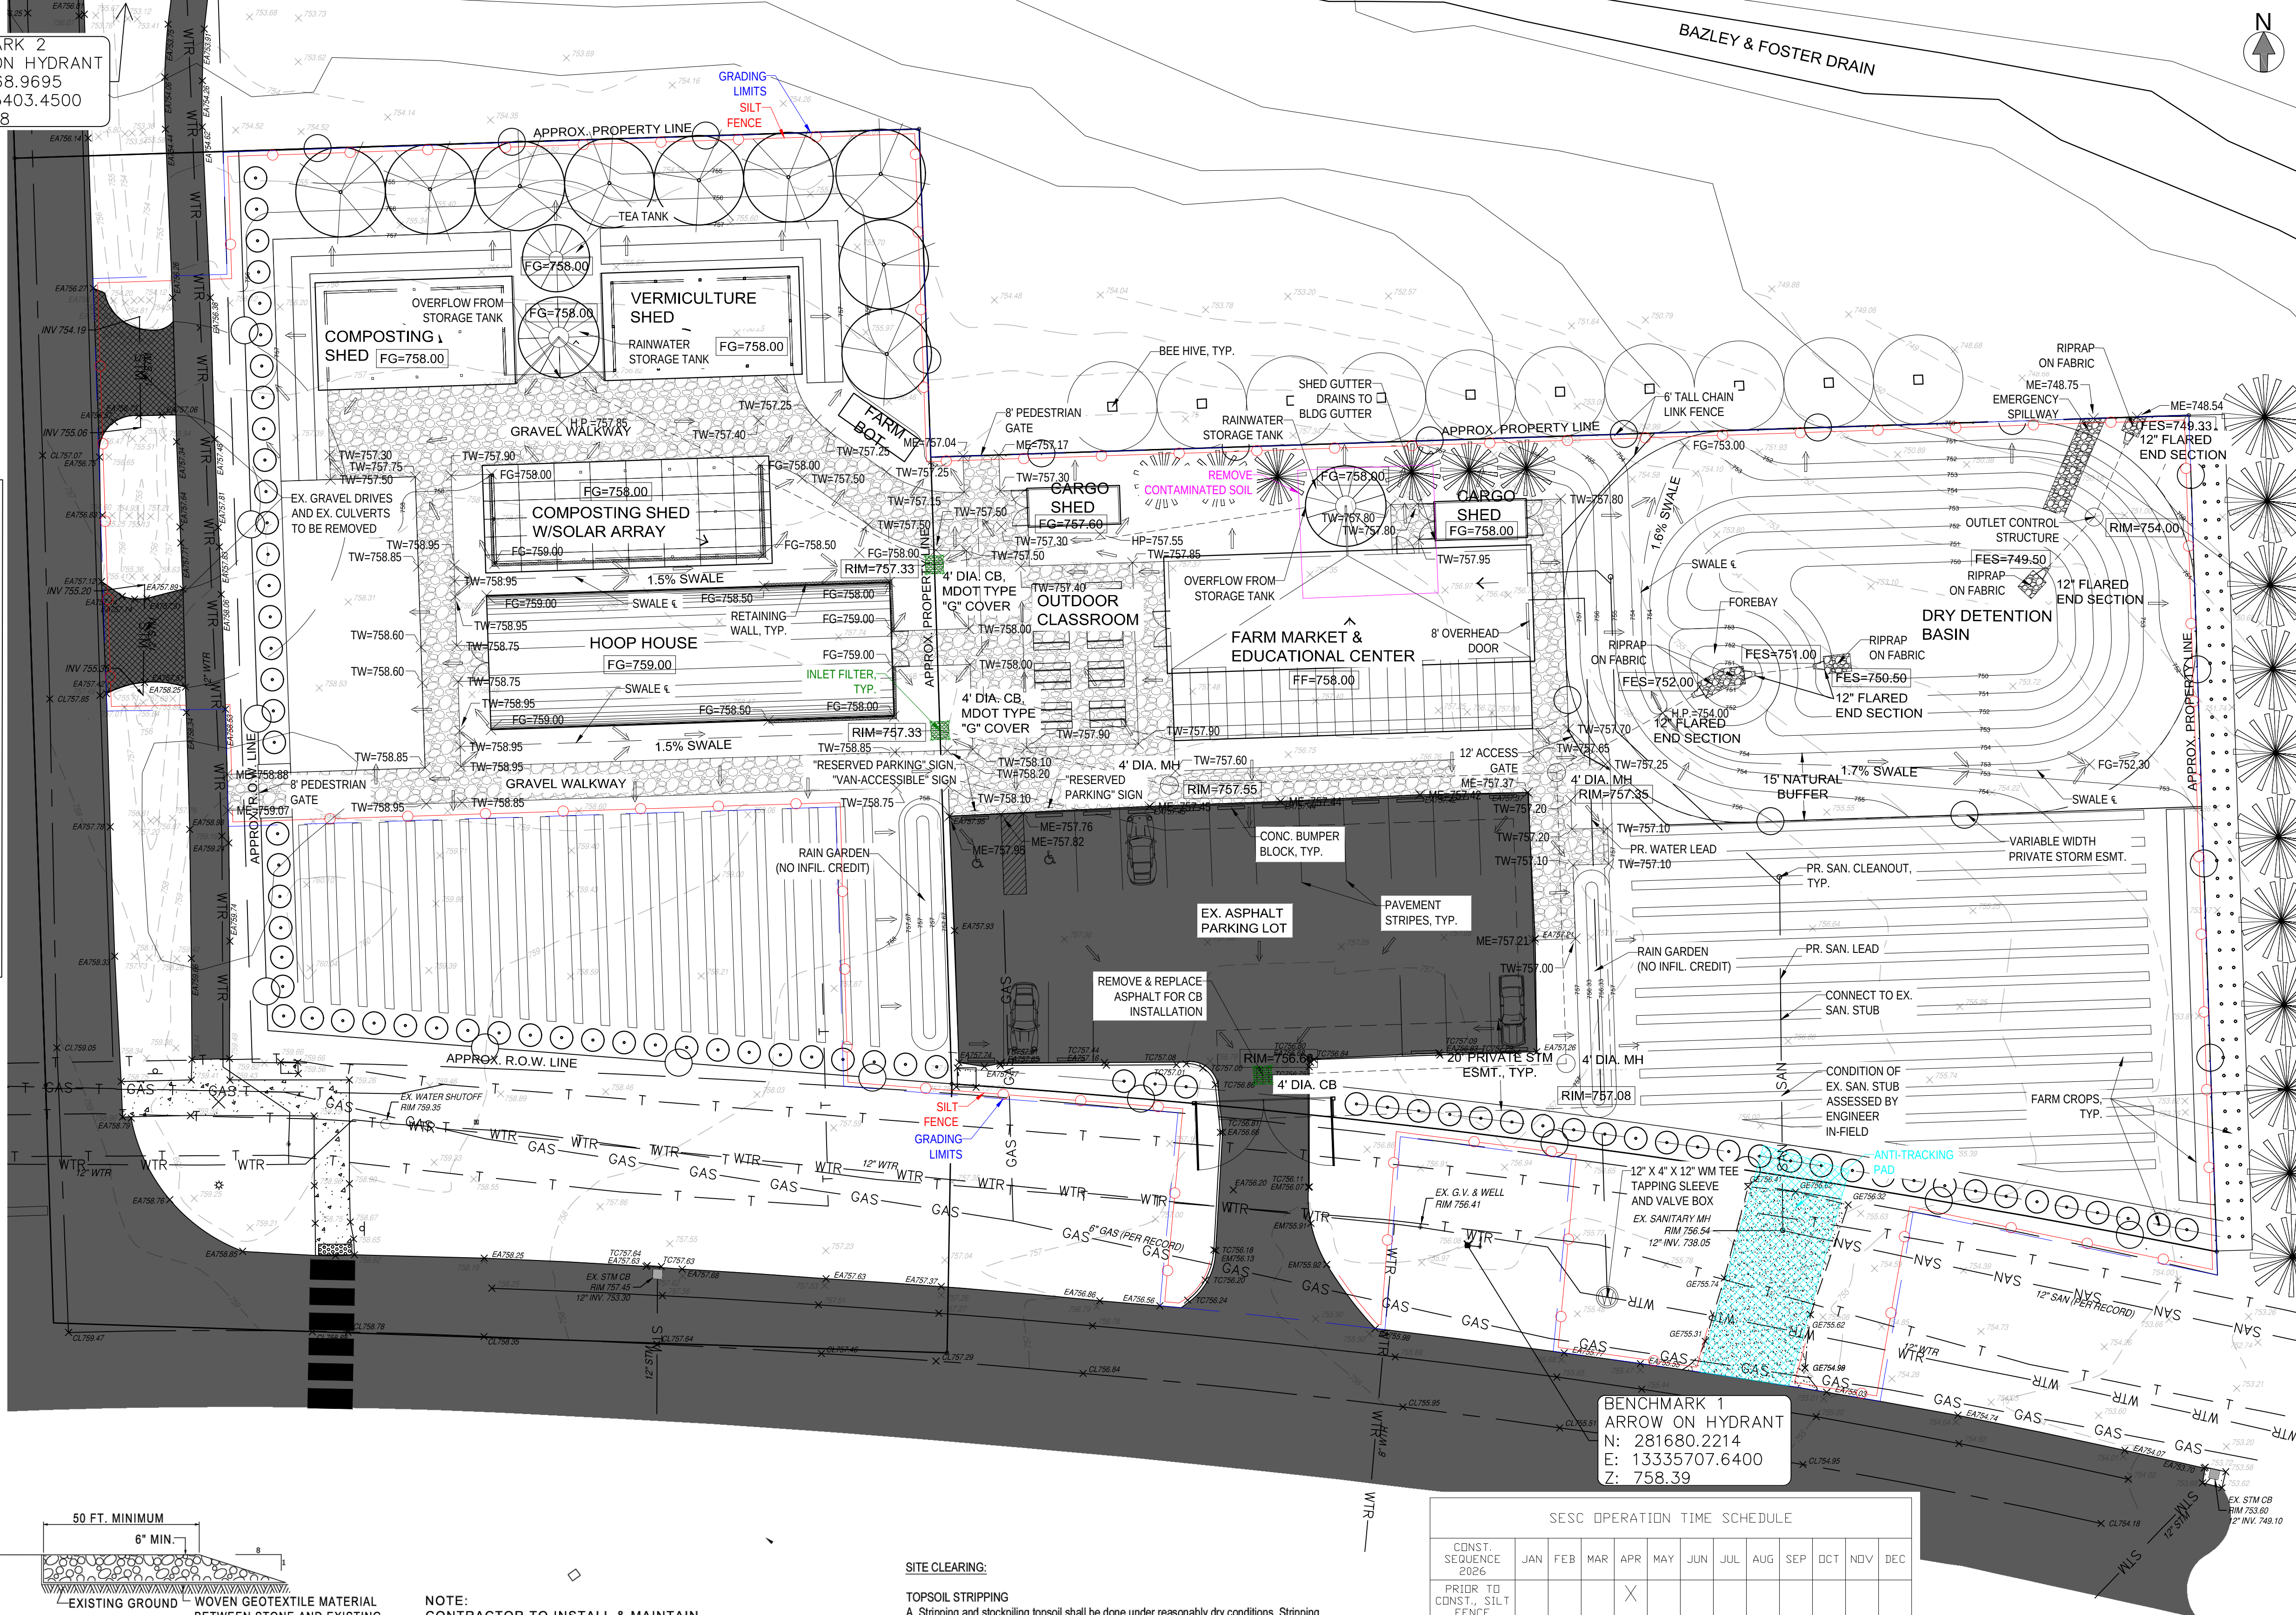

ANTI-TRACKING PAD

NOTE: CONTRACTOR TO INSTALL & MAINTAIN ANTI-TRACKING PAD.

WHEN AGGREGATE BECOMES SATURATED WITH FINES, CONTRACTOR TO SCARIFY AND RELAY AGGREGATE.

ANTI-TRACKING PAD DOES NOT RELIEVE CONTRACTOR FROM SWEEPING AND CLEANING ADJACENT WALKS AND ROADS.

CRUSHED/BROKEN CONCRETE IS TO BE REMOVED AND LEGALLY DISPOSED OF OFF U-M PROPERTY UPON PROJECT COMPLETION.

SITE CLEARING:

TOPSOIL STRIPPING

A. Stripping and stockpiling topsoil shall be done under reasonably dry conditions. Stripping and stockpiling under wet conditions will not be allowed.

B. Contractor shall strip available topsoil to its full depth from within the Contract limits, excluding areas in close proximity to trees designated to remain, unless otherwise specified or directed by the Project Representative.

C. Contractor shall stockpile topsoil in a storage pile in an area shown on the Drawings or as directed by the Project Representative. Storage pile shall be shaped to freely drain surface water during and after stockpiling operations. Excess topsoil shall be hauled by the Contractor and stockpiled on the Owner's property as directed by the Project Representative. The stockpile shall be protected from soil and sediment erosion as required elsewhere in these Specifications.

SESC OPERATION TIME SCHEDULE

CONST. SEQUENCE 2026	JAN	FEB	MAR	APR	MAY	JUN	JUL	AUG	SEP	OCT	NOV	DEC
PRIOR TO CONST., SILT FENCE				X								
ROUGH GRADE				X								
STORM FACILITIES				X								
FOUNDATION/BLDG. CONST.					X	X	X					
SITE CONST.					X	X	X					
PERM. CONTROL MEASURES								X				
FINISH GRADING								X				
LANDSCAPING									X			

BENCHMARKS:
(NAVD88 DATUM)

BENCHMARK 1
ARROW ON EX. WATER HYDRANT
ELEV. = 758.39

BENCHMARK 2
ARROW ON EX. WATER HYDRANT
ELEV. = 759.58

12/19/2025	
3/11/2026	
DATE	REVISION



CHAPTER NAME: EWB USA DETROIT
LOCATION: DETROIT, MI
CONTACT: CHAPTER@EWB-DETROIT.ORG

REIC: MICHELLE THOMPSON, P.E.
PROJECT LEAD: ANDREW O'CONNOR
PROJECT LEAD:
DRAWN BY: ANDREW O'CONNOR
ROLE

12/14/2025

CHECK DONE

SECTION 35
TOWN 2 SOUTH, RANGE 7 EAST
SUPERIOR CHARTER TOWNSHIP
WASHTENAW COUNTY, MICHIGAN

CLAY HILL COMMUNITY FARM & GARDEN
CLIENT: CLAY HILL COMMUNITY FARM & GARDEN
1850 NORTH HARRIS ROAD
SUPERIOR CHARTER TOWNSHIP, MI 48198

GRADING & SESC PLAN

SCALE
0 10 20
1" = 20 FEET
SHEET NO.:
C6
SHEET 6 OF 9



CONSTRUCTION SITE SAFETY IS THE RESPONSIBILITY OF THE CONTRACTOR. NEITHER THE OWNER NOR THE ENGINEER SHALL BE EXPECTED TO ASSUME ANY RESPONSIBILITY FOR SAFETY OF THE WORK, OF PERSONS ENGAGED IN THE WORK, OF ANY NEARBY STRUCTURES, OR OF ANY OTHER PERSONS.

[illegible]

CROSS SECTION OF SPILLWAY
EMERGENCY OVERFLOW DETAIL
NOT TO SCALE

DEPENDENT ON THE VELOCITY, SLOPE AND SOILS, USE THE PROPER SIZED RIP-RAP AND NON-WOVEN GEOTEXTILE FABRIC TO HANDLE THE SHEER STRESS OF THE SLOPE/CHANNEL.

----	PROPERTY LINE
	PROPOSED GRAVEL
△ ○ □ ●	PROPOSED STORM STRUCTURES
----	PROPOSED STORM SEWER
	PROPOSED HYDRANT
	PROPOSED WATER VALVE
----	PROPOSED WATER LEAD
○	PROPOSED SANITARY CLEANOUT
----	PROPOSED SANITARY LEAD
○ □	EXISTING STORM STRUCTURE
STM — STM	EXISTING STORM SEWER
	EXISTING HYDRANT
	EXISTING WATER VALVE
WTR — WTR	EXISTING WATER MAIN
	EXISTING SANITARY MANHOLE
SAN — SAN	EXISTING SANITARY SEWER
OK — OK	EXISTING OVERHEAD ELECTRIC
	EXISTING ASPHALT
1000	PROPOSED CONTOURS
1000	EXISTING CONTOURS

Technical drawing showing two culvert structures with associated dimensions and elevations.

Left Structure Dimensions and Elevations:

- Overall width: 4'
- Outlet pipe diameter: 24"
- Sump depth: 2'
- Base: 6" CONCRETE BASE
- Topsoil level
- 100 YEAR STORAGE ELEV = 752.68
- FIRST FLUSH STORAGE ELEV = 751.11
- BANKFULL STORAGE ELEV = 750.73
- 12" STM I.E. = 749.42
- ONE (1) 0.75-INCH DIA HOLE IN WEIR ON CENTER, ELEV = 749.42
- ONE (1) 3-INCH DIA HOLE IN WEIR ON CENTER, ELEV = 751.11
- T/WEIR = 752.68

Right Structure Dimensions and Elevations:

- Overall width: 48" DIA OVERFLOW CONTROL STRUCTURE WITH TYPE "A" PERFORATED-EJW 1040 COVER RIM = 754.00
- Culvert width: 4"
- Sump depth: 2'
- Base: 6" CONCRETE BASE
- Topsoil level
- 12" STM I.E. = 749.42
- T/WEIR = 752.68

SCALE: 1" = 2'

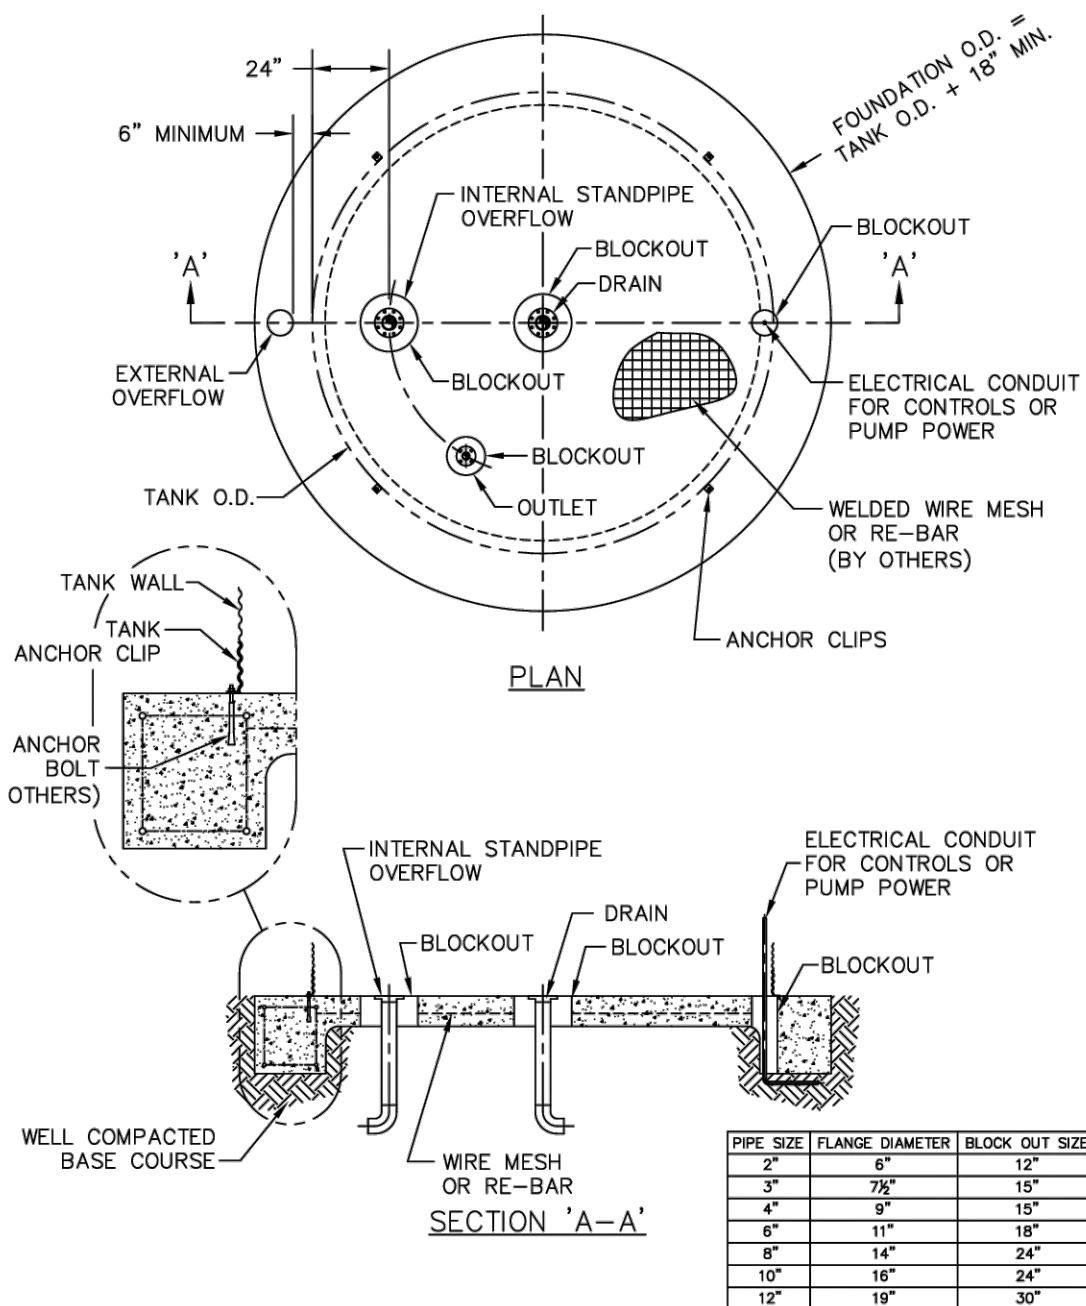


Diagram A: CONCRETE SLAB SECTION VIEW. The diagram shows a cross-section of a concrete slab with a total length of 12'00". The slab is 1.50' wide and 1.50' high. Reinforcement bars (#4 @ 18" O.C.) are shown at the top and bottom. The bottom reinforcement is labeled "PROVIDE 2-# CONTINUOUS BARS @ TOP AND BOTTOM". The top reinforcement is labeled "#4 @ 18" O.C.". The slab is supported by a 3" CLR MIN. base. The bottom reinforcement is 3" CLR MIN. from the base. The top reinforcement is 4" MIN. from the top. The bottom reinforcement is 1.50' from the bottom. The top reinforcement is 1.50' from the top. The slab is 1.50' wide. The total length is 12'00".

EDGE DETAIL

#4 @ 18" O.C. BOTH WAYS

TANK

CONCRETE RINGWALL PLAN VIEW

1

The site plan illustrates a dry detention basin with the following features:

- Property Lines:** Indicated by dashed lines and labeled "APPROX. PROPERTY LINE".
- Structures:**
 - CARGO SHED:** Located on the left, with a finished ground (FG) elevation of 758.00 and a 4' of 6" PVC SDR 23.5 pipe.
 - 12' ACCESS GATE:** Located at the bottom left, with a rim (RIM) elevation of 757.35 and a 4' diameter manhole (DIA. MH).
 - OUTLET CONTROL STRUCTURE:** Located in the center-right, with a finished elevation (FES) of 749.50.
 - 12" FLARED END SECTION:** Two locations, one at the top right (FES=749.33) and one in the center (FES=751.09).
 - 12" FLARED END SECTION XING #2:** Located at the bottom center, with a rim (RIM) elevation of 757.35.
- Swales and Buffers:**
 - 1.6% SWALE:** Located on the left side.
 - 1.7% SWALE:** Located at the bottom center.
 - 15' NATURAL BUFFER:** Located at the bottom center.
- Other Features:**
 - 6' TALL CHAIN LINK FENCE:** Located along the top property line.
 - EMERGENCY SPILLWAY:** Located at the top right.
 - DRY DETENTION BASIN:** The central area of the plan.
 - SWALE CL:** Located in the center.
 - FOREBAY:** Located in the center.
 - RIPRAP ON FABRIC:** Multiple locations throughout the basin.
- Elevations and Slopes:**
 - Elevations:** Various points are marked with elevations such as 750.00, 751.00, 752.00, 799.00, 800.00.
 - Slopes:** Indicated by arrows and labels such as 0.44%, 0.34%, 2.78%, 1.6%, and 1.7%.
- Other Labels:**
 - ME=757.80, ME=757.95, ME=757.37, ME=757.20, ME=757.12, ME=757.05, ME=756.95, ME=756.85,ME=724.35, ME=724.25**

TC	TOP OF CURB
GU	GUTTER
TP	TOP OF PAVEMENT
FG	FINISHED GRADE
FF	FINISHED FLOOR
FES	FLARED END SECTION
ME	MATCH EXISTING
PR	PROPOSED
H.P.	HIGH POINT

CONTRIBUTING AREA TO DETENTION BASIN = 0.63 ACRES

THE ON-SITE STORMWATER CONSISTS OF FOUR DRAINAGE AREAS. THESE AREAS ARE PROPOSED TO BE COLLECTED IN AN UNDERGROUND STORM SEWER COLLECTION SYSTEM WHICH OUTLETS INTO A DETENTION BASIN. THE ULTIMATE OUTLET OF THE STORM SEWER COLLECTION SYSTEM AND THE DETENTION BASIN IS THE BAZLEY AND FOSTER COUNTY DRAIN.

THE CALCULATIONS FOR THE DETENTION REQUIREMENTS WERE COMPLETED IN ACCORDANCE WITH THE WASHTENAW COUNTY WATER RESOURCES COMMISSION PROCEDURES AND DESIGN STANDARDS FOR STORMWATER MANAGEMENT.



BENCHMARK 1
ARROW ON EX. WATER HYDRANT
ELEV. = 758.39

BENCHMARK 2
ARROW ON EX. WATER HYDRANT
ELEV.= 759.58

A cross-sectional diagram of a gravel walkway. The diagram shows a top layer of gravel, a middle layer of natural limestone aggregate, and a bottom layer of nonwoven geotextile fabric. The gravel layer is labeled '3" THICK 1/4" MINUS AGGREGATE' and 'GRAVEL-LOK CLEAR, FERMABLE BINDER'. The limestone aggregate layer is labeled '4" THICK 2 1/4" NATURAL Limestone AGGREGATE'. The geotextile fabric is labeled 'NONWOVEN GEOTEXTILE FABRIC'. The walkway is bordered by 'PATHWAY EDGING' on both sides. The slope is indicated as 'SLOPE AS INDICATED ON PLAN'. The diagram is titled 'GRAVEL WALKWAY DETAIL' and 'NO SCALE'.

3" THICK 1/4" MINUS AGGREGATE

GRAVEL-LOK CLEAR, FERMABLE BINDER

PATHWAY EDGING

4" THICK 2 1/4" NATURAL Limestone AGGREGATE

SLOPE AS INDICATED ON PLAN

NONWOVEN GEOTEXTILE FABRIC

GRAVEL WALKWAY DETAIL

NO SCALE

12/19/2025		 Community Engineering Corps		CHAPTER NAME: EWB USA DETROIT	REIC: MICHELLE THOMPSON, P.E.	12/14/2025	SECTION 35	CLAY HILL COMMUNITY FARM & GARDEN	SCALE  1" = 10 FEET SHEET NO.: C7 SHEET 7 OF 9
3/11/2026				LOCATION: DETROIT, MI	PROJECT LEAD: ANDREW O'CONNOR		TOWN 2 SOUTH, RANGE 7 EAST	CLIENT: CLAY HILL COMMUNITY FARM & GARDEN 1850 NORTH HARRIS ROAD SUPERIOR CHARTER TOWNSHIP, MI 48198	
				CONTACT: CHAPTER@EWB-DETROIT.ORG	PROJECT LEAD:		SUPERIOR CHARTER TOWNSHIP	DETENTION BASIN & STORM DETAILS	
					DRAWN BY: ANDREW O'CONNOR		WASHTENAW COUNTY, MICHIGAN		
DATE	REVISION				ROLE	CHECK DONE			


THE LOCATIONS OF EXISTING UNDERGROUND UTILITIES ARE SHOWN IN AN APPROXIMATE WAY ONLY AND HAVE NOT BEEN INDEPENDENTLY VERIFIED BY THE OWNER OR ITS REPRESENTATIVE. THE CONTRACTOR SHALL DETERMINE THE EXACT LOCATION OF ALL EXISTING UTILITIES BEFORE COMMENCING WORK, AND AGREES TO BE FULLY RESPONSIBLE FOR ANY AND ALL DAMAGES WHICH MIGHT BE OCCASIONED BY THE CONTRACTOR'S FAILURE TO EXACTLY LOCATE AND PRESERVE ANY AND ALL UNDERGROUND UTILITIES.




Know what's below.
Call before you dig.

CONSTRUCTION SITE SAFETY IS THE RESPONSIBILITY OF THE CONTRACTOR. NEITHER THE OWNER NOR THE ENGINEER SHALL BE EXPECTED TO ASSUME ANY RESPONSIBILITY FOR SAFETY OF THE WORK, OF PERSONS ENGAGED IN THE WORK, OF ANY NEARBY STRUCTURES, OR OF ANY OTHER PERSONS.


LEGEND	
	PROPERTY LINE
	PROPOSED GRAVEL
	PROPOSED STORM STRUCTURES
	PROPOSED STORM SEWER
	PROPOSED HYDRANT
	PROPOSED WATER VALVE
	PROPOSED WATER LEAD
	PROPOSED SANITARY CLEANOUT
	PROPOSED SANITARY LEAD
	EXISTING STORM STRUCTURE
	EXISTING STORM SEWER
	EXISTING HYDRANT
	EXISTING WATER VALVE
	EXISTING WATER MAIN
	EXISTING SANITARY MANHOLE
	EXISTING SANITARY SEWER
	EXISTING OVERHEAD ELECTRIC
	EXISTING ASPHALT
	PROPOSED CONTOURS
	EXISTING CONTOURS

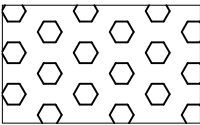


RAIN GARDEN SEED MIX				
QUA.	BOTANICAL NAME	COMMON NAME	SIZE	SPACING
	Aquilegia canadensis	COLUMBINE	2"x6" LIVE PLUG	18" O.C.
	Carex stipata	COMMON FOX SEDGE	2"x6" LIVE PLUG	18" O.C.
	Rudbeckia hirta	BLACK EYED SUSAN	2"x6" LIVE PLUG	18" O.C.
	Asclepias incarnata	SWAMP MILKWEED	2"x6" LIVE PLUG	24" O.C.

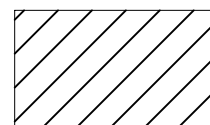


FOREBAY AND BORDER GRASS SEED MIX				
40%	CREeping RED FESCUE			
30%	ANNUAL RYEGRASS			
20%	PERENNIAL RYEGRASS			
10%	KENTUCKY BLUEGRASS			
NO FERTILIZER SHALL BE USED				

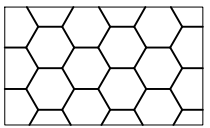




VEGETATED SWALES, DETENTION POND UPPER FREEBOARD AREA AND BORDER PLANTINGS				
QUA.	BOTANICAL NAME	COMMON NAME	SIZE	SPACING
	Aquilegia canadensis	COLUMBINE	2"x6" LIVE PLUG	18" O.C.
	Carex stipata	COMMON FOX SEDGE	2"x6" LIVE PLUG	18" O.C.
	Rudbeckia hirta	BLACK EYED SUSAN	2"x6" LIVE PLUG	18" O.C.

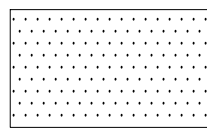

DETENTION POND LOWER FREEBOARD AREA PLANTINGS				
QUA.	BOTANICAL NAME	COMMON NAME	SIZE	SPACING
	Aster novae-angliae	NEW ENGLAND ASTER	2"x6" LIVE PLUG	36" O.C.
	Cornus sericea	RED TWIG DOGWOOD	2"x6" LIVE PLUG	36" O.C.
	Eryngium yuccifolium	RATTLESNAKE MASTER	2"x6" LIVE PLUG	36" O.C.

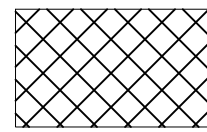


DETENTION POND FLOOR AREA PLANTINGS				
QUA.	BOTANICAL NAME	COMMON NAME	SIZE	SPACING
	Asclepias incarnata	SWAMP MILKWEED	2"x6" LIVE PLUG	24" O.C.
	Iris virginica	BLUE FLAG IRIS	2"x6" LIVE PLUG	24" O.C.
	Lobelia siphilitica	BLUE LOBELIA	2"x6" LIVE PLUG	24" O.C.
	Panicum virgatum	SWITCH GRASS	2"x6" LIVE PLUG	24" O.C.

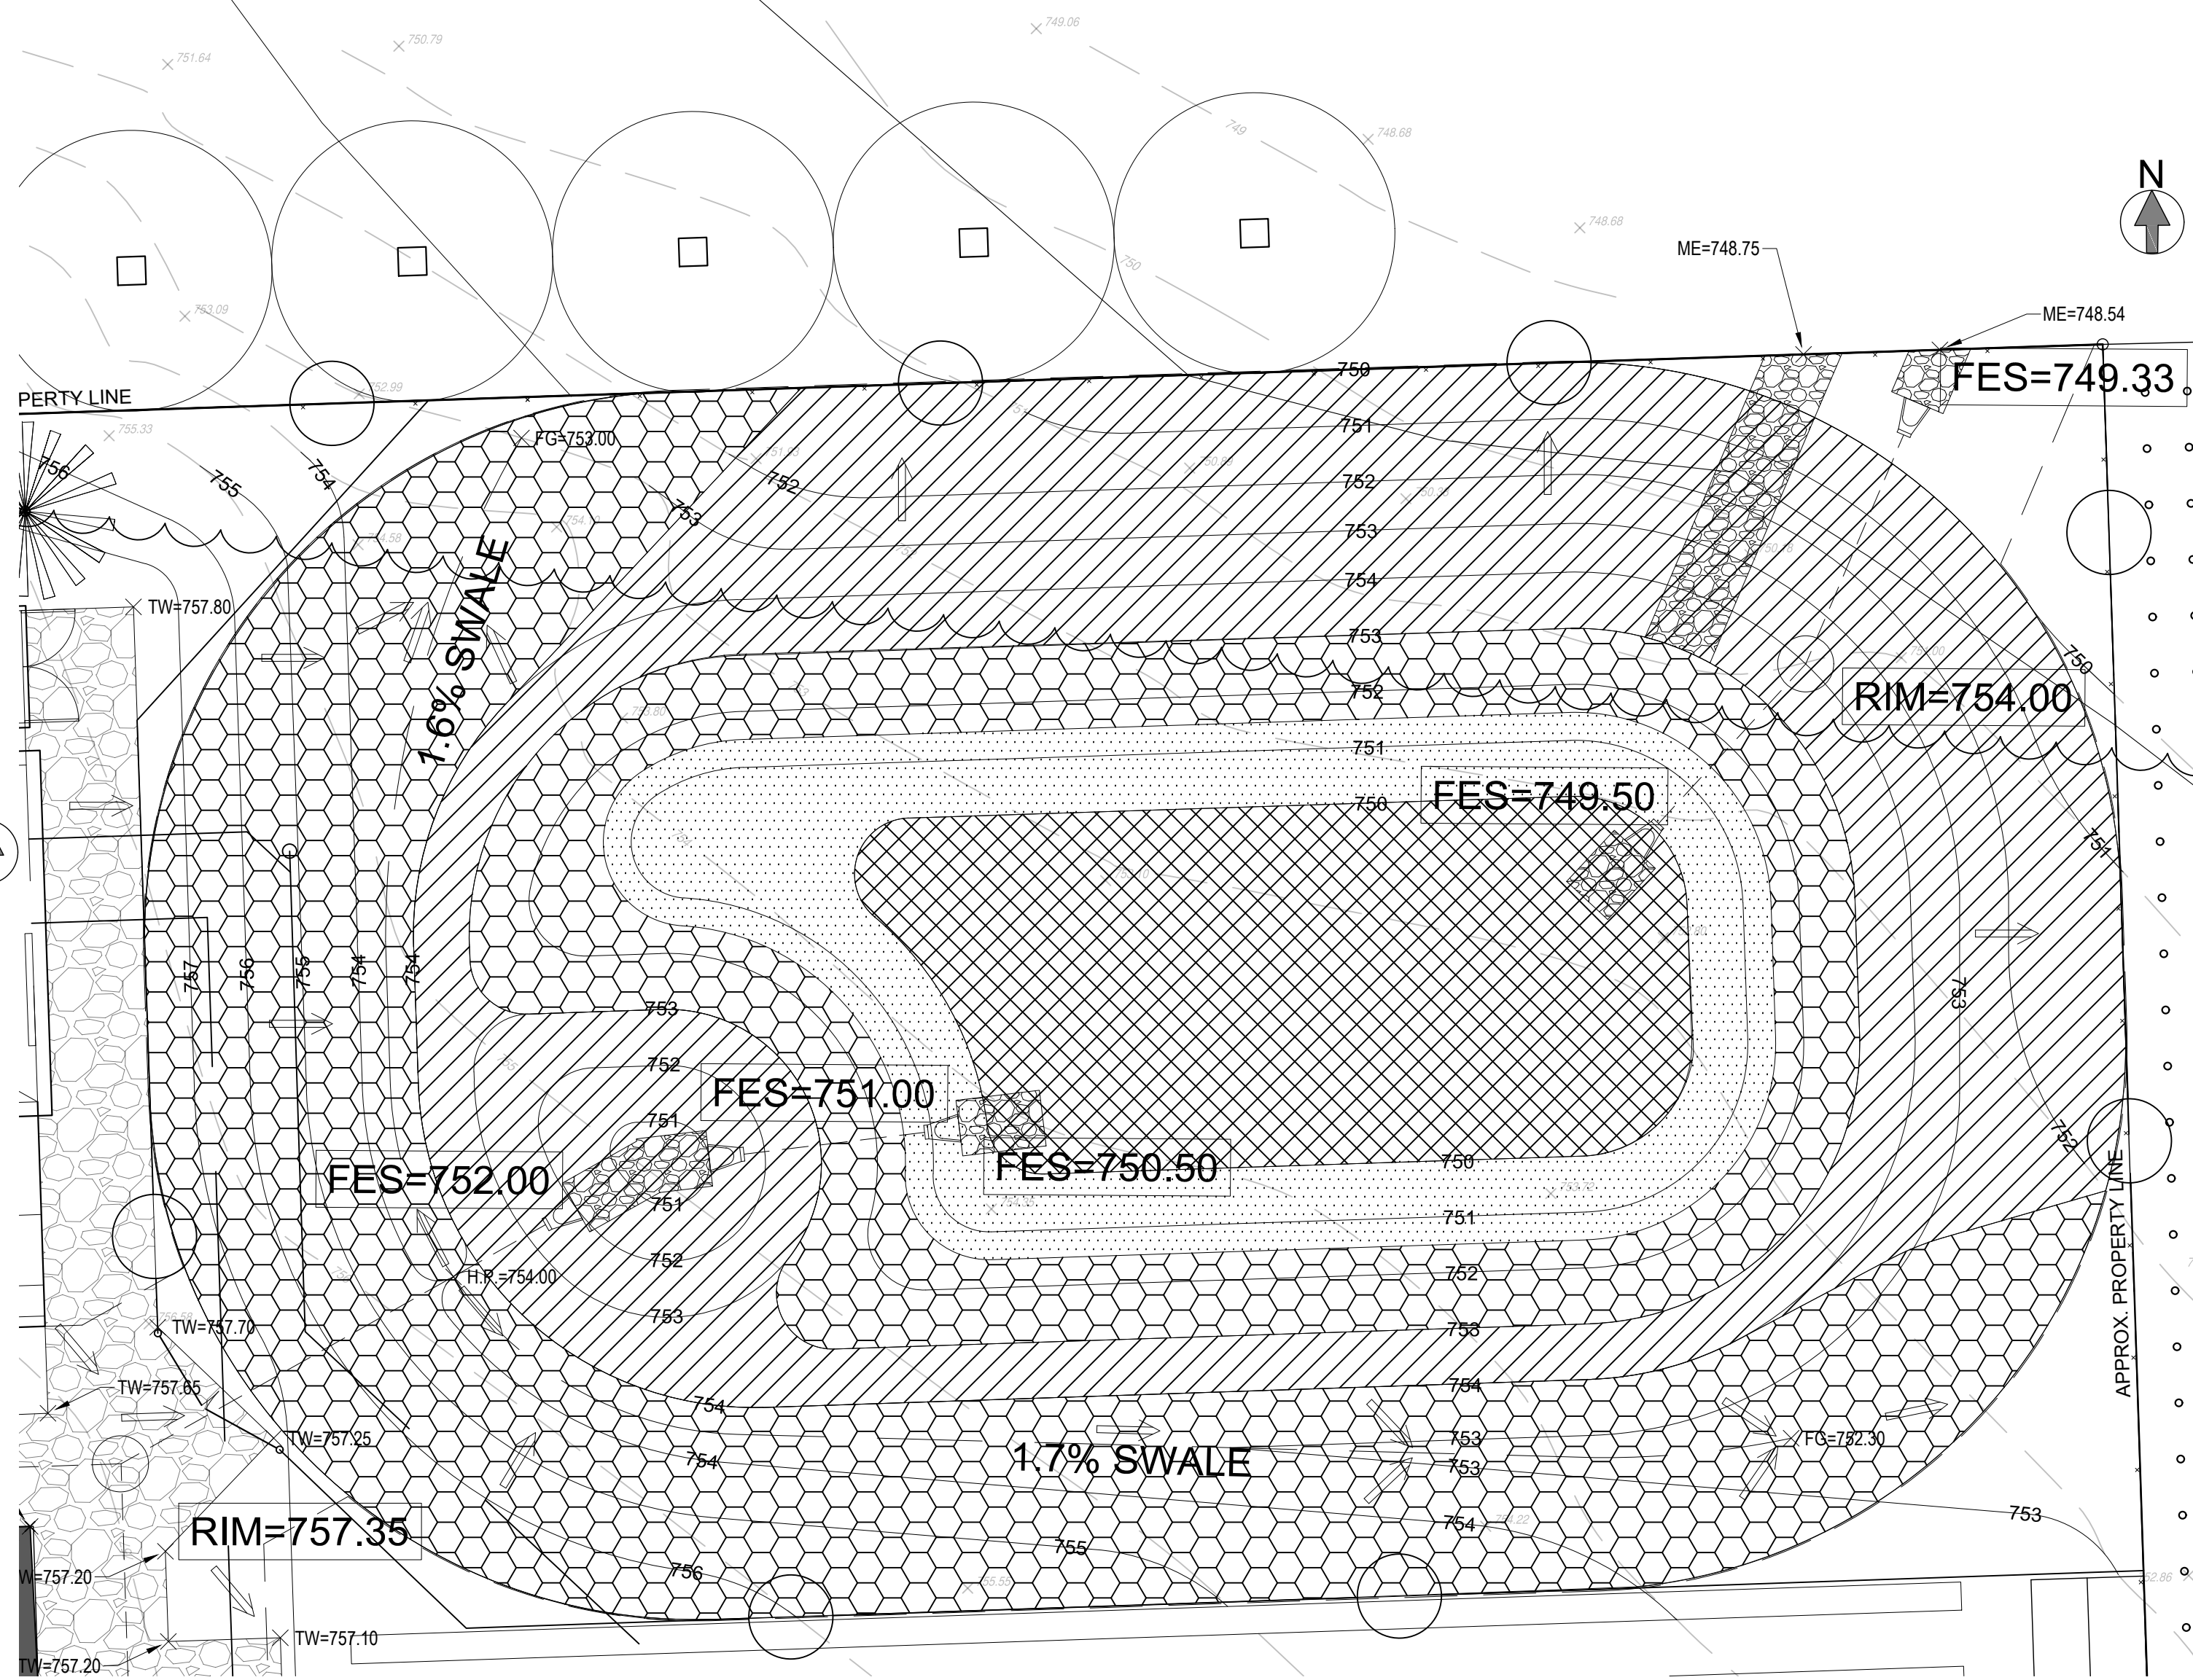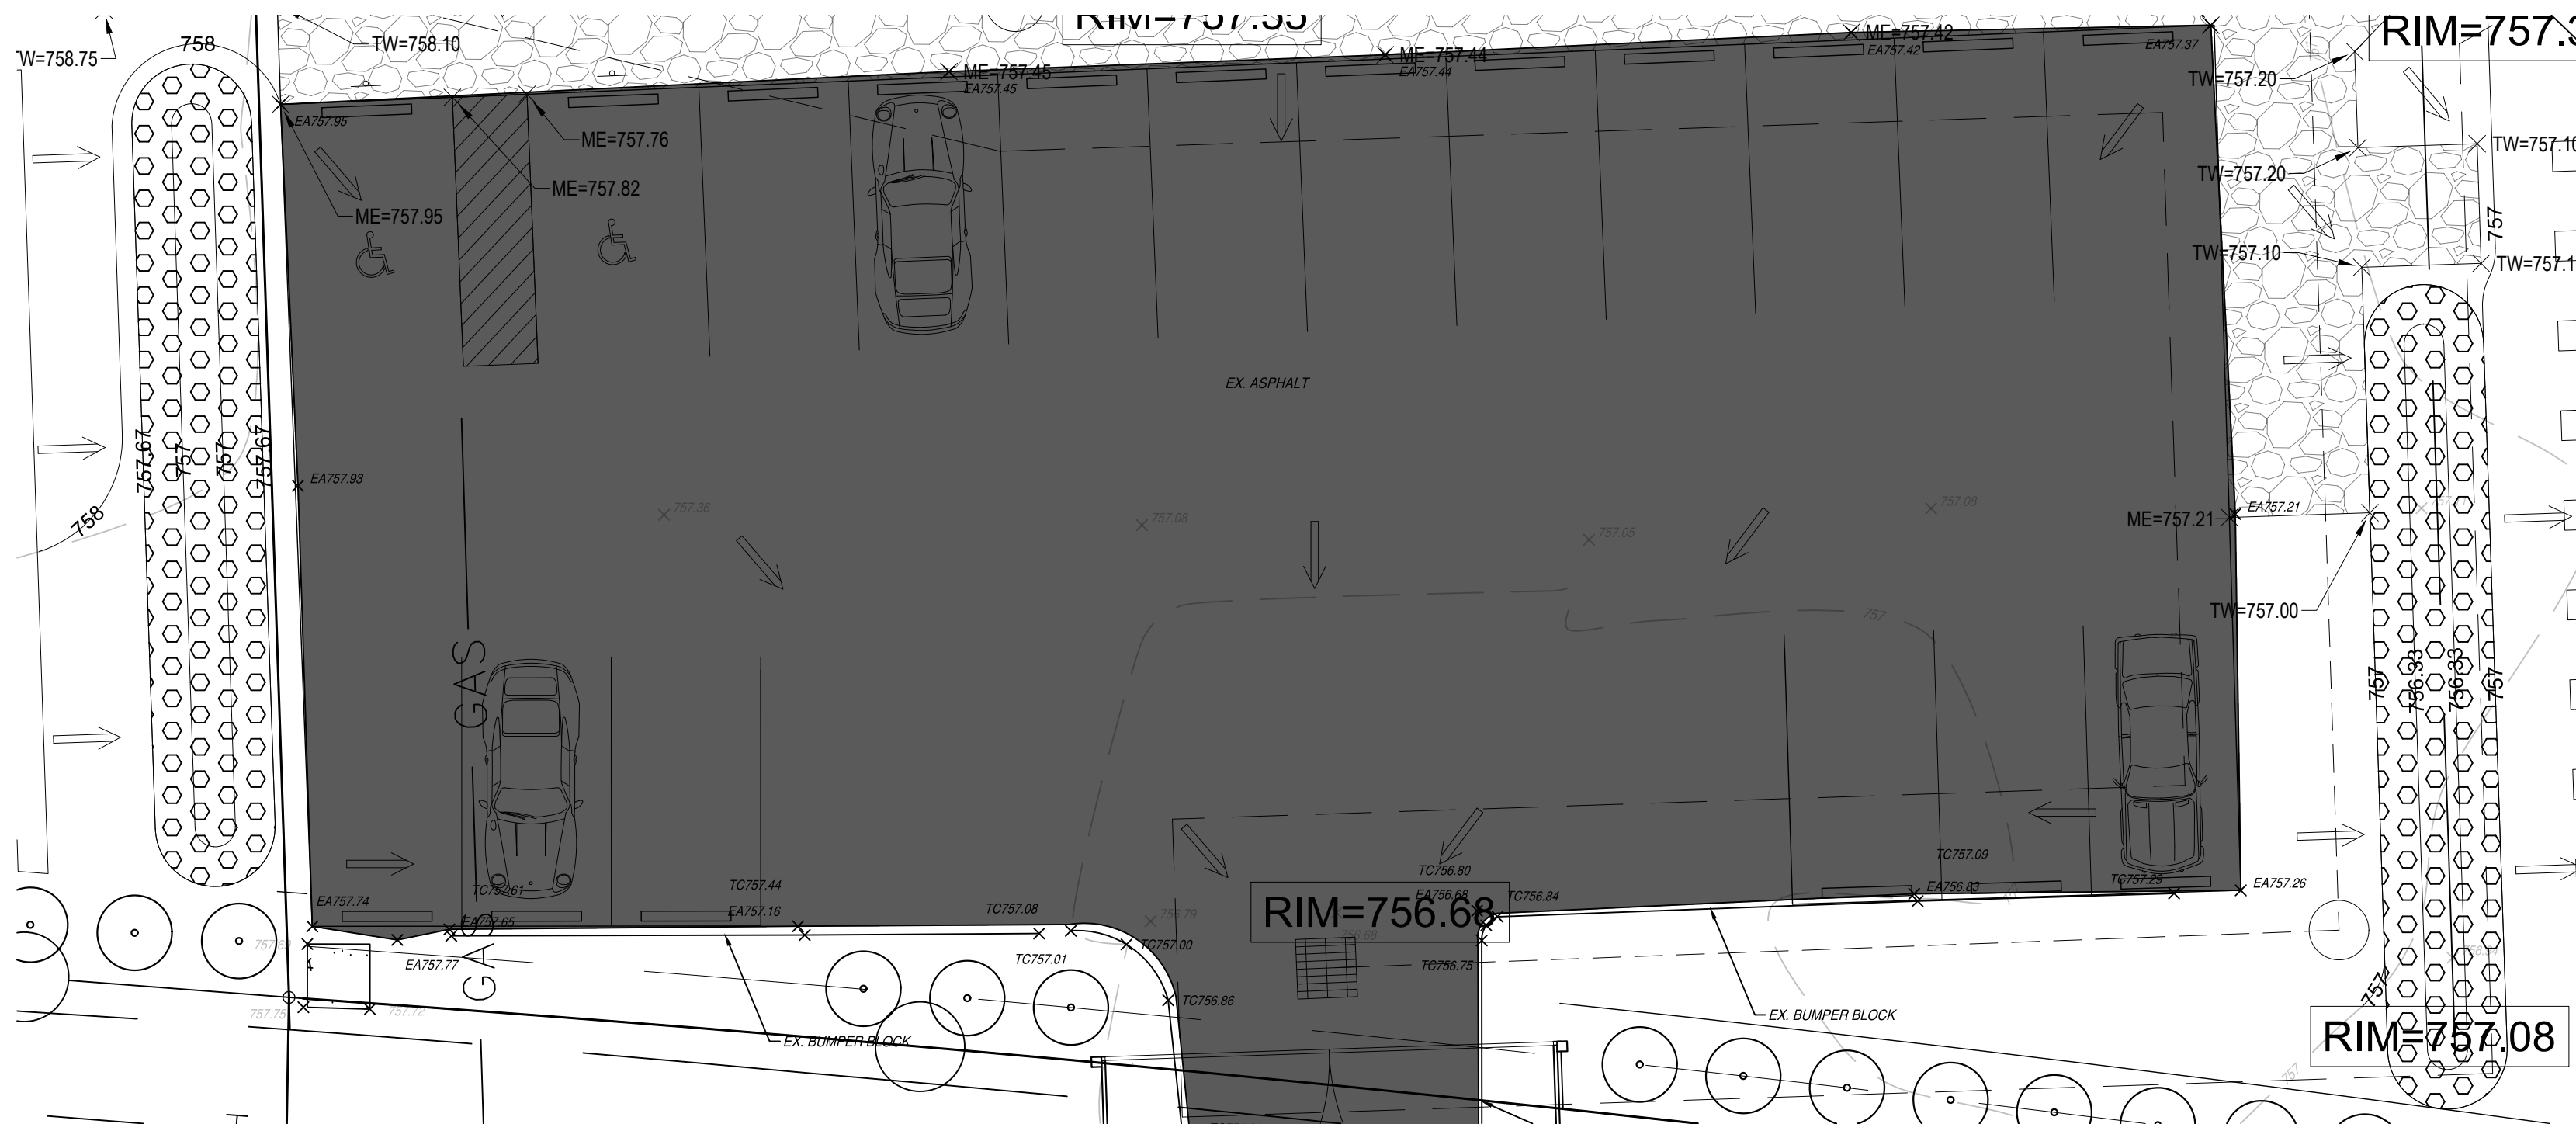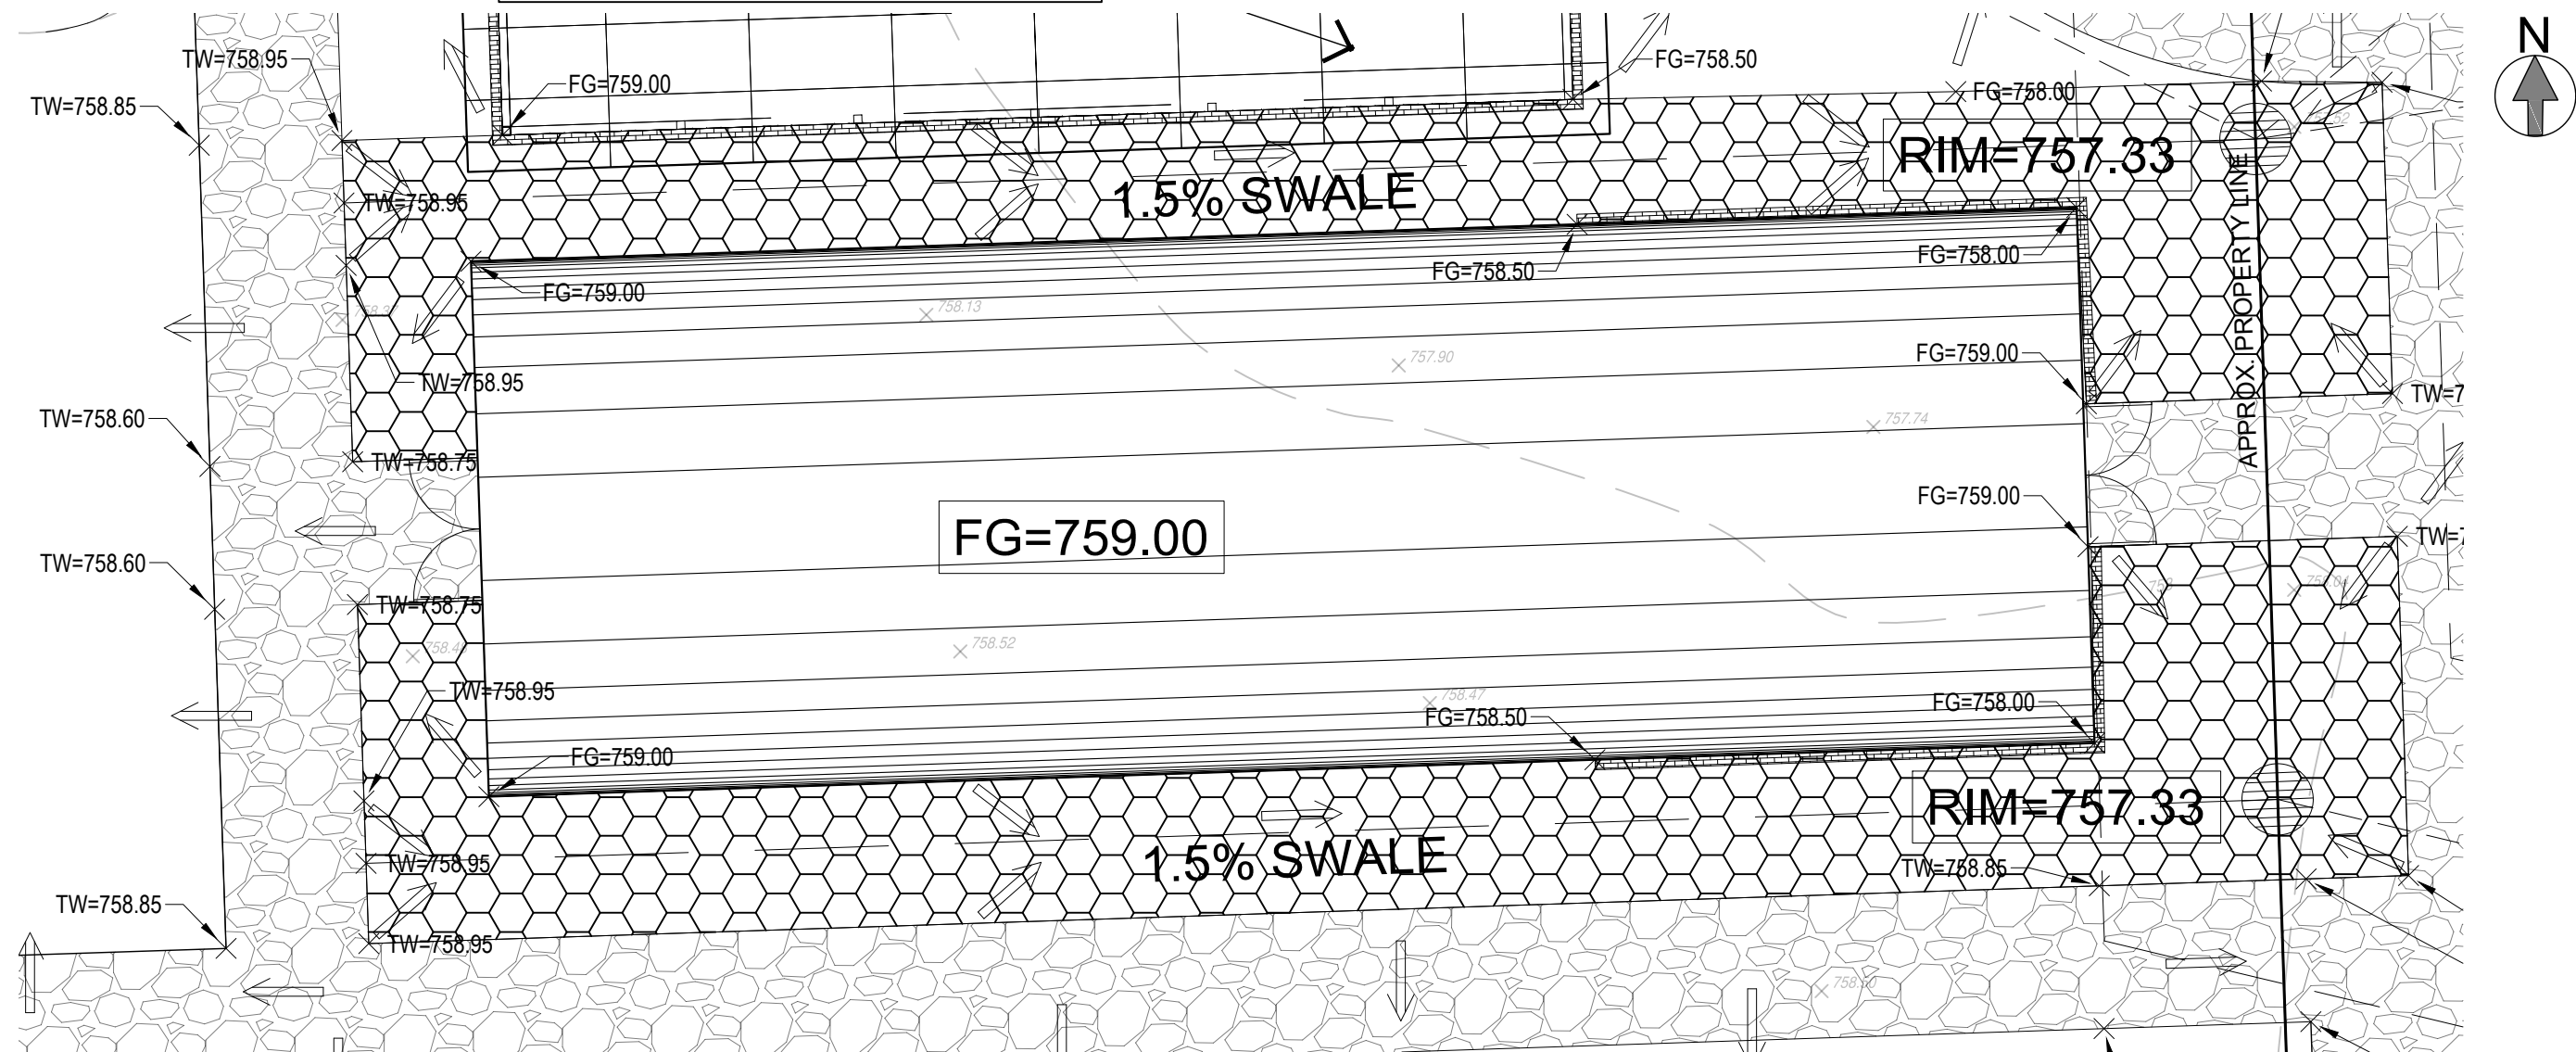

NOTE:
A 2' CLAY LINER WILL BE INSTALLED UNDER THE FOREBAY AND DETENTION BASIN STARTING AT ELEVATION 753.

NOTE:
NO CHEMICALS ARE ALLOWED IN STORMWATER FEATURES OR BUFFER ZONES WITH THE FOLLOWING EXCEPTION: INVASIVE SPECIES MAY BE TREATED WITH CHEMICALS BY A CERTIFIED APPLICATOR.

12/19/2025			CHAPTER NAME: EWB USA DETROIT	REIC: MICHELLE THOMPSON, P.E.	12/14/2025	SECTION 35	CLAY HILL COMMUNITY FARM & GARDEN	SCALE
3/11/2026			LOCATION: DETROIT, MI	PROJECT LEAD: ANDREW O'CONNOR		TOWN 2 SOUTH, RANGE 7 EAST	CLIENT: CLAY HILL COMMUNITY FARM & GARDEN	0 5 10
			CONTACT: CHAPTER@EWB-DETROIT.ORG	PROJECT LEAD:		SUPERIOR CHARTER TOWNSHIP	1850 NORTH HARRIS ROAD	1" = 10 FEET
				DRAWN BY: ANDREW O'CONNOR		WASHTENAW COUNTY, MICHIGAN	SUPERIOR CHARTER TOWNSHIP, MI 48198	SHEET NO.:
				ROLE	CHECK DONE		LANDSCAPING PLAN	C9
DATE	REVISION							SHEET 9 OF 9

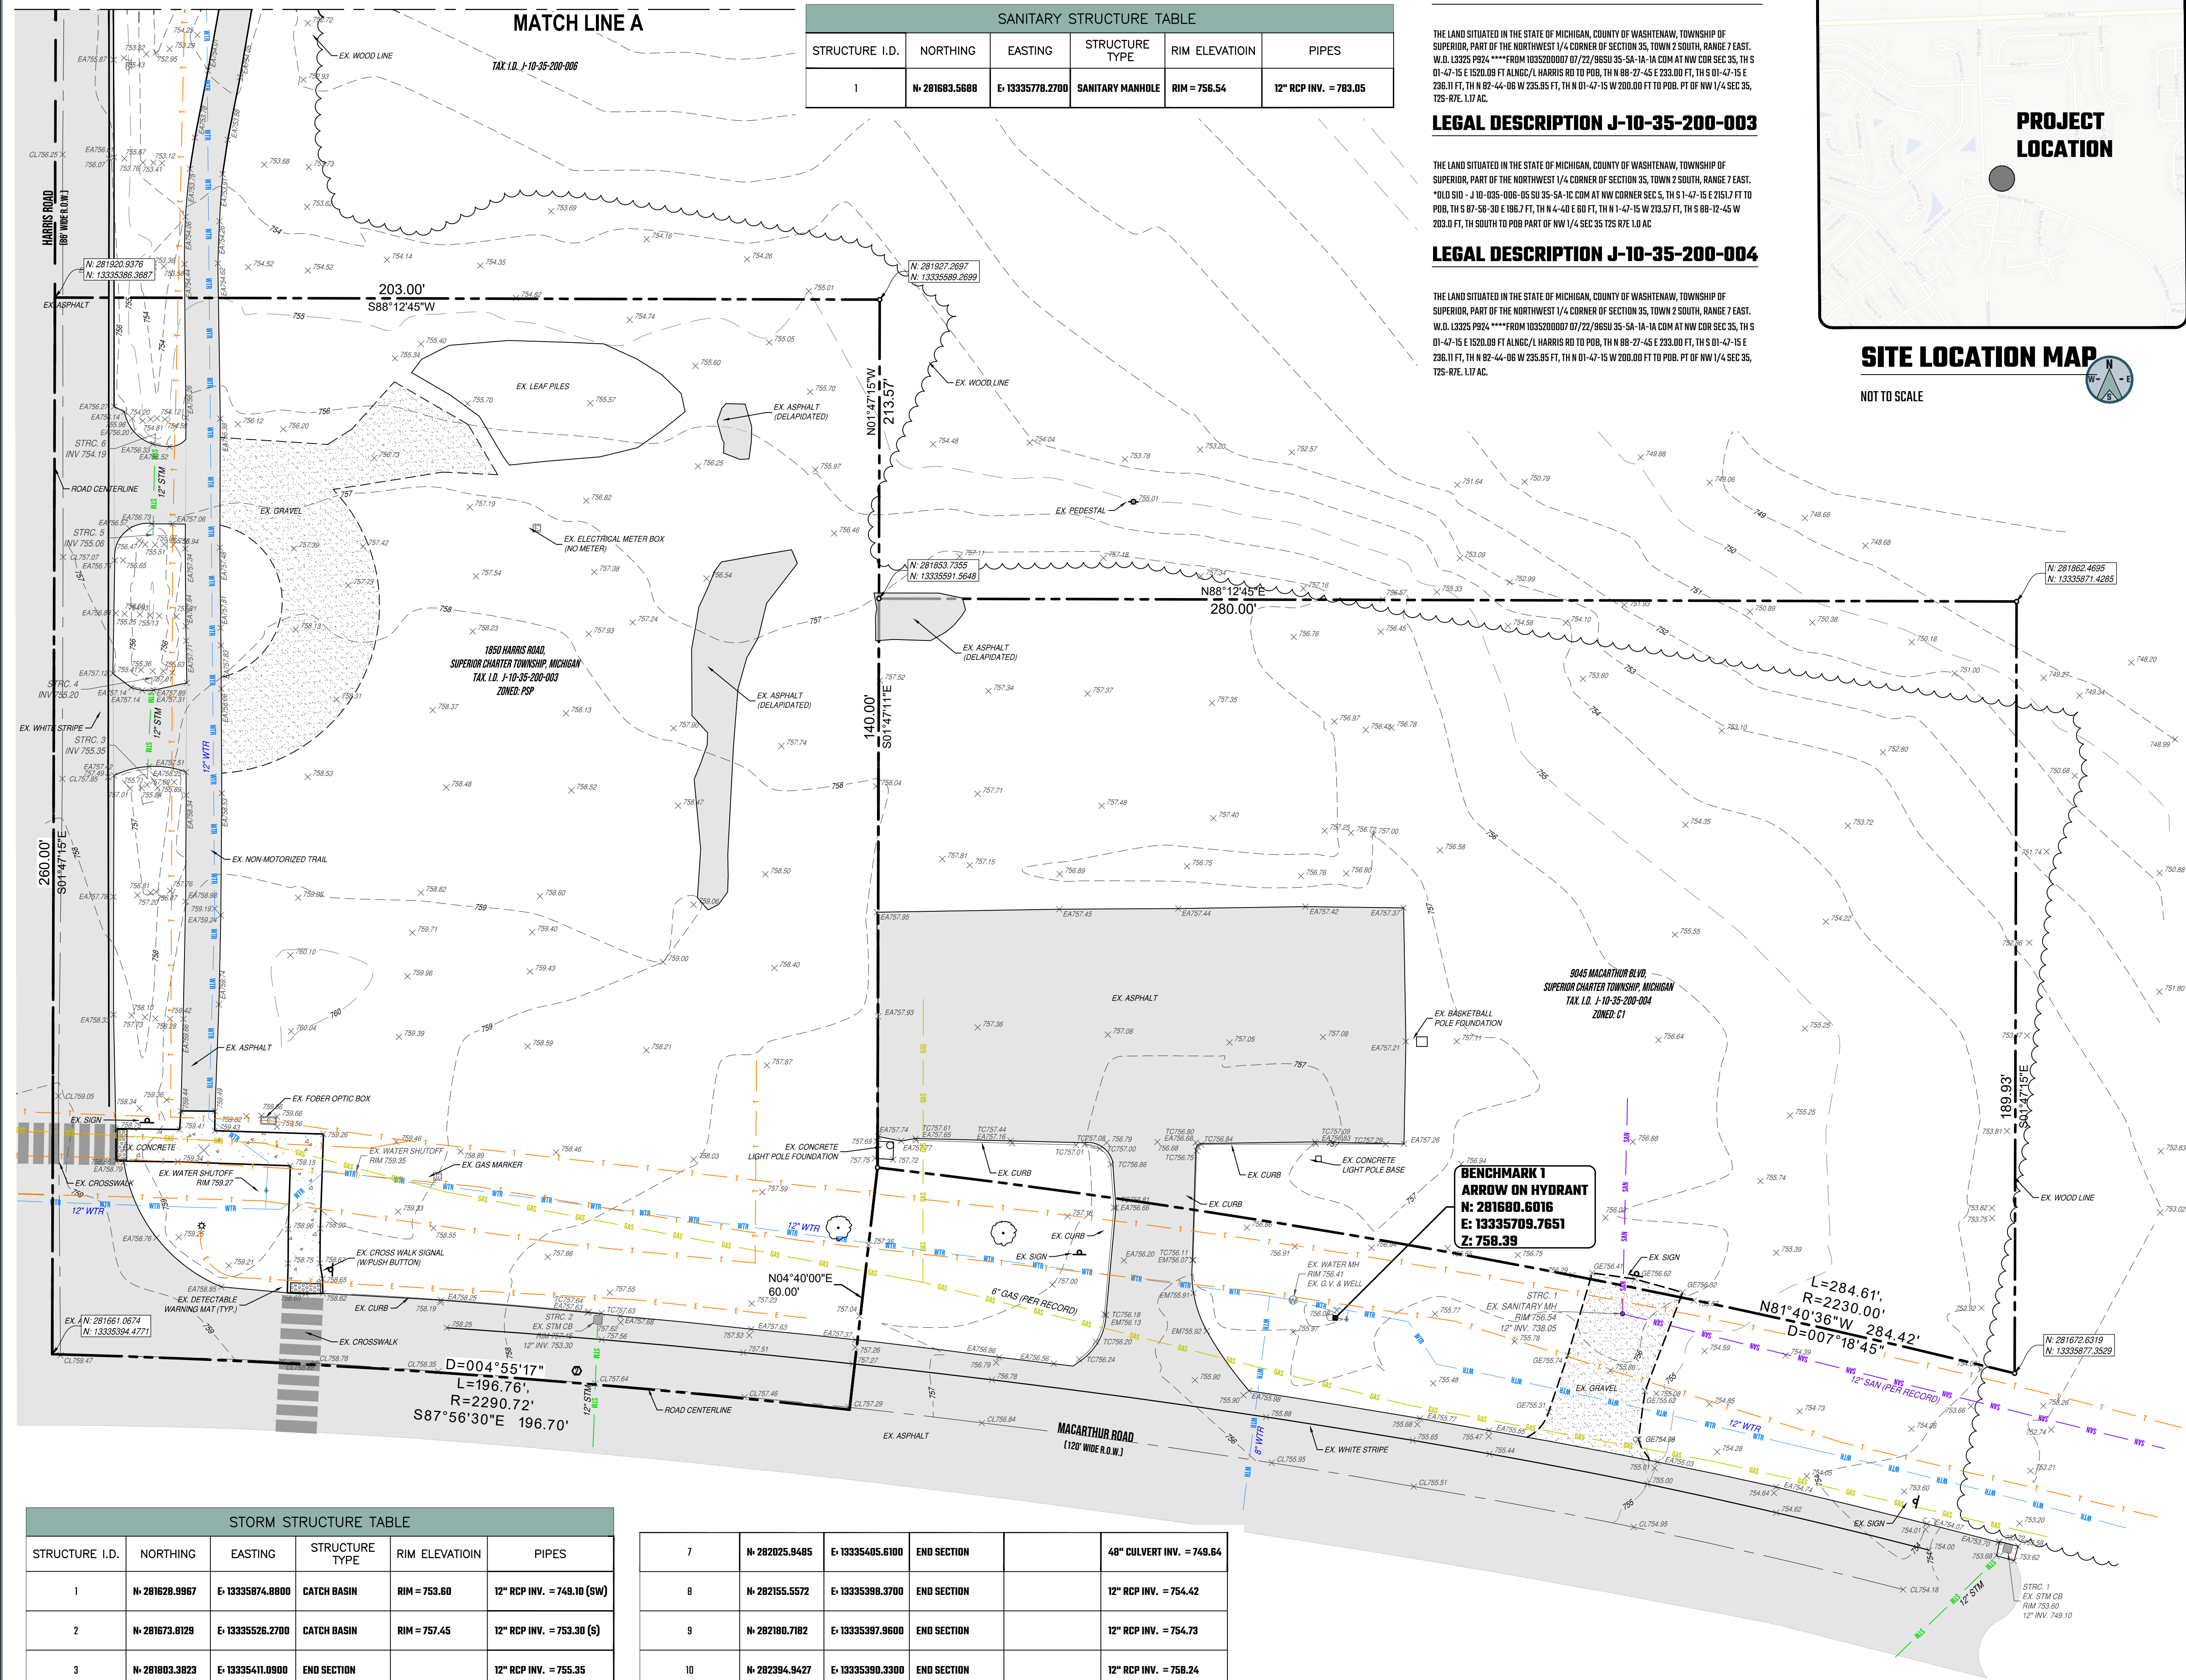


7	N# 282025.9485	E# 13335405.6100	END SECTION		48" CULVERT INV. = 748.64
8	N# 282155.5572	E# 13335398.3700	END SECTION		12" RCP INV. = 754.42
9	N# 282180.7182	E# 13335397.9600	END SECTION		12" RCP INV. = 754.73
10	N# 282394.9427	E# 13335390.3300	END SECTION		12" RCP INV. = 758.24
11	N# 282423.1958	E# 13335389.4800	END SECTION		12" RCP INV. = 758.11
12	N# 282436.8009	E# 13335389.4400	END SECTION		12" RCP INV. = 759.61
13	N# 281828.9967	E# 13335874.8800	CATCH BASIN	RIM = 761.43	12" RCP INV. = 761.43 (S)

LEGAL DESCRIPTION J -10-35-200-009

THE LAND SITUATED IN THE STATE OF MICHIGAN, COUNTY OF WASHTENAW, TOWNSHIP OF
SUIPER, PART OF THE NORTHWEST 1/4 CORNER OF SECTION 35, TOWN 2 SOUTH, RANGE 7 EAST.
*OLD SD - J 10-035-006-05 SU 35-5A-1C COM AT NW CORNER SEC 35, TH S 1-47-15 E 2151.7 FT TO
POB, TH S 87-56-30 E 1967.7 FT, TH N 4-40 E 60 FT, TH N 1-47-15 W 213.5 FT, TH S 88-12-45 W
203.0 FT, TH SOUTH TO POB PART OF NW 1/4 SEC 35 T2S R7E L1 AC

LEGAL DESCRIPTION J-10-35-200-004

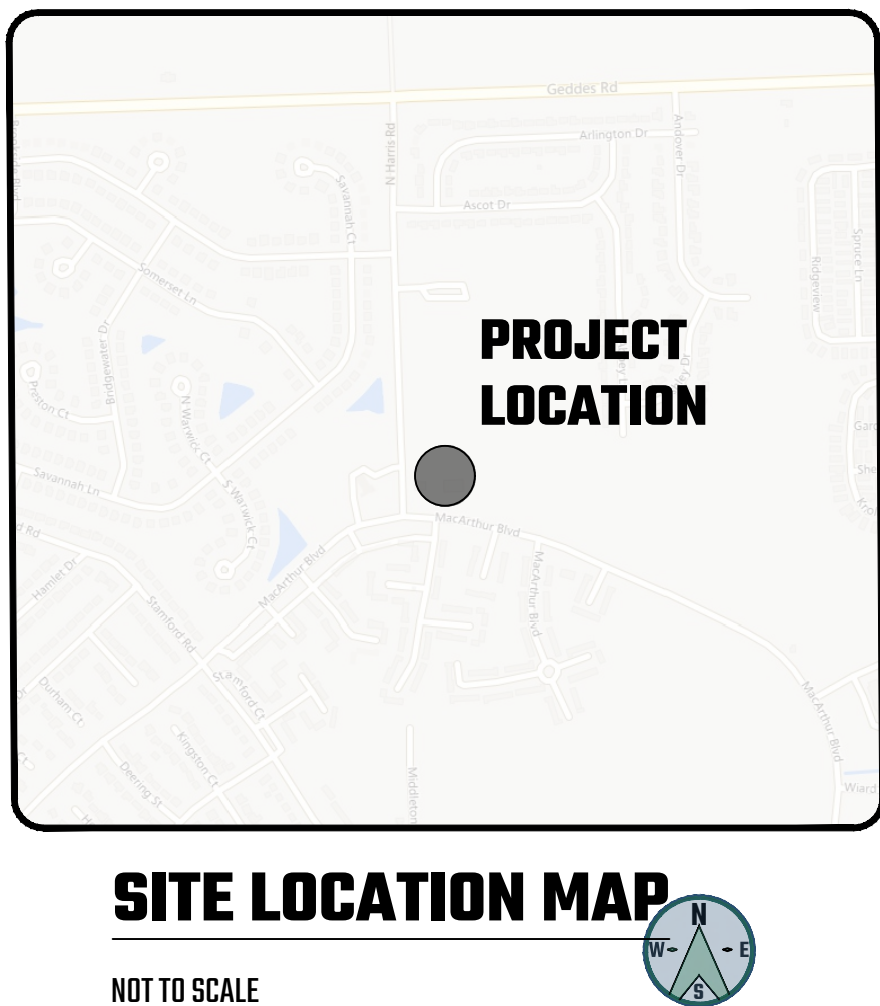


EXISTING UTILITY LEGEND

NOTES

BENCHMARK DATA:

FLOODPLAIN NOTE:

SOILS DATA

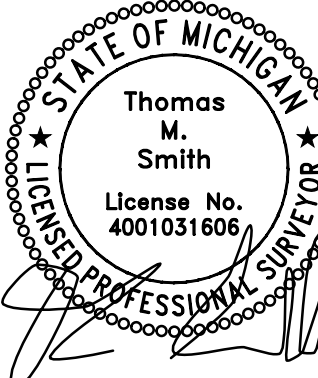

Project

CLAY HILL FARM MARKET

Sheet Name
TOPOGRAPHIC SURVEY

[illegible]

Date: 04/15/2024

Reviewed By: BF


ENG/CADD: BH



Checked By: KMA



PE Project No. 24-0009




Sheet No.




DRAWING NOTE: SCALE SHOWN IS MEANT FOR 24" X 36" AND WILL SCALE INCORRECTLY IF PRINTED
ON ANY OTHER SIZE MEDIA BESIDES 11" X 17"
NO REPRODUCTION SHALL BE MADE WITHOUT PRIOR CONSENT OF PRIORITY ENGINEERING, LLC.
© 2024

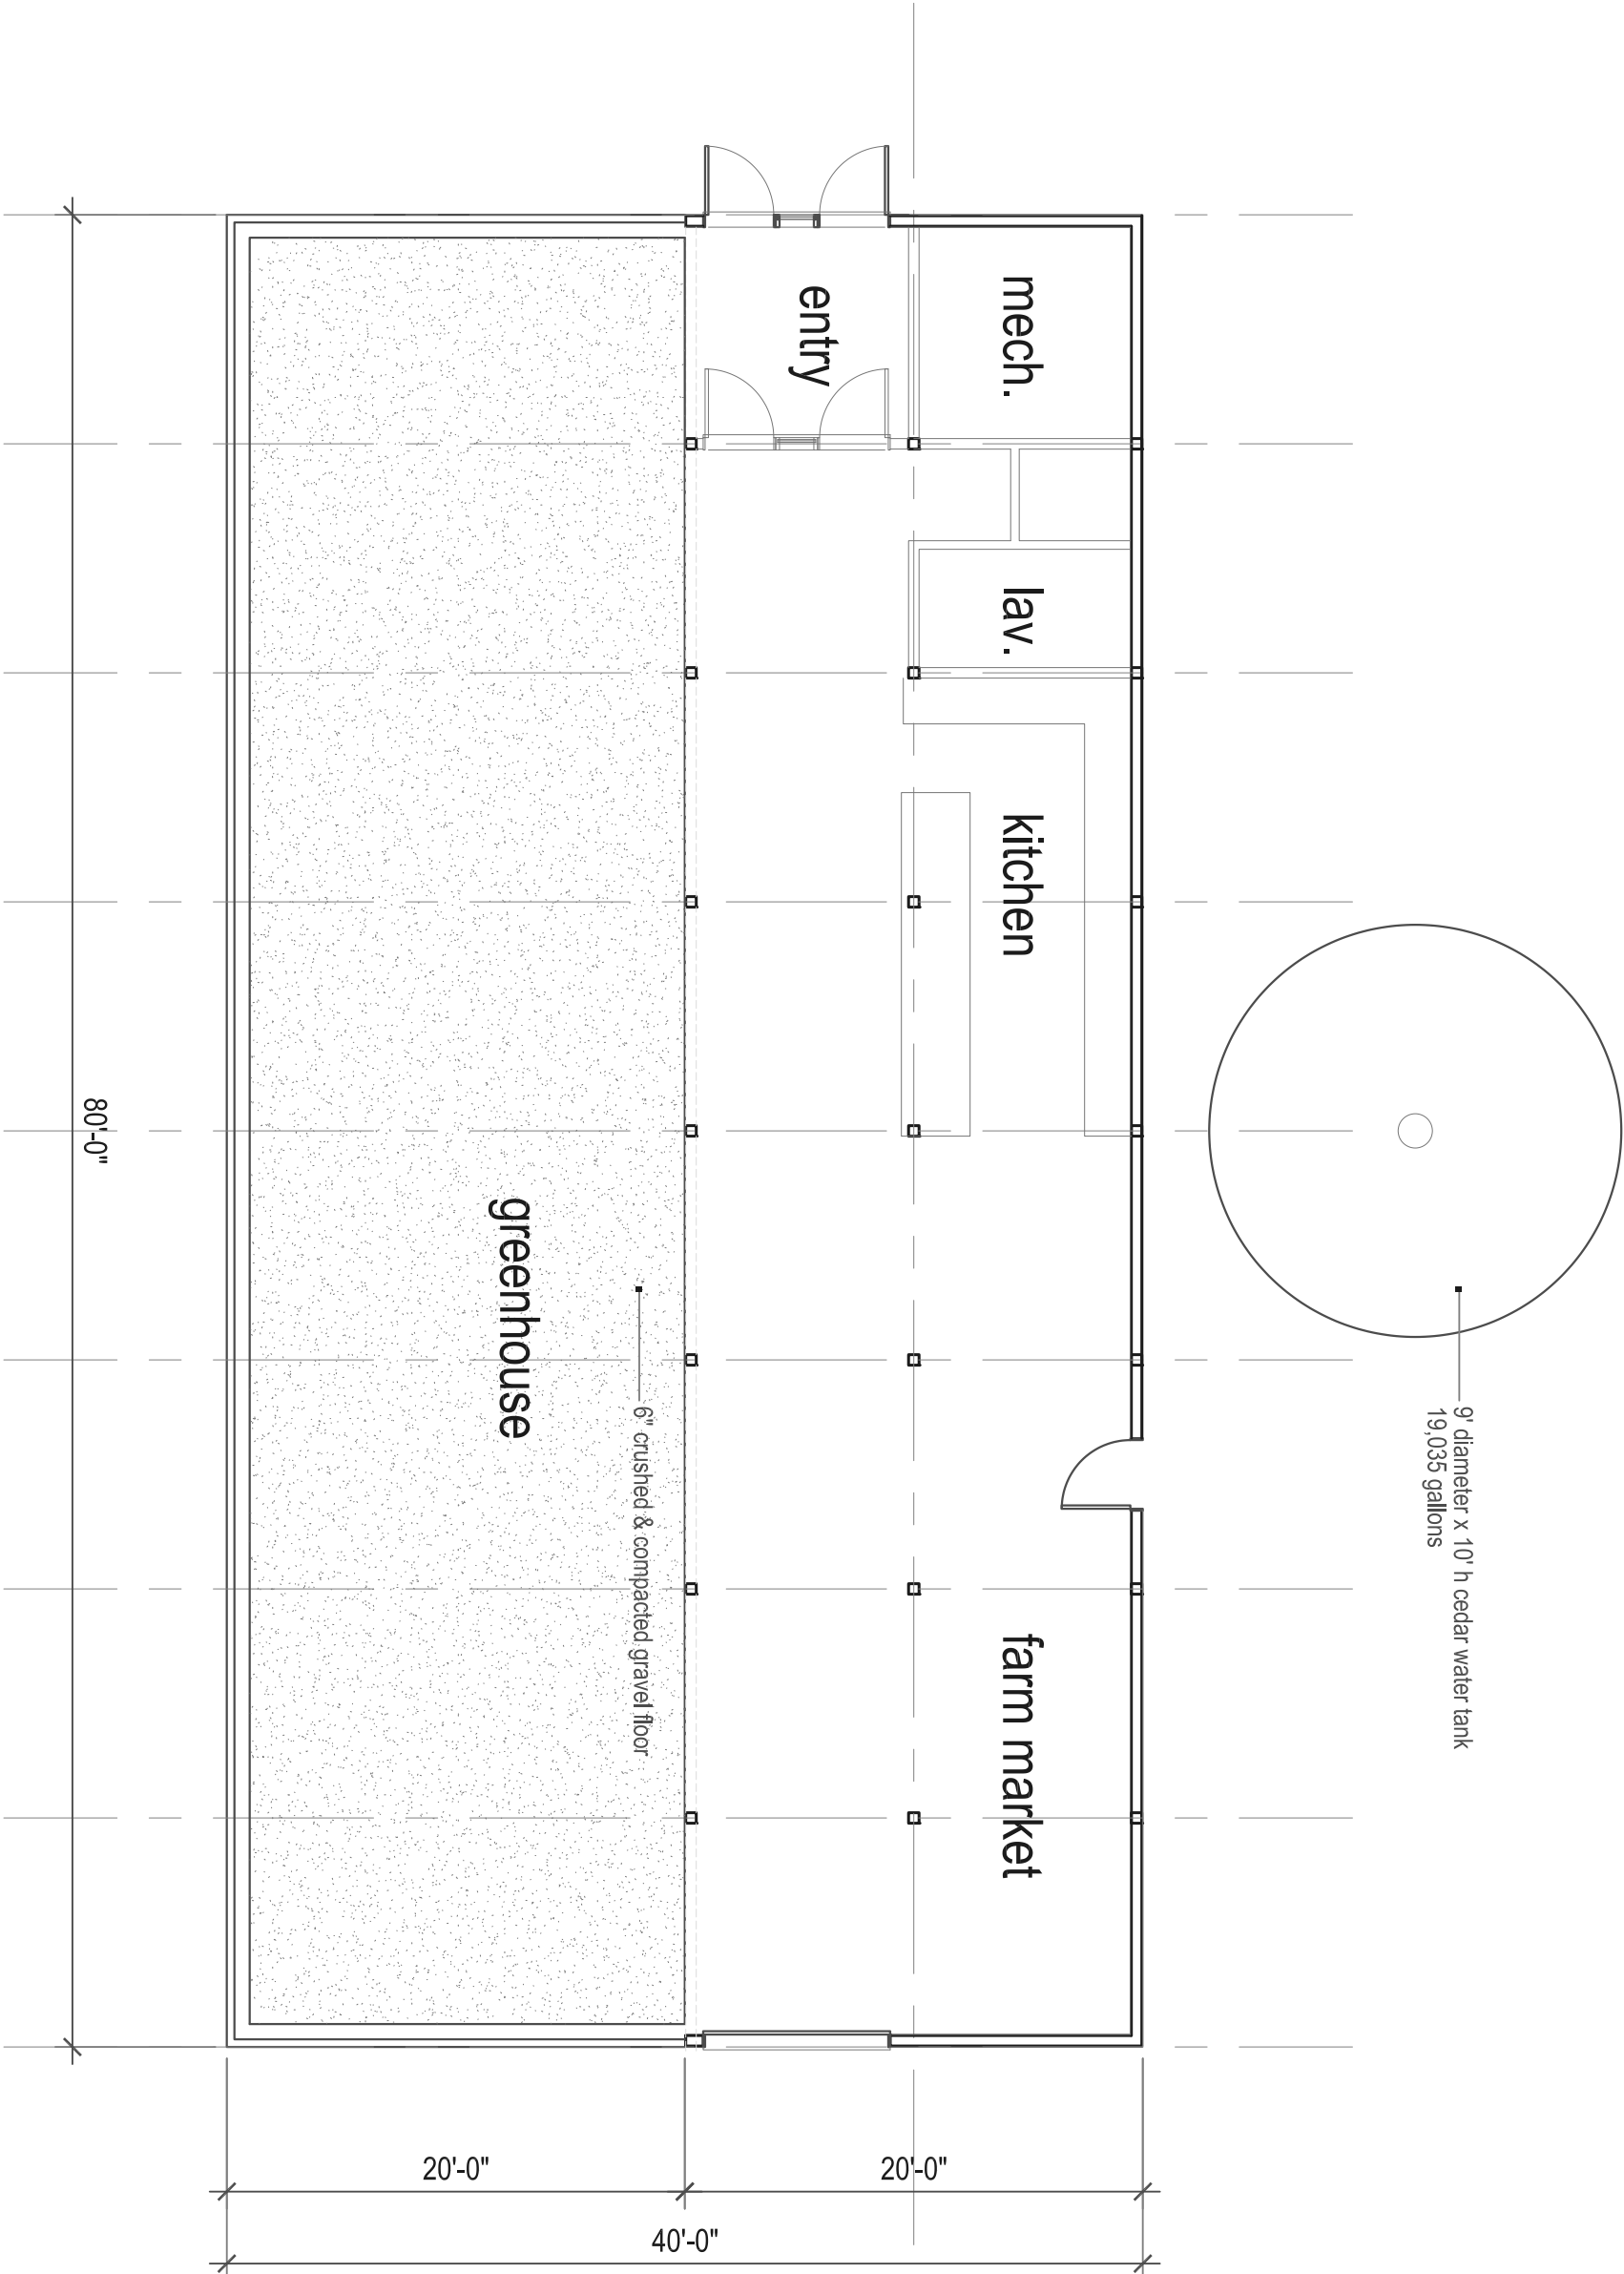


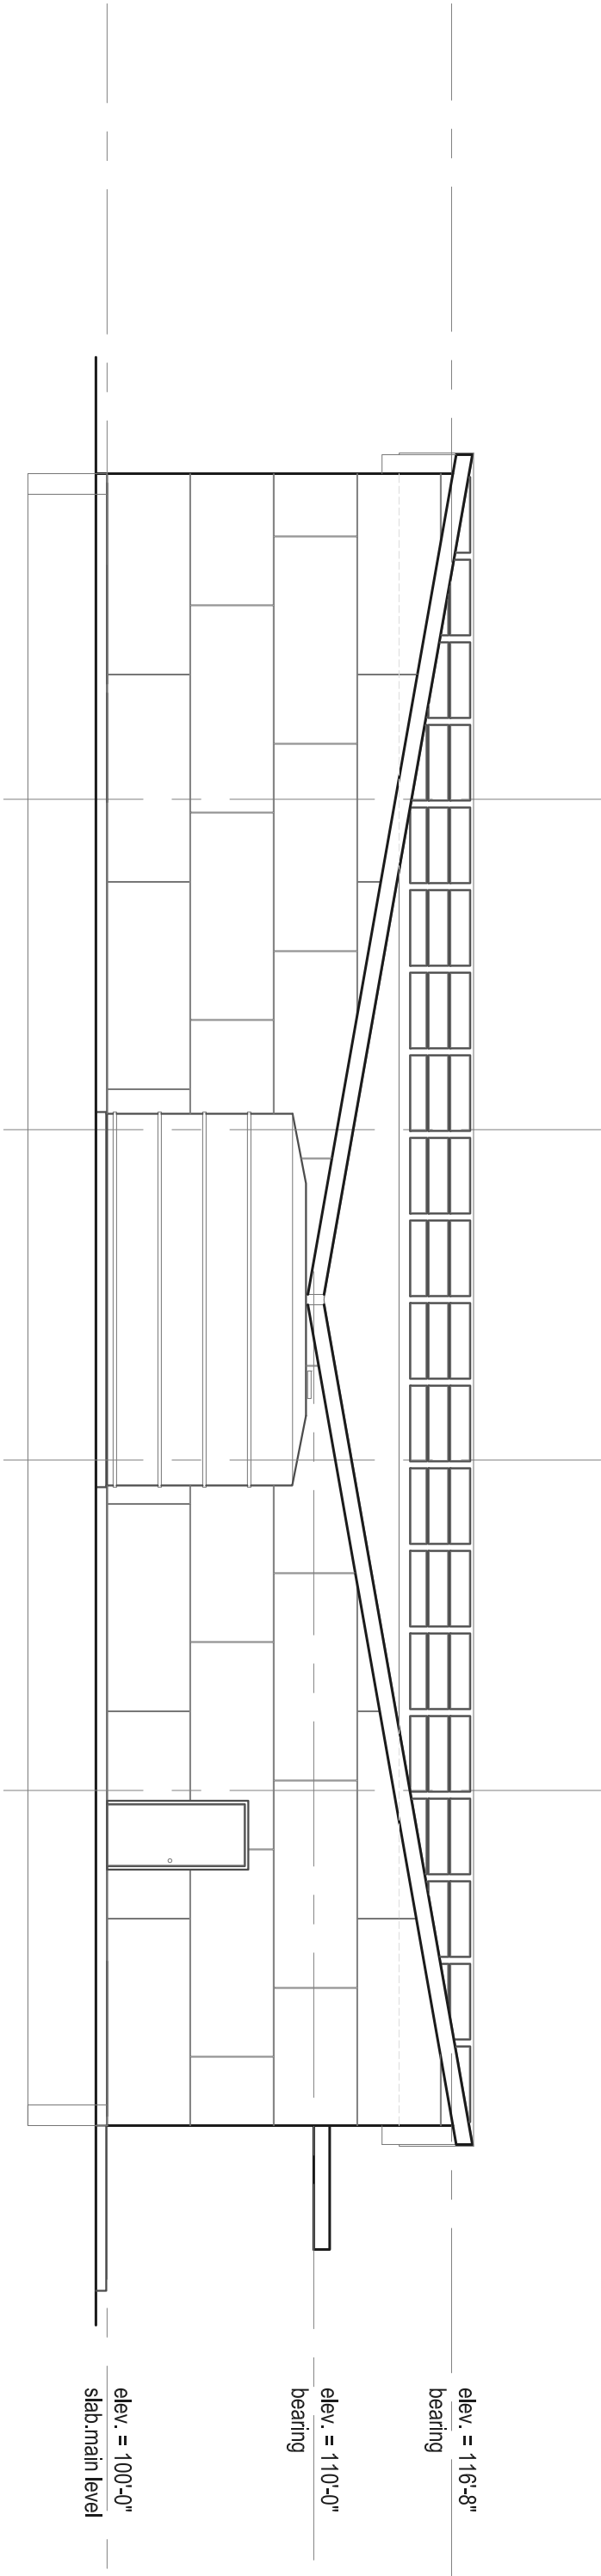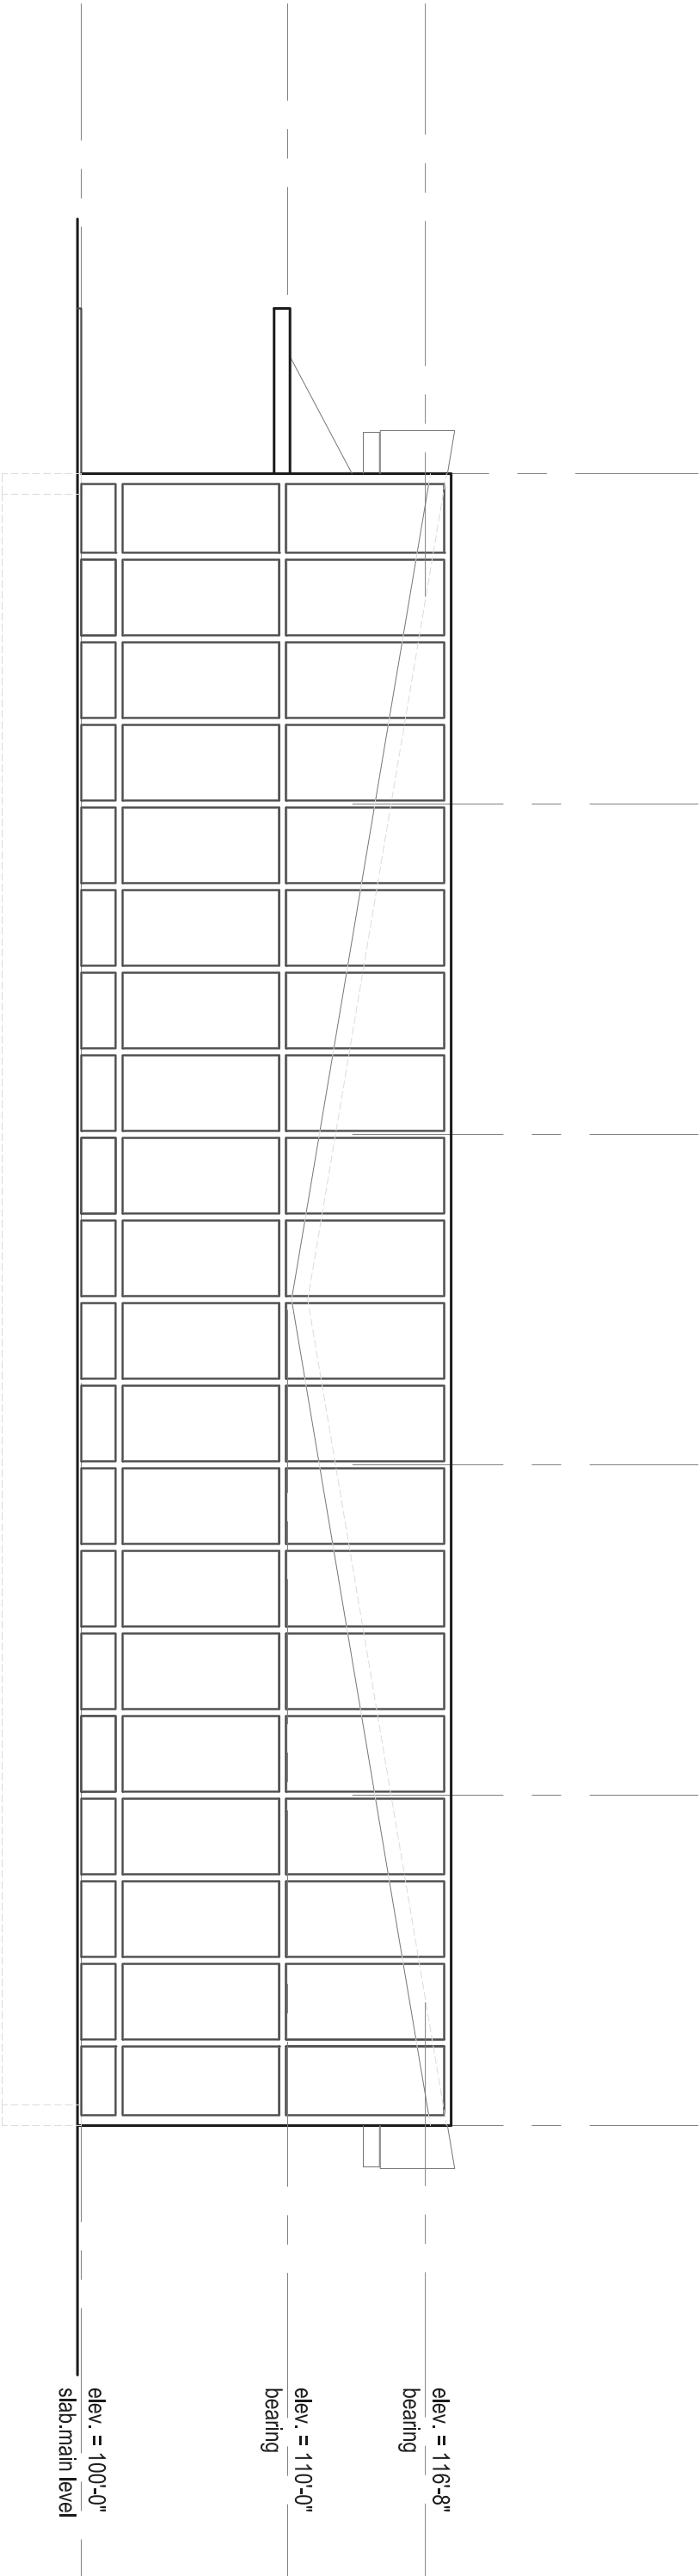

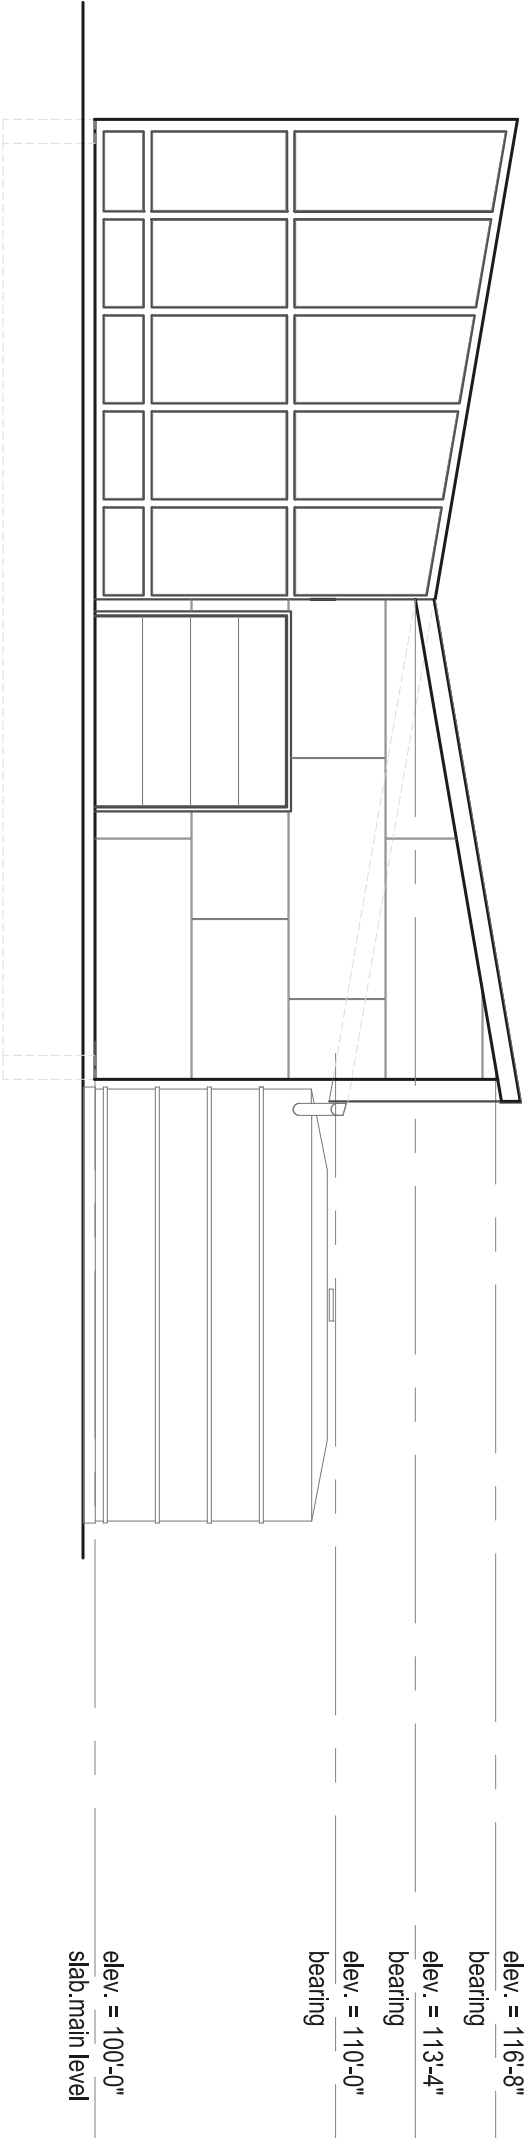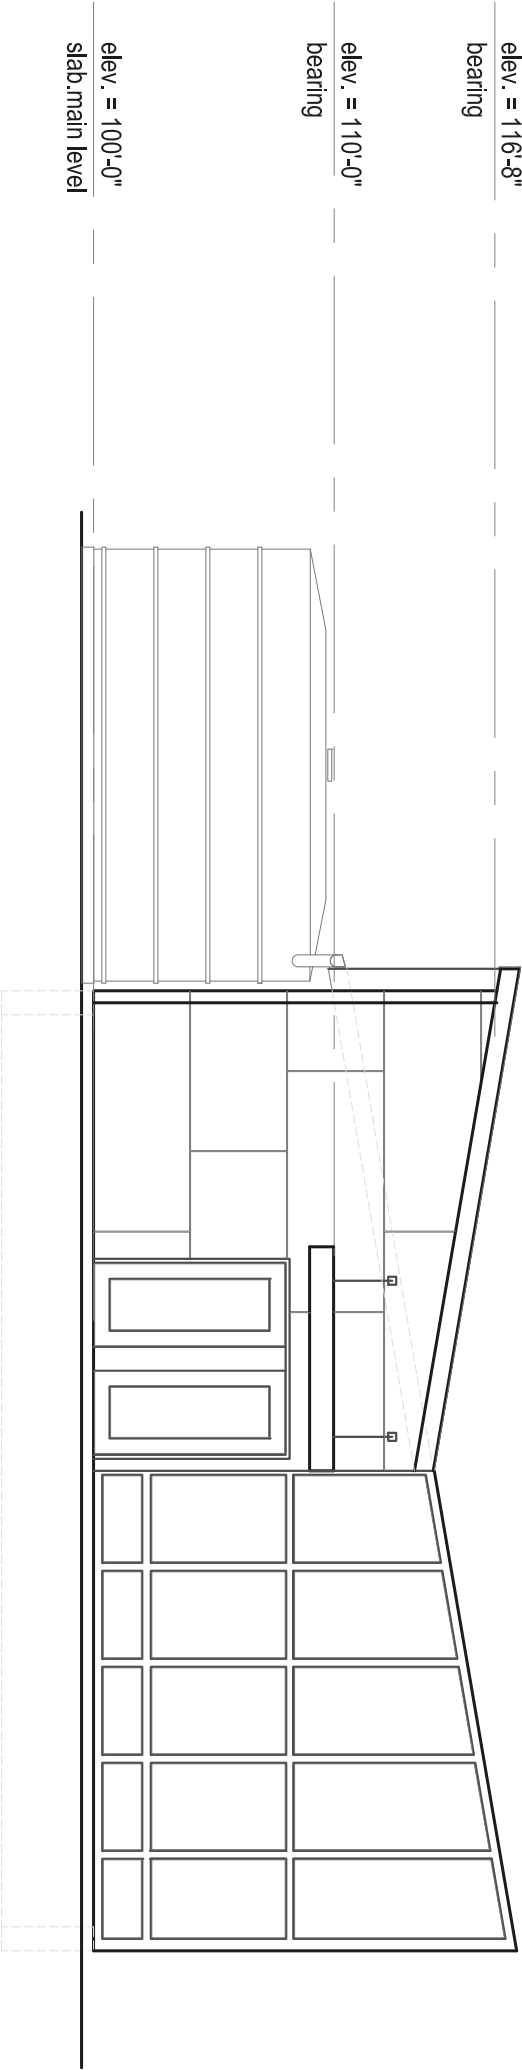

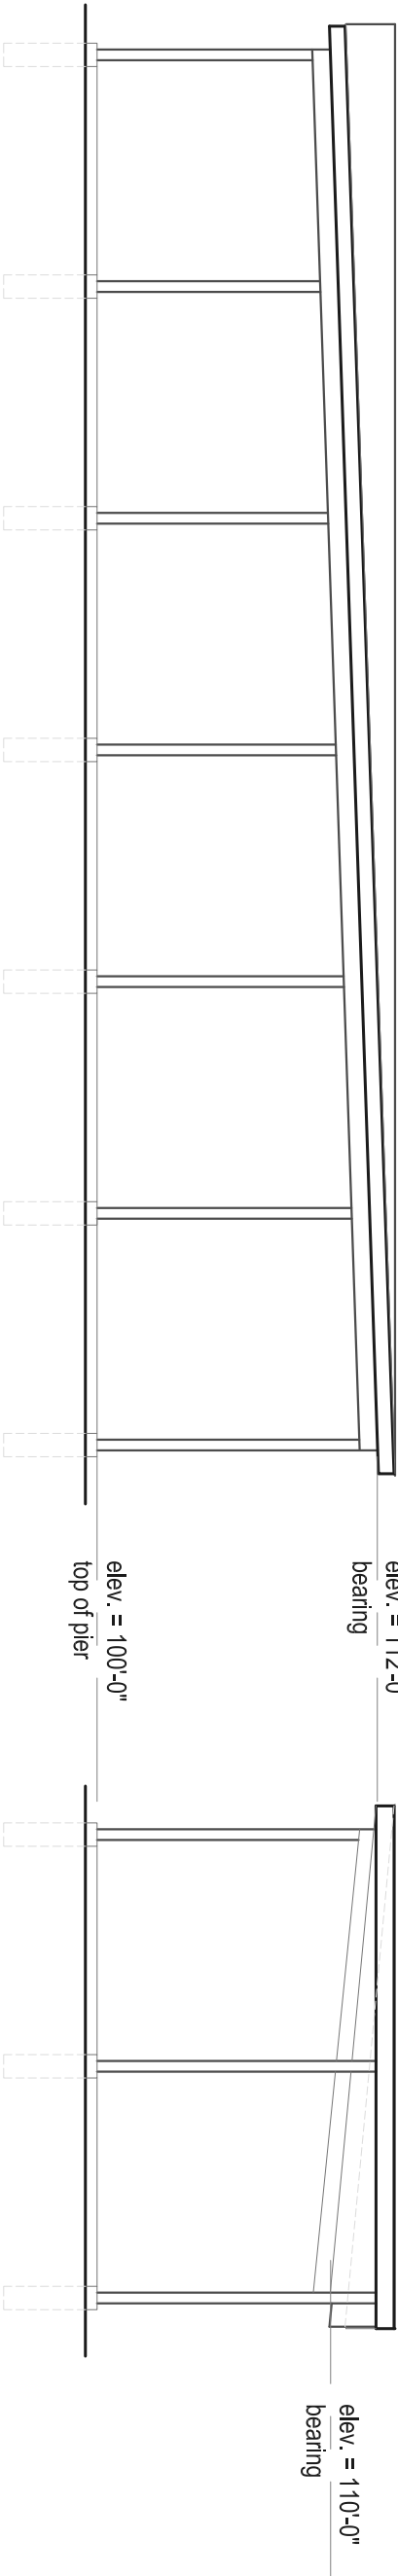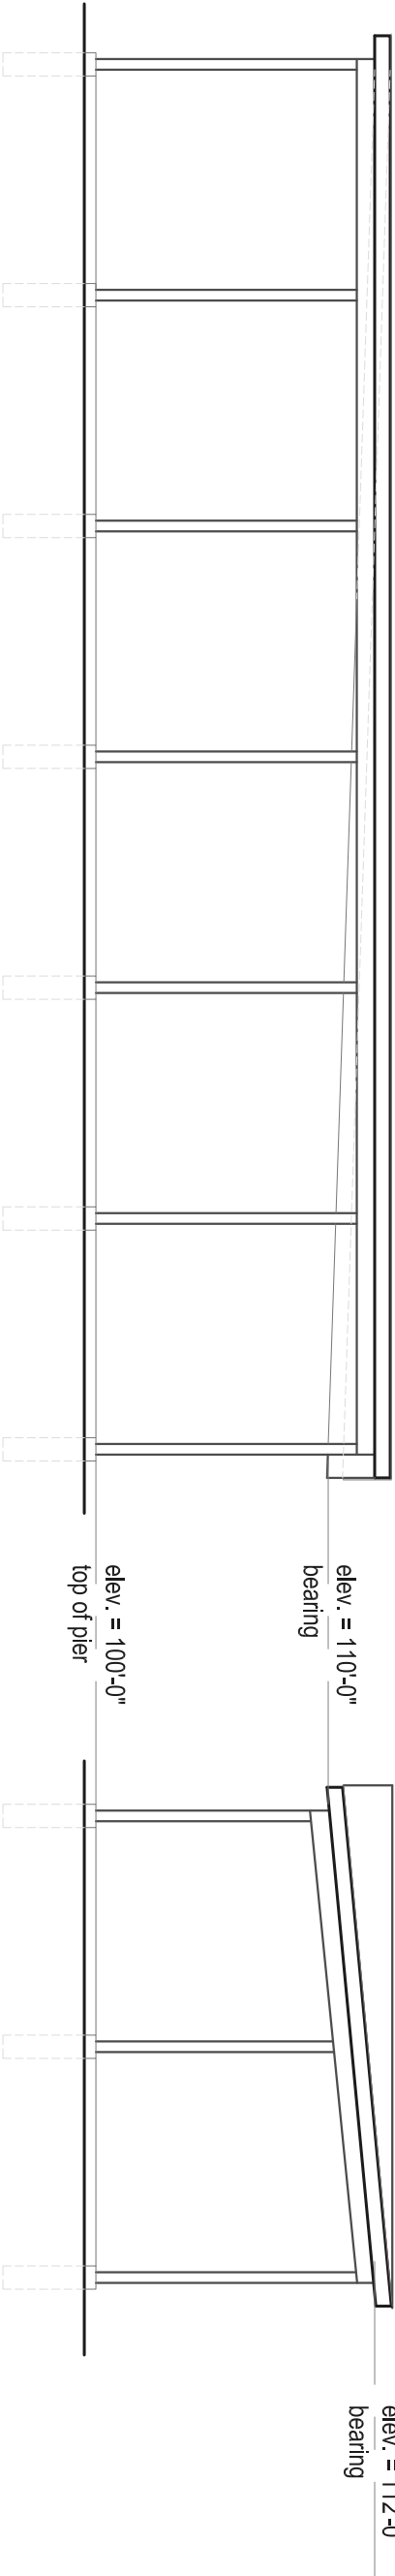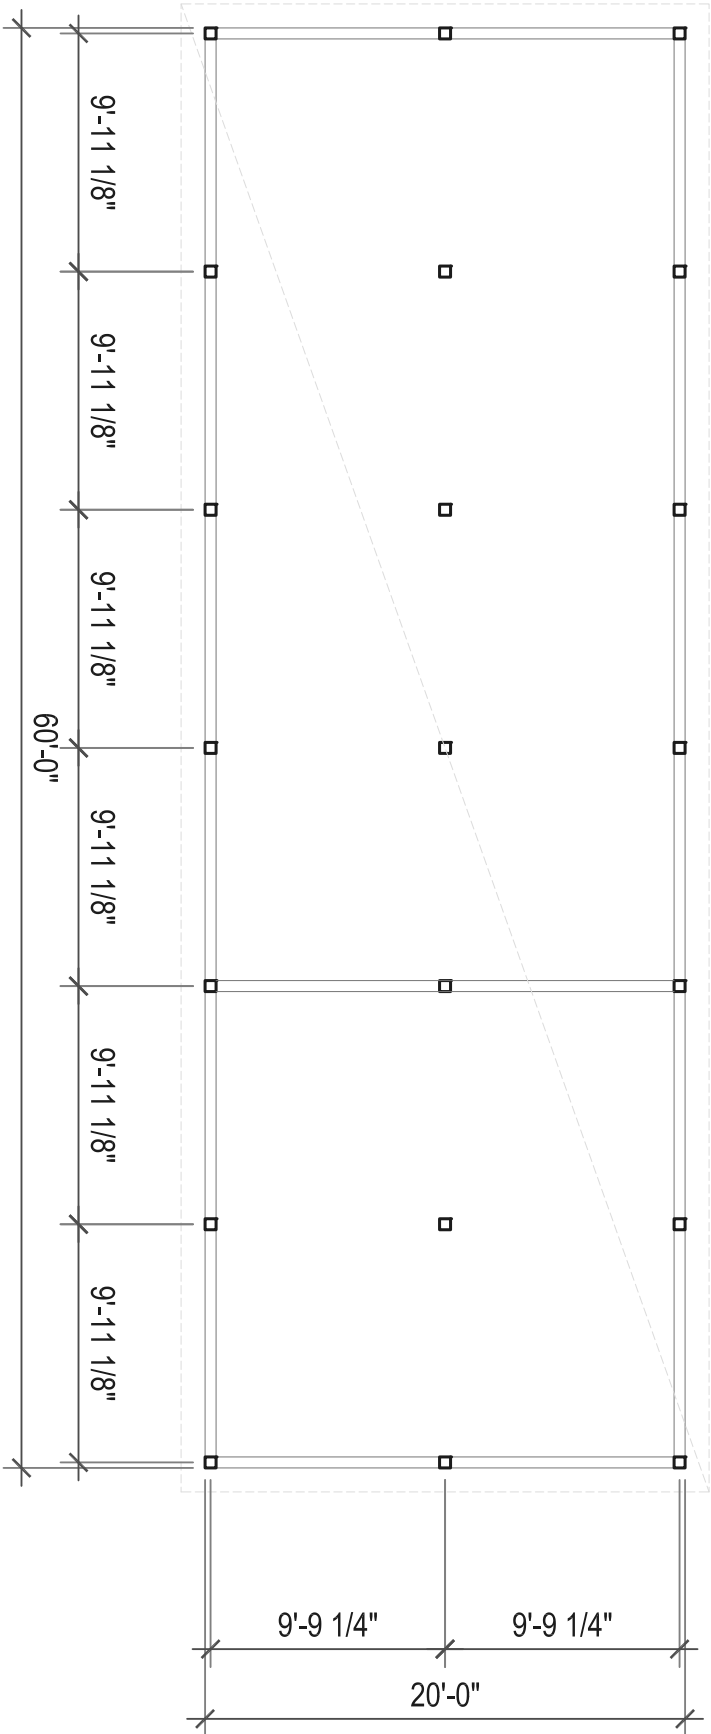

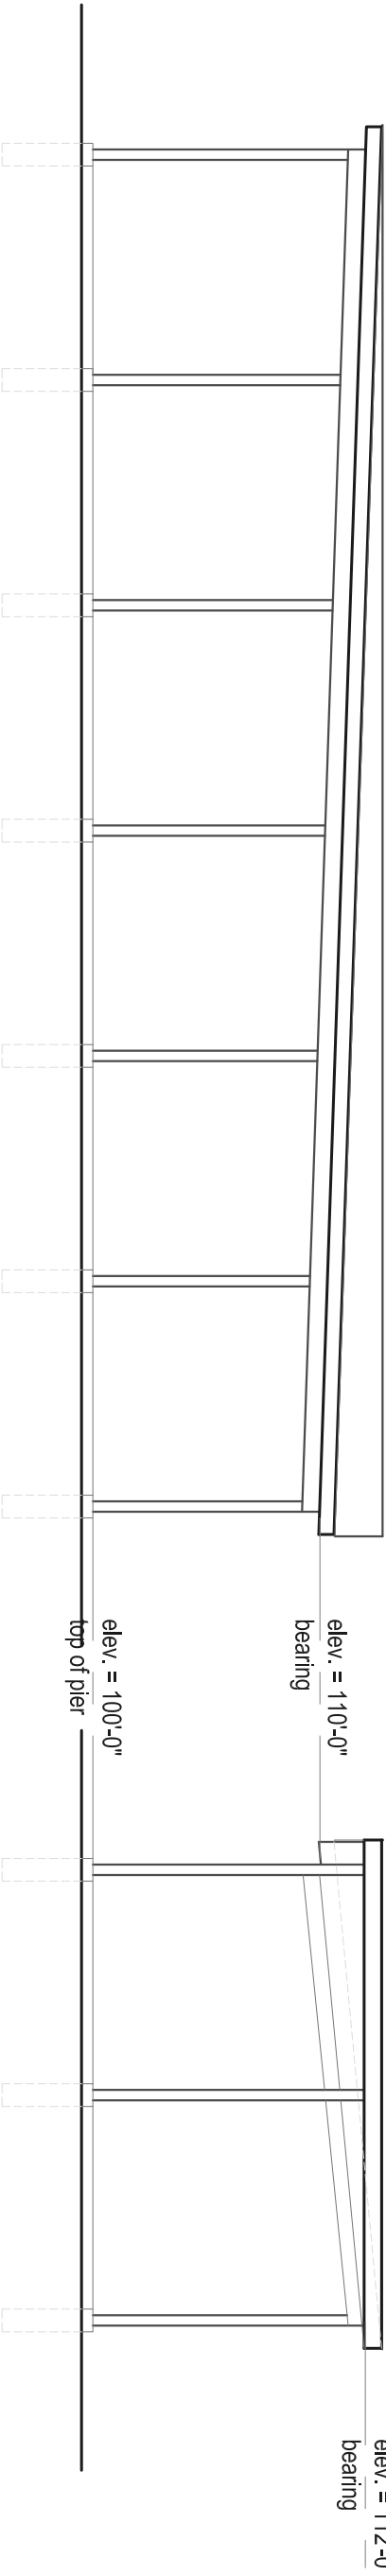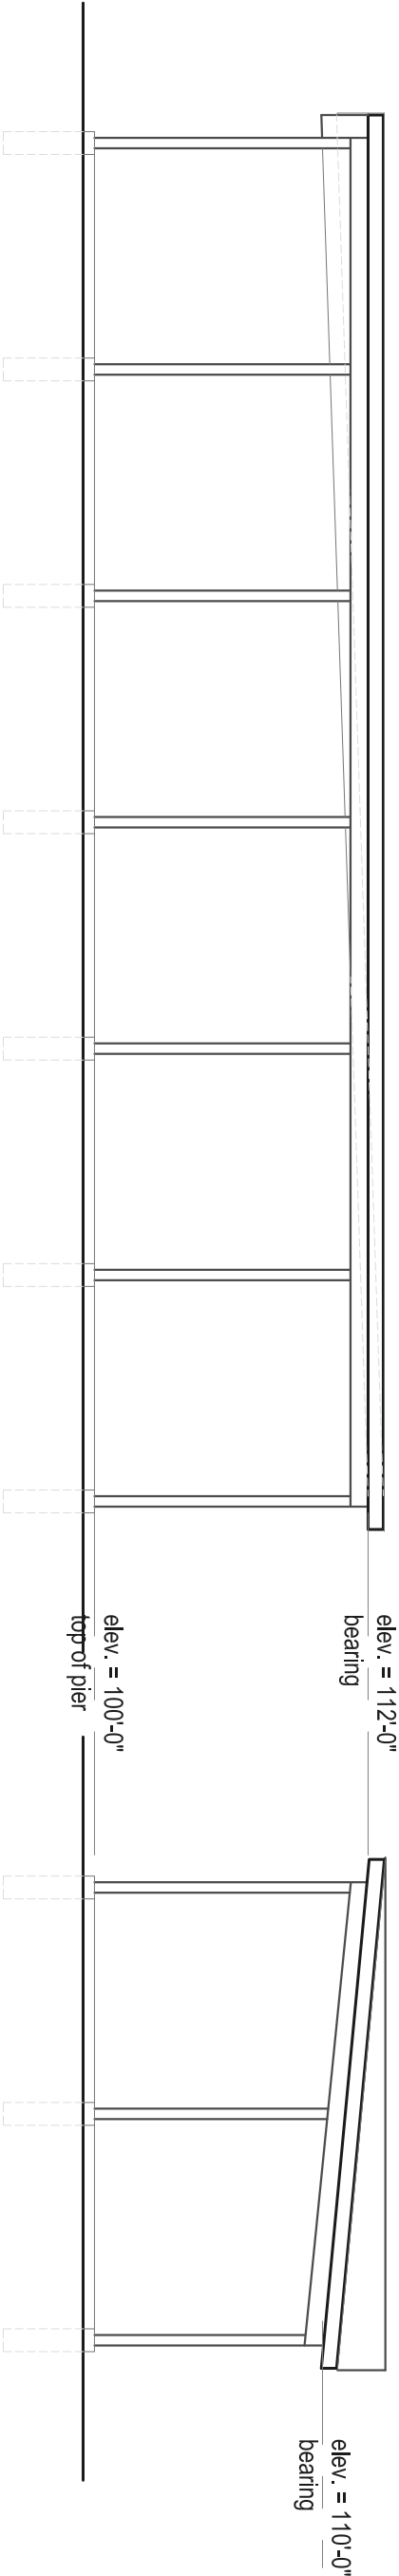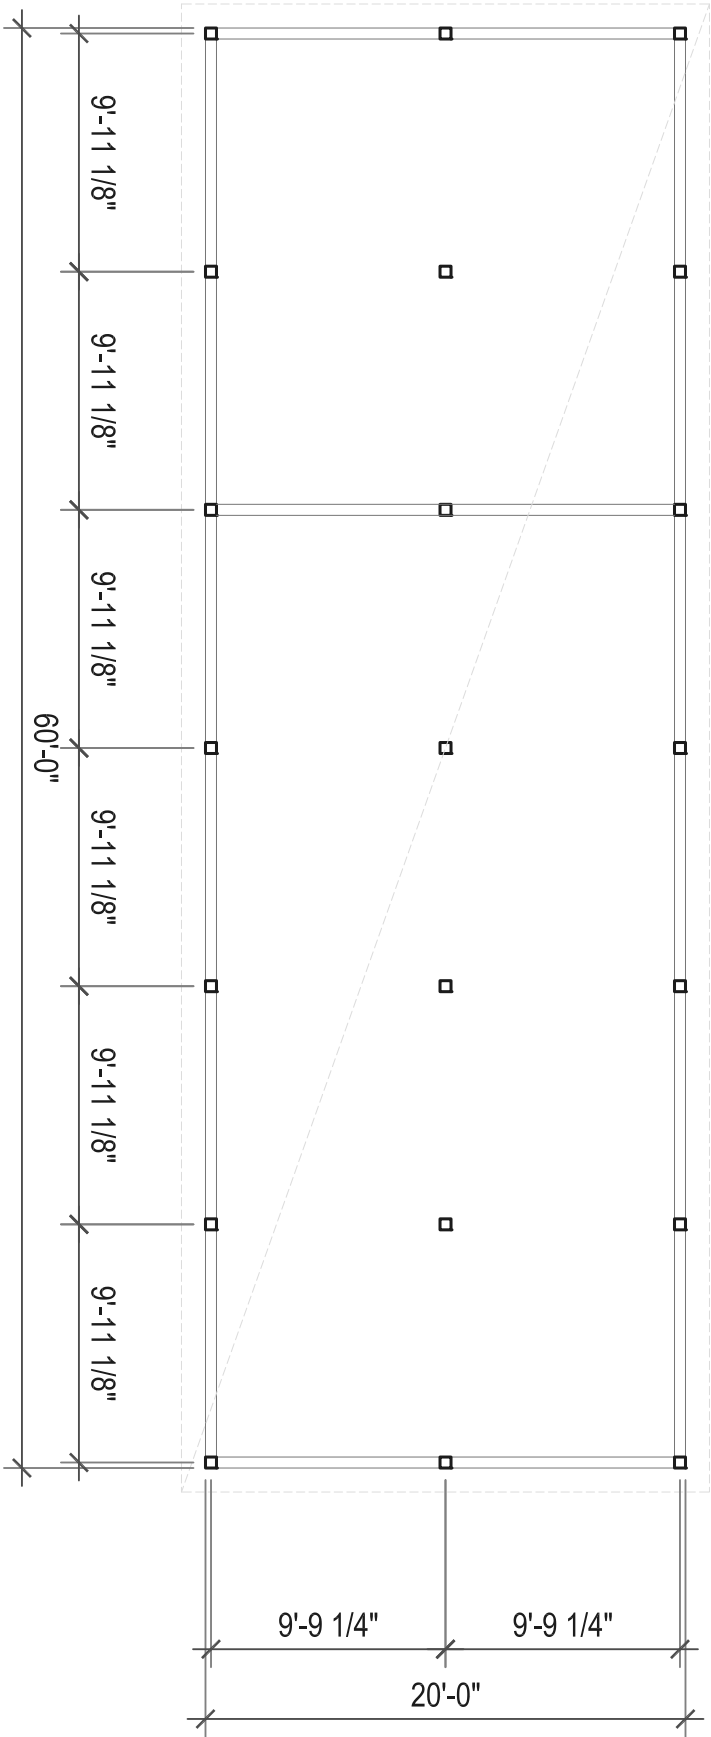

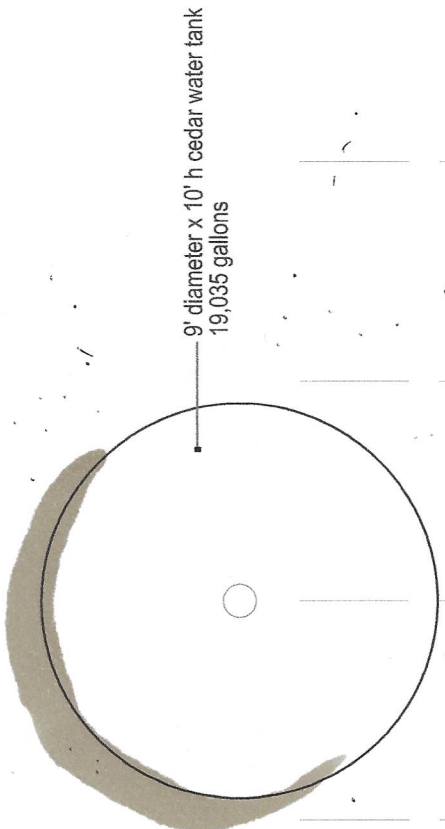

9' diameter x 10' h cedar water tank
19,035 gallons





970.846.2147

solstudio@earthlink.net

The Clayhill Farm

ypsilante. michigan



farm market/ greenhouse south & north elevation


scale 1/8" = 1'- 0"

december.12.2024

d2

#2404

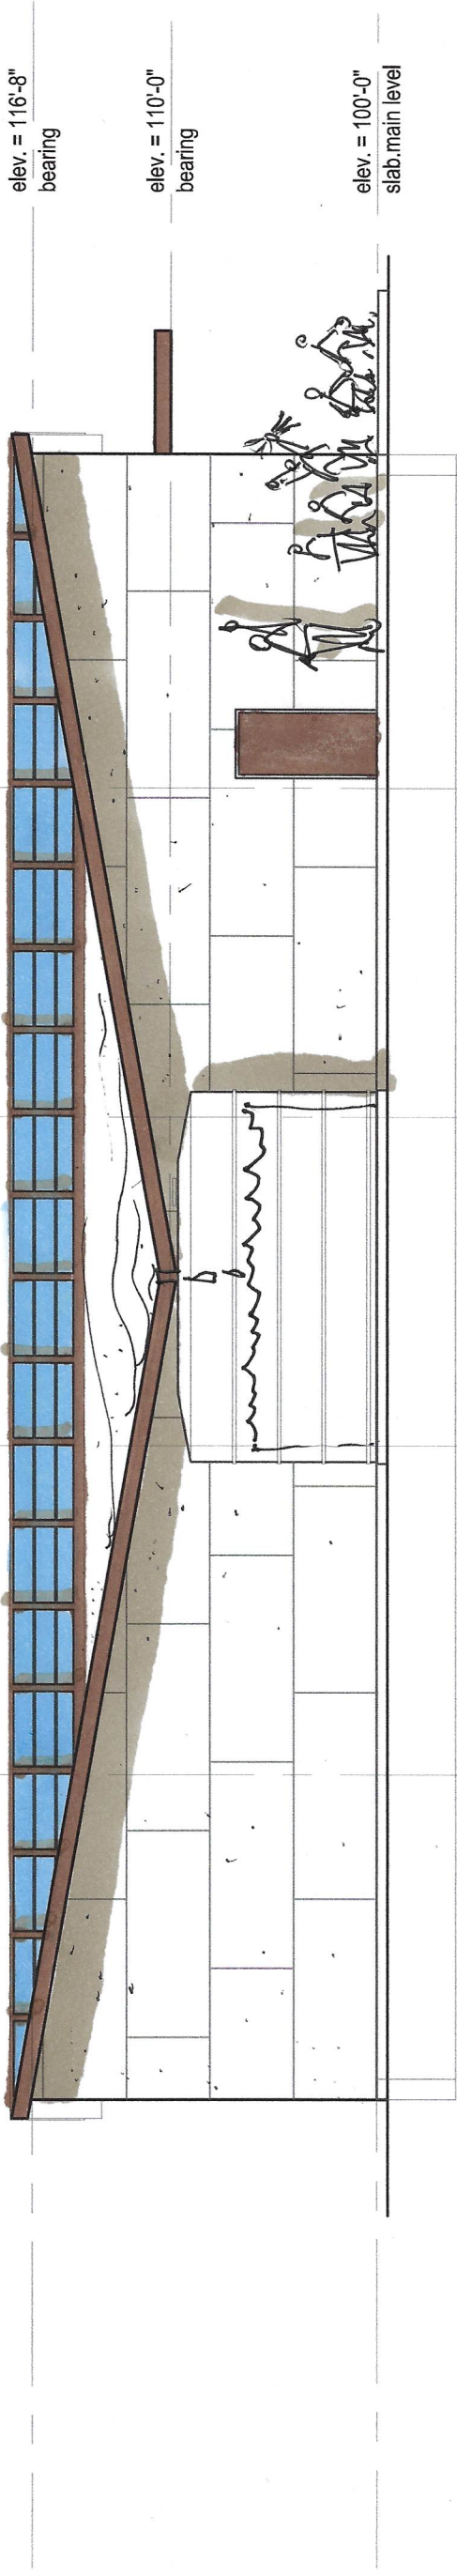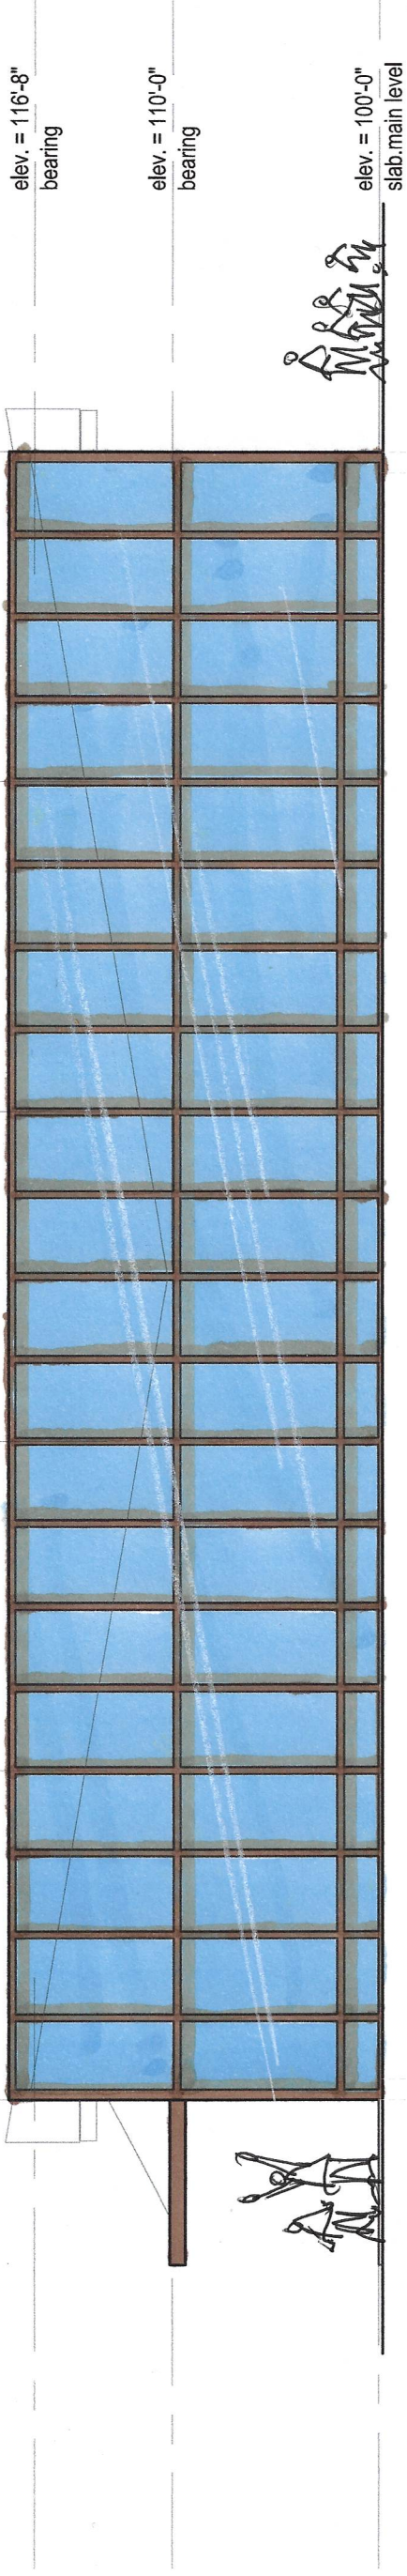

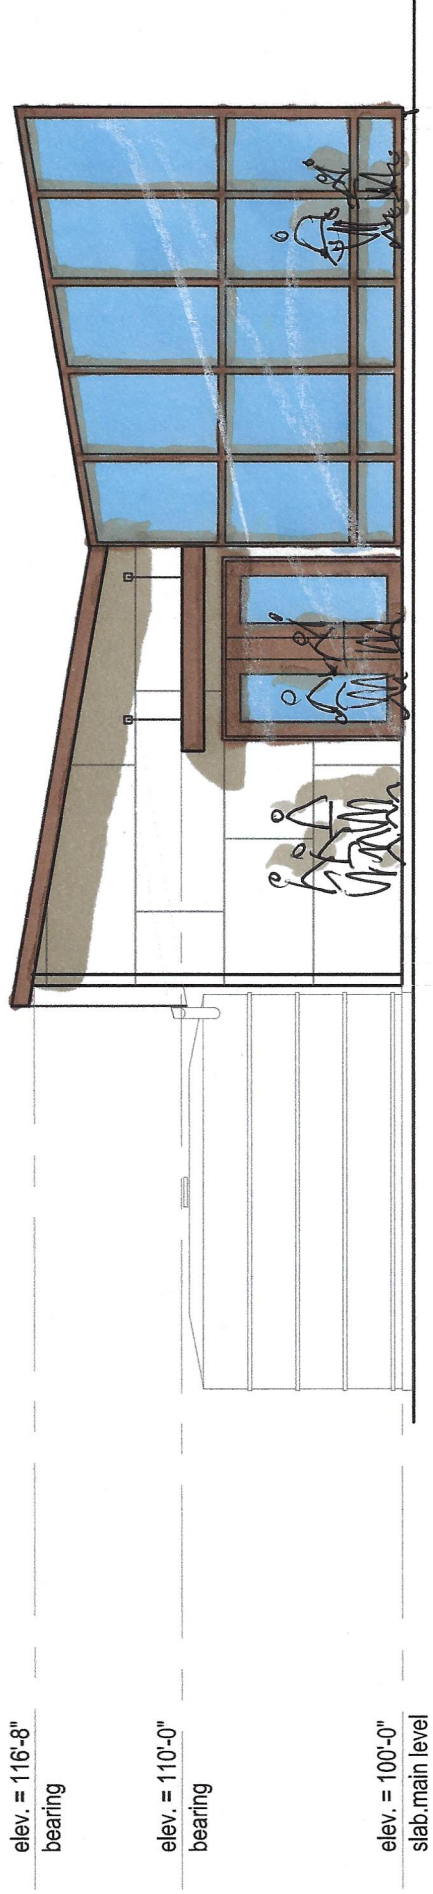

elev. = 116'-8"
bearing

elev. = 110'-0"
bearing

elev. = 100'-0"
slab.main level



elev. = 116'-8"
bearing

elev. = 113'-4"
bearing

elev. = 110'-0"
bearing

elev. = 100'-0"
slab.main level



970.846.2147

solstudio@earthlink.net

The Clayhill Farm

ypsilante.michigan

farm market/ greenhouse east & west elevation

scale 1/8" = 1'-0"

december.12.2024

#2404

d3

MEMO

TO: Superior Charter Township Board of Trustees

FROM: Michelle Marin, Planning & Zoning Administrator

RE: Planning & Zoning Department Report

DATE: April 6, 2026

Below is a summary of the planning and zoning activities for the month of March 2026.

ZONING ORDINANCE REWRITE

Update: A public open house to educate folks on the zoning ordinance update is scheduled for April 23rd 6:30 – 8pm at the Library. A Board of Trustees work session to discuss the zoning ordinance update is scheduled for May 18th at 5:30pm.

Background: At the February 25th regular meeting, the Planning Commission passed a resolution to recommend to the Township Board approval of the rewritten zoning ordinance and zoning map. The recommendation came after the public hearing and the culmination of a nearly 2-year review process. For over 1 year, the Planning Commission reviewed the draft ordinance article at a time, with several articles being discussed at multiple Planning Commission meetings.

PROSPECT POINTE SOUTH

Update: At the March 25, 2026, meeting, the Planning Commission adopted a resolution recommending approval of the area plan/rezoning petition for the Prospect Pointe South project, based on the revised area plan that was submitted on January 29th. The project is anticipated for placement on the May Board of Trustees meeting agenda. The Planning Commission recommended approval with the condition that the Board of Trustees review the public input that was offered at the Planning Commission meetings.

Background: In July 2025, M/I Homes submitted a rezoning and area plan application for a three-phase single-family residential development project, on two adjacent parcels with a total area of ~48 acres. One parcel is zoned R-4 and one parcel is zoned PC – Planned Community. The development (STPC #25-05) is located on the east side of North Prospect Road, between Berkshire Drive, Sheffield Drive, and the Autumn Woods condos. The applicant is proposing to develop Prospect Pointe South as a 119- unit single family residential development. The existing site is vacant and heavily wooded on roughly ¾ of the property. A public hearing was held at the August 27th Planning Commission meeting, at which time the Commission postponed action on the area plan application and directed the applicant to address the following items:

- a. Traffic study, including coordination with the Washtenaw County Road Commission
- b. Road connections, including private roads
- c. Stormwater management
- d. Landscape buffer
- e. Power grid capacity
- f. Density concerns

The applicant submitted revised plans, following a meeting with the development review team. Carlisle Wortman provided a review of the revised plans, and many of the suggested site layout changes were not taken into consideration by the applicant. The applicant appeared again on the December 17th Planning Commission meeting. Following a lengthy discussion, the Planning Commission postponed action and directed the application to address the following items:

1. Provide increased landscaping buffer along Lakeview Estates and between Park Lane.
2. Consider alternative site layouts including access and reconfiguration of houses fronting on Berkshire.
3. Consider alternative housing products such as duplexes or townhomes.
4. Address stormwater management concerns.

CLAY HILL COMMUNITY FARM AND GARDEN

The applicant submitted a site plan application that substantially deviated from the approved area plan. As such, the applicant is applying for an area plan amendment as well as site plan approval. A public hearing for the area plan amendment will be held at the April 22nd Planning Commission meeting. Following the Planning Commission recommendation, the area plan amendment will advance to the Board of Trustees for final approval. The site plan is not expected to be ready for Planning Commission review until the May meeting at the earliest.

DTE GRENADA SUBSTATION

Update: OHM is currently reviewing the environmental reports and subconsultants are reviewing the noise and EMF studies provided by DTE. The applicant submitted revised plans on April 6, 2026.

Background: Conditional Use Permit/Preliminary Site Plan - DTE Grenada Substation Expansion (STPC #25-02). The applicant submitted a revised application, including a revised site plan, noise study, EMF study, environmental impact statement, and site renderings. in November. The project appeared on the December 17, 2025, Planning Commission agenda. Following a lengthy discussion of the changes, the Planning Commission postponed action and directed the applicant to address the following items:

1. Township to independently review the following:
 - i. Environmental Impact Study

- ii. Electromagnetic Field Study
 - iii. Noise Study
- 2. Provide graphics to confirm if the combination of a berm and landscaping is sufficient to screen all site operations from all property lines.
 - i. If deficient, increase berm and landscaping.
- 3. Confirm ability to obtain 12-foot-tall evergreens.
- 4. Clarify tree replacement shortfall (97 required vs. 63 proposed) and how remaining replacement obligations will be satisfied (additional on-site trees, off-site planting, or other Township-acceptable mitigation).
- 5. Provide more detailed tree preservation analysis to confirm viability of “to remain” trees whose critical root zones may be disturbed.
- 6. Provide formal landscape maintenance plan (practices, products, schedule, and replacement of dead/diseased plant material).
- 7. Confirm whether site lighting will be used only for emergencies and maintenance normal condition: lights off) and ensure any operating schedule is clearly documented.
- 8. Confirm feasibility of brick wall around facility.

TIMBER CREEK AREA PLAN

Update: The area plan application was fully submitted on February 27th and distributed to the plan reviewers. Following staff review of the application, a public hearing has been scheduled for the April 22nd Planning Commission meeting to consider the area plan petition.

Background: The Planning Commission discussed a concept plan for a mixed density housing development located on MacArthur Blvd at parcel ID #J -10-35-300-003 at the December 17, 2025, meeting. The applicant has not formally submitted an area plan application but provided a concept plan that was reviewed by Ben Carlisle for the housing project, aimed to be completed by the end of 2028. The developer, Elmington Capital, develops, owns, and operates income-restricted housing units financed through tax credits. For the proposed Timber Creek project, 20 acres of the site will be developed by Elmington, and the remainder of the site will be developed as a single-family housing community by another TBD developer. 80% of the units will be 60% AMI, which is \$70,000-\$90,000 annual household income. 10% of units will be at 70% AMI, which is up to \$102,000 annual income, and 10% will be at 40% AMI. The applicant indicated that there will be no housing vouchers tied to the project.

TRINITY HEALTH – ER ADDITION/RENOVATION

On October 29th, the Planning Commission approved a site plan (STPC #25-07) for a renovation/addition project to the Trinity Health Emergency Department. The site plan includes

alterations to the parking and drop off area as well as a building addition to allow additional ER rooms. The approval was conditioned upon the applicant addressing minor outstanding planning and engineering items. The conditions of approval were satisfied in December 2025. Construction is scheduled to begin in April 2026.

PROSPECT POINTE WEST

Prospect Pointe West is a four-phase single-family residential development project, on a ~67-acre parcel of land zoned R-4, an Urban Residential District. The development is located on the southwest corner of Geddes Road and Prospect Road, west of Hunters Creek Drive in the northeast quarter of Section 33. The applicant is proposing to develop Prospect Pointe West as a 157-unit site condominium.

The four (4) phases consist of the following number of units:

- Phase 1 – 39 units
- Phase 2 – 45 units
- Phase 3 – 26 units
- Phase 4 – 47 units

The proposed lot dimensions are 66' x 130' with a minimum lot size of 8,580 sf. The homes will range in size from 2,000 to 3,200 sf with sales prices starting in the \$400,000s. The development has private roads with sidewalks on both sides and will be serviced by public sanitary sewer which will be designed as an extension of the existing Prospect Pointe development. Public water will also be extended from the existing subdivision. Each phase of the development is required to go through the Final Site Plan process.

The Final Site Plan for Prospect Pointe West Phase 1 (STPC #22-03) was approved by action of the Superior Township Planning Commission on April 26, 2023, and includes 39 single family lots. Building permits for individual homes are being issued and construction has commenced.

The Final Site Plan for Prospect Pointe West Phase 2 (STPC #24-01) was approved by action of the Superior Township Planning Commission on May 22, 2024, and includes 45 single family lots. The Development Agreement for Phase 2 has been recorded and a preconstruction meeting was held on September 10, 2024.

The Final Site Plan for Prospect Pointe West Phase 3 (STPC #25-01) was approved by the Planning Commission at the May 28th meeting. This phase includes 25 single family lots. The development agreement was approved by the Township Board of Trustees at the September 15th meeting.

The applicant submitted a final site plan application for Prospect Pointe West Phase 4 (STPC #25-08) in September. The final site plan was approved, without conditions, at the December 17, 2025, Planning Commission meeting.

MEADOWS 2 AT HAWTHORNE MILL AREA PLAN

Lombardo and Atwell have submitted an application for an area plan for 12 single family detached homes at 7330 Geddes Road, directly adjacent to the Meadows at Hawthorne Mill development. The Meadows 2 (STPC #25-10) includes interior connections to the original Meadows at Hawthorne Mill and proposes no new entrances from Geddes Road. The planning review of the proposed area plan questions how the 12 homes will be connected to the original Meadows at Hawthorne Mill homes, particularly with respect to a single HOA. The public hearing for the proposed area plan occurred at the November 19th Planning Commission meeting, where the Planning Commission had a lengthy discussion regarding the ways in which the proposed project is supported by some of the Master Plan goals but conflicts with others. Ultimately, the Planning Commission determined that the area plan was warranted and approved a resolution recommending approval to the Township Board of the proposed area plan and rezoning. The Township Board approved the Area Plan at their December 15, 2025, meeting.

TRINITY HEALTH - EMERGENCY FAMILY SHELTER

Following a public hearing on August 27th, the Planning Commission approved the conditional use permit to establish an emergency family shelter in the Towsley Health Building of the Trinity Health Campus, in the MS Medical Services District. The proposed project (STPC #25-04) provides 30 apartment-style temporary housing units for families in need, in collaboration with the Interfaith Hospitality Network at Alpha House. The application does not include a site plan, as the existing building is already outfitted with dwelling units, and the project includes interior renovations only. This project will mark the second temporary housing facility in Washtenaw County managed by Alpha House. The Alpha House grand opening occurred in November 2025.

HYUNDAI FUEL LOADING SYSTEM

On August 27th, the Planning Commission approved a combined preliminary and final site plan for a fueling facility at the Hyundai America Technical Center in the PM Planned Manufacturing District. The project (STPC #25-06) includes the construction of a two-pump accessory fueling facility and underground storage tanks. The facility is intended for vehicles being used on site and does not include a retail sales component. The planning and engineering reviews have been completed, with

several outstanding items identified in both reviews. Construction began on the project in September 2025.

GARRETT'S SPACE

Garrett's Space is proposed to be a residential center where young adults suffering from depression and anxiety are treated. The facility will include both in-patient and daily services, with a non-medical and non-institutional focus. Garrett's Space is proposed on seven (7) parcels that will be combined into one lot totaling approximately 76.0 acres. The property has historically been used as a single-family residence with an address of 3900 Dixboro Road and is in Section 7 of the Township. The site includes significant natural resources including woodlands, steep slopes, a creek, floodplain, and wetlands.

The applicant proposes the following improvements:

- 1) Convert the existing home on the site to administrative offices
- 2) Construct a 10,100 square foot building to house 15 to 20 residents
- 3) Construct a 2,100 square foot building for recreational and therapy activities
- 4) Construction of a parking lot
- 5) Landscaping improvements
- 6) Create walking paths and lookouts through the site's natural features.
- 7) Expanding the sites well and sceptic system
- 8) Construct two (2) stormwater detention ponds

The applicant proposes a phased development:

- Phase 1: Use of the existing house for administrative offices and day programming. This phase does not include any overnight guests.
- Phase 2: Construction of the residential structure and creativity studio with parking areas, and utility and landscaping improvements. This phase includes expanded day programming and overnight residents.
- Phase 3: Additional ancillary elements, including the barn for gardening and therapeutic animals, and outdoor recreation and gathering spaces, will be constructed as funding allows.

Previous Township approvals are as follows:

- Property was rezoned from A-2 to Planned Community (PC) Special District via an Area Plan petition approved by the Township Board on July 17, 2023.
- The applicant recorded a Zoning and Land Use Agreement dated October 16, 2023, that limits uses, the number of residents and the number of employees.

- A Preliminary Site Plan (STPC 23-03) was approved by the Planning Commission with conditions on January 24, 2024.
- A Final Site Plan (STPC 23-03) was approved by the Planning Commission on September 25, 2024, with the following conditions:
 - 1) Obtain all outside agency approvals permits outlined in Township Engineer's memo dated 9/19/24.
 - 2) Combine existing seven (7) parcels into one parcel prior to receiving certificate of occupancy.
 - 3) Record conservation protection prior to certificate of occupancy.
- A Development Agreement was approved by the Township Board on October 21, 2024.

To date, the applicant has completed Final Site Plan conditions #1, #2, and #3:

- 1) OHM reviewed the Engineering Plans submittal (dated 12/20/24) and had no exceptions to the proposed development moving forward as shown on the plans as submitted.
- 2) The seven (7) parcels have been combined into one and a new parcel assigned (J -10-07-200-021). Furthermore, the Township Assessor has changed the zoning of this new parcel to PC.
- 3) Resolution No. 2025-13 to approve Garrett's Space Conservation Deed Restriction Agreement between Garrett's Space and the Township was approved by the Board of Trustees on March 17, 2025.

Building permits have been submitted and a preconstruction meeting was held on March 18, 2025. Preliminary site work has commenced. The approved Development Agreement requires the conservation area protection to be recorded prior to Certificate of Occupancy (CO) for the main residential structure to be newly constructed (Phase 2). A temporary C of O was issued for the Phase 1 portion of the project on December 19th.

BROOKWOOD

Brookwood is a Master Planned Community on an ~84 acre parcel of land zoned Planned Community (PC) a Special District. The development is located on the east side of Leforge Road approximately 700 feet north of Clark Road in the southwest corner of Section 33. The applicant is proposing to develop Brookwood with 318 dwelling units divided into three (3) residential dwelling product types (i.e., stacked flats, duplex units, four-plex units, and attached townhomes).

The development is designed for renters and owners plus a section dedicated for people over 55 years of age. Stacked flats and duplexes are anticipated to rent from \$1.50 - \$2.50 per square foot. The townhomes will be for sale and priced per unit according to the market. The development will also include a clubhouse, amenity areas, paved parking areas, landscape improvement, and a continuous sidewalk network along private drives throughout the development and walking paths that connect amenities with various areas of the development. Existing public water and sanitary sewer mains will be extended to serve the development.

The Brookwood Superior Area Plan Amendment was approved at second reading by the Township Board on May 20, 2024.

The Brookwood Superior Preliminary Site Plan (STPC #23-05) was approved by action of the Superior Township Planning Commission on May 22, 2024, with the following conditions:

- 1) Address all items in the Township Engineers May 9, 2024, review.
- 2) Provide additional details on Natural Feature Plan including how the 25% slopes will be protected, and their integrity remain intact.
- 3) Provide a more detailed landscape plan that meets all landscape, screening, and woodland preservation requirements.
- 4) Provide lighting and photometric plan.
- 5) Provide a detailed narrative of the architectural concept for the site including materials details.

The Final Site Plan for Brookwood Estates (STPC #23-05) was approved by the Planning Commission at the May 2025 meeting. The engineering plans have been reviewed by OHM. Applicant must still obtain EGLE water main permit, private sanitary pump station permit, and SESC permit.

THE MEADOWS AT HAWTHORNE MILLS

The Meadows at Hawthorne Mills is a 215 unit single-family residential site condominium located on 71 acres of land located south of Geddes Road and east of Leforge Rd. The site includes private roads that provide two (2) access points to Geddes Road and has two (2) connection points with the adjacent Prospect Pointe West Development. In addition, there is a road stub for future development to the south. The proposed development will be served with public utilities. A sewer will connect from Leforge Road, and the Prospect Pointe Development and water will be looped throughout the development from Geddes Road. Stormwater management will be handled with four (4) proposed detention ponds located throughout the development.

The entire development received preliminary site plan approval on October 28, 2020. There are five (5) phases of development, and each phase required final site plan approval. The final site plan for Phase 1 was approved by the Planning Commission with conditions on November 15, 2023. Phase

1 includes a total of 40 lots/units as well as construction of the roads and infrastructure items to directly serve those units, extension of a sanitary sewer from LeForge Road across the neighboring property to the west needed to service Phase 1, and mass grading of the entire site.

The final site plan for Phase 1 of the Meadows at Hawthorne Mill was set to expire and the applicant petitioned the Planning Commission to grant a one-year extension. On January 22, 2025, the Planning Commission granted an extension of the approved final site plan with the following conditions:

1. Provide a cost estimate for required woodland mitigation to be paid into Superior tree fund. Once a fund number is agreed upon with the Township, the applicant shall pay the amount to the Township.
2. All future homebuilders will be required to submit floor plans and elevations for review and approval by the Planning Commission.
3. Secure all required Washtenaw County Road Commission (WCRC) permits and right-of-way dedications to facilitate improvements at the intersection of Prospect and Geddes Rd as well as turn lane improvements for the private connection on Geddes Road.
4. Complete a Development Agreement and present to the Board of Trustees for approval prior to Phase 1 moving to the pre-construction phase of the development.

The applicant for the Meadows at Hawthorn Mills (Louis J. Eyde Family, LLC) is selling the property, possibly in two parts, to Lombardo and/or Pulte. Jared Kime of Atwell is working with Pulte to prepare necessary submissions including an amendment to the Phase 1 Final Site Plan. An application to amend the final site plan was received on March 13, 2025, and is under review. A summary of the changes proposed are as follows:

1. Phase 1 FSP revision
 - a. Minor revisions to lot grading for Pulte standards
 - b. Landscape revision and phasing of the tree impacts/mitigation calculations
 - c. Reduction of mass grading to only phase 1 and the sanitary corridor going through future phases
 - d. Would also include the necessary building elevations for PC review
2. Overall Engineering Plan update
 - a. Raised road grades on south half of site to improve earthwork balance
 - b. Associated lot grading revisions throughout site
 - c. Some storm sewer modifications due to the lot changes in future phase areas
 - d. Updated water main profiles due to new road elevations in future phase areas

- e. Overall landscape plan update with tree impacts/mitigation calculations

The Planning Commission has authority to determine whether a requested change is major or minor, in accordance with this Section 10.12. Changes to the ownership may impact changes to the site layout, and as such the review of the project is currently on hold until ownership changes are verified.

Other outstanding items to be addressed by the applicant(s) prior to any final site plan approval:

1. Development Agreement – BOT approval
2. Intersection ROW dedication – BOT approval

The Development Agreement was approved by the Board of Trustees at the August meeting, conditioned upon finalizing the Right-of-Way Dedication. The applicant is aiming to begin construction in Spring 2026.

ZONING BOARD OF APPEALS

Per bylaws, the ZBA consists of seven (7) regular and two (2) alternates members appointed by the Township Board. One (1) of the members must be a member of the Township Planning Commission and one member may be a member of the Township Board. The remaining members must reside in the unincorporated areas of the Township and represent the population distribution and various interests present. Current ZBA members include:

- Thomas Brennan, (Chair & PC Member)
- Rachel Smith
- Dana Greene (BOT)
- Tanya Markos-Vanno
- Meghan Winslow
- Jack Gilbreath
- William Schoefield
- Austin Anderson (alternate)

The Township has regularly scheduled ZBA meetings on the 2nd Wednesday of the month; if there are no agenda items, the meeting is cancelled. The March 2026 meeting was canceled due to a lack of agenda items. The April meeting has similarly been canceled.

PLANNING COMMISSION

Per bylaws, the Planning Commission shall consist of seven (7) members serving three (3) year terms with eligibility for re-appointment. One member of the Township Board shall be appointed to the

Planning Commission as an ex officio member and Township Board Representative, with full voting rights. The current Planning Commission is comprised of the following members:

- Jay Gardner, Chair (Term expires 2/28/2029)
- Robert Steele, Vice Chair (Term expires 2/28/2028)
- Thomas Brennan, Secretary (Term expires 2/28/2027)
- Patrick McGill (Term expires 2/28/2027)
- Brenda McKinney– Board Rep. (Term expires 11/7/2028)
- Nahid Sanii-Yahyai (Term expires 2/28/2029)
- Curt Wolf (Term expires 1/01/2028)

OTHER BUSINESS/NEWS

- 1) Michelle Marin of Carlisle Wortman Associates (CWA) reviewed and approved 24 Certificates of Zoning Compliance and Burn Permits in March.

Michelle responded to many general phone and email inquiries from the public both during and outside of office hours and met in person with numerous folks at the Township Hall during office hours. She prepared the packet and staffed the March Planning Commission meeting. Michelle works with Accounts Payable to ensure all escrow accounts are balanced at the end of each month.

- 2) Carlisle Wortman Associates staff also serve in the role as the Township Planner and review and manage projects that are paid from escrows including applicant inquiries and project coordination.



Carlisle | Wortman
ASSOCIATES, INC.

117 NORTH FIRST STREET SUITE 70 ANN ARBOR, MI 48104 734.662.2200 734.662.1935 FAX

TO: Superior Township Planning Commission

FROM: Benjamin Carlisle and Michelle Marin, Planning Consultants

DATE: March 18, 2026

RE: Zoning Ordinance Amendment: Energy Systems and Facilities

BACKGROUND

Based on our recommendation and the Board's request, we have prepared the attached proposed zoning ordinance amendment that would amend Section 10.05 KK, Energy Systems and Facilities, of the proposed Superior Township Zoning Ordinance. The amendment establishes standards for the siting, design, installation, and operation of Battery Energy Storage Systems (BESS), Solar Energy Systems (SES), and Wind Energy Systems (WES) within the Township.

The purpose of the amendment is to provide a clear regulatory framework for emerging energy technologies while addressing potential impacts related to safety, noise, visual character, and compatibility with surrounding land uses. The standards are intended to allow appropriate energy development while protecting the public health, safety, and welfare of Township residents.

In November 2023, the State of Michigan adopted Public Act 233 of 2023, which established a new siting framework for certain large renewable energy facilities. The law grants the Michigan Public Service Commission (MPSC) authority to approve the location of large-scale wind, solar, and battery storage facilities under certain circumstances.

Under PA 233, developers may seek state approval for qualifying renewable energy projects rather than local approval if the local zoning ordinance does not allow the facility or is considered more restrictive than the standards established by the State. As a result, local governments retain the ability to regulate renewable energy facilities through zoning; however, local standards must be consistent with the state law to avoid the possibility of state preemption.

The proposed ordinance amendment is intended, in part, to ensure that Superior Township has clear and defensible standards in place to guide the review of energy facilities while remaining consistent with the framework established by PA 233. While the proposed

Benjamin R. Carlisle, *President* John L. Enos, *Vice President*
Paul Montagno, *Principal* Megan Masson-Minock, *Principal* Laura Kreps, *Principal* Brent Strong, *Principal*
David Scurto, *Principal* Sally M. Elmiger, *Principal* Craig Strong, *Principal* Douglas J. Lewan, *Principal*
Richard K. Carlisle, *Past President/Senior Principal* R. Donald Wortman, *Past Principal*

ordinance does not constitute a Compatible Renewable Energy Ordinance (CREO) under state law, the regulations are intended to remain workable so that a potential developer could reasonably meet Township requirements rather than seeking approval through the Michigan Public Service Commission (MPSC).

OVERVIEW OF PROPOSED AMENDMENT

Definitions and Applicability

The amendment introduces definitions for various energy technologies and related terminology, including battery energy storage systems, solar energy systems, wind energy systems, and utility-scale energy facilities. These definitions clarify the types of systems regulated by the ordinance and distinguish between small-scale systems serving on-site energy needs and utility-scale facilities intended to generate or store electricity for distribution through the electrical grid. The definition and regulations for small-scale solar systems that do not meet the 50 MW threshold were already included in the zoning ordinance that was recommended for approval in February.

The standards would apply to all BESS, SES, and WES constructed or modified after the effective date of the ordinance, including modifications that increase the nameplate capacity of existing systems.

General Standards

The amendment establishes baseline requirements that apply to energy systems and facilities regardless of size. These standards address:

- Compliance with applicable building, fire, and electrical codes
- Equipment certification and safety standards
- Site maintenance and emergency access
- Visual impact considerations
- Noise limitations

For example, the ordinance establishes a maximum noise level of 55 dBA measured at the property line for energy systems and associated equipment.

These provisions are intended to ensure safe operation and minimize impacts on adjacent properties.

Utility-Scale Energy Facilities

The amendment also establishes standards for utility-scale energy facilities, including large-scale solar arrays, battery storage installations, and wind energy systems intended to generate or store electricity for off-site distribution.

Utility-scale facilities would be permitted as conditional land uses, subject to Planning Commission review and approval. Applications must include detailed information such as site plans, environmental impact descriptions, operational plans, and emergency response procedures.

The ordinance includes standards related to setbacks, fencing, lighting, landscaping, screening, and noise to help mitigate potential impacts on surrounding properties. Additional provisions address compliance with applicable state and federal regulations.

Decommissioning and Operational Requirements

To ensure long-term site management, the amendment requires applicants to submit a decommissioning plan and provide financial assurances to cover the cost of removing the facility and restoring the site when operations cease.

The ordinance also requires operational documentation such as emergency operations plans, commissioning plans, and maintenance procedures to ensure that facilities are operated safely throughout their lifespan.

Conclusion

The proposed amendment establishes a comprehensive set of standards to guide the development of energy systems and facilities in Superior Township. The ordinance is intended to provide clear expectations for applicants while ensuring that potential impacts on surrounding properties and Township services are appropriately addressed.

We recommend that the Planning Commission review the attached draft amendment and provide feedback or recommended revisions prior to forwarding the proposed ordinance amendment to the Township Board for consideration.

Sincerely,



CARLISLE/WORTMAN ASSOC., INC.
Benjamin R. Carlisle, AICP, LEED AP



CARLISLE/WORTMAN ASSOC., INC.
Michelle Marin, AICP

Article 10 Use Standards

Section KK Energy Systems and Facilities

1. Intent.

It is the intent of Superior Township to regulate the siting, design, installation, and operation of energy systems and facilities, which include Battery Energy Storage Systems (BESS), Solar Energy Systems (SES), and Wind Energy Systems (WES). These standards permit the efficient and effective operation of energy systems and facilities within the Township while mitigating their potential negative impacts and ensuring their compatibility with adjacent land uses in order to protect public health, safety, and welfare. BESS, SES, and WES, as defined herein, are only permitted as authorized by this Section.

2. Definitions.

As used in this Section the following terms shall have the meanings indicated:

Aircraft Detection Lighting System: A sensor-based system designed to detect aircraft as they approach a wind energy facility and that automatically activates obstruction lights until they are no longer needed.

ANSI: American National Standards Institute

A-Weighted Sound Level: The sound pressure level in decibels as measured on a sound level meter using the A-weighting network, as expressed as dB(A) or dBA.

Battery(ies): A single cell or a group of cells connected together electrically in series, in parallel, or a combination of both, which can charge, discharge, and store energy electrochemically. For the purposes of this law, batteries utilized in consumer products are excluded from these requirements.

Battery Energy Storage Management System: An electronic system that protects energy storage systems from operating outside their safe operating parameters and disconnects electrical power to the energy storage system or places it in a safe condition if potentially hazardous temperatures or other conditions are detected.

Battery Energy Storage System (BESS): One or more devices, assembled together, capable of storing energy in order to supply electrical energy at a future time, not to include a stand-alone 12-volt car battery or an electric motor vehicle.

Building Code: Stille-DeRossett-Hale Single State Construction Code Act (Act No. 230, P.A. 1972, as amended)

Cell: The basic electrochemical unit, characterized by an anode and a cathode, used to receive, store, and deliver electrical energy.

Commissioning: A systematic process that provides documented confirmation that an energy facility functions according to the intended design criteria and complies with applicable code requirements.

Construction: Any substantial action taken constituting the placement, erection, expansion, or repowering of an energy facility

Dark Sky-Friendly Lighting Technology: A light fixture that is designed to minimize the amount of light that escapes upward into the sky.

dBA: The sound pressure level in decibels using the “A” weighted scale defined by the American National Standards Institute (ANSI)

Decibel: A unit used to measure the intensity of a sound or the power level of an electric signal by comparing it with a given level on a logarithmic scale.

Dedicated Use building: A building that is built for the primary intention of housing battery energy storage system equipment, is classified as Group F-1 occupancy as defined in the Building Code, and complies with the following:

1. The building’s only use is battery energy storage, energy generation, and other electrical grid-related operations.
2. No other occupancy types are permitted in the building.
3. Occupants in the rooms and areas containing battery energy storage systems are limited to personnel that operate, maintain, service, test, and repair the battery energy storage system and other energy systems.
4. Administrative and support personnel are permitted in areas within the buildings that do not contain battery energy storage system, provided the following:
 - a. The areas do not occupy more than 10 percent of the building area of the story in which they are located.
 - b. A means of egress is provided from the administrative and support use areas to the public way that does not require occupants to traverse through areas containing battery energy storage systems or other energy system equipment.

Essential Services. The erection, construction, alteration or maintenance, by public utilities or municipal departments, of underground, surface or overhead gas, electrical, steam, fuel or water transmission or distribution systems or collection, communication, supply or disposal systems therewith that are reasonably necessary for the furnishing of adequate service for the general health, safety and welfare.

- a. Poles, wires, mains, drains, sewers, pipes, conduits, transformers, splice boxes, cables, towers, fire alarm boxes, police call boxes, traffic signals, hydrants or similar equipment and accessories associated with an essential service shall be considered essential services under this Ordinance.
- b. Wireless communication facilities, private community wastewater treatment and disposal systems (PCWS), privately owned energy systems and facilities as defined by this Ordinance (Battery Energy Storage Systems (BESS), Solar Energy Systems (SES), and Wind Energy Systems (WES)), utility buildings, and storage yards shall not be considered essential services under this Ordinance.

Fire Code: 2021 Edition of the International Fire Code, the Appendix chapters, including the reference standards” as published by the International Code Council, as adopted by the Township of Superior in the State of Michigan.

Independent Power Producer (IPP): A person that is not an electric provider but owns or operates facilities to generate electric power for sale to electric providers, the state, or local units of government.

Leq: The equivalent average sound level for the measurement period.

Light Intensity Dimming Solution Technology: Obstruction lighting that provides a means of tailoring the intensity level of lights according to surrounding visibility.

Light-Mitigating Technology System: An aircraft detection lighting system, a light intensity dimming solution technology, or a comparable solution that reduces the impact of nighttime lighting while maintaining night conspicuity sufficient to assist aircraft in identifying and avoiding collision with the wind energy facilities.

Maximum Blade Tip Height: The nominal hub height plus the nominal blade length of a wind turbine, as listed in the wind turbine specifications provided by the wind turbine manufacturer. If not listed in the wind turbine specifications, maximum blade tip height means the actual hub height plus the actual blade length.

Maximum Tilt: The maximum angle of a solar array (i.e. most vertical position) for capturing solar radiation as compared to the horizon line.

Nameplate Capacity: The designed full-load sustained generating output of an energy facility. Nameplate capacity shall be determined by reference to the sustained output of an energy facility even if components of the energy facility are located on different parcels, whether contiguous or noncontiguous.

Nationally Recognized Testing Laboratory (NRTL): A U.S. Department of Labor designation recognizing a private sector organization to perform certification for certain products to ensure that they meet the requirements of both the construction and general industry OSHA electrical standards.

NEC: National Electric Code.

NFPA: National Fire Protection Association.

Non-participating Property: A property that is adjacent to a battery energy storage facility and that is not a participating property.

Outdoor Installations: Outdoor installations are battery energy storage systems that are not Dedicated Use-Buildings.

Participating Property: Real property that either is owned by an applicant or that is the subject of an agreement that provides for the payment by an applicant to a landowner of monetary compensation related to a battery energy storage facility regardless of whether any part of that energy facility is constructed on the property.

Repowering: The replacement of all or substantially all of the energy facility for the purpose of extending its life. Repowering does not include repairs related to the ongoing operations that do not increase the capacity or energy output of the energy facility.

Shadow Flicker: Alternating changes in light intensity caused by the moving blade of a WES casting shadows on the ground and stationary objects, such as but not limited to a window at a dwelling.

Small-Scale Energy Equipment: A battery energy storage system (BESS), solar energy system (SES), or wind energy system (WES) with a nameplate capacity below the threshold to meet this Ordinance's definition of a Utility-Scale BESS, SES, or WES.

Sound Pressure: The difference at a given point between the pressure produced by sound energy and the atmospheric pressure, expressed as pascals (Pa).

Sound Pressure Level: Twenty times the logarithm to the base 10 of the ratio of the root-mean-square sound pressure to the reference pressure of micro pascals, expressed as decibels (dB). Unless expressed with reference to a specific weighing network (such as dBA), the unit dB shall refer to an unweighted measurement.

Solar Energy System (SES): A system that captures and converts solar energy into electricity. A solar energy system includes, but is not limited to, the following equipment and facilities: photovoltaic solar panels; solar inverters; access roads; distribution, collection, and feeder lines; wires and cables; conduit; footings; foundations; towers; poles; crossarms; guy lines and anchors; substations; interconnection or switching facilities; circuit breakers and transformers; overhead and underground control; communications and radio relay systems and telecommunications equipment; utility lines and installations; generation tie lines; solar monitoring stations; and accessory equipment and structures.

Utility, Private. A person, firm, corporation or private entity duly authorized to furnish and furnishing, under federal, state or municipal regulations or franchise agreements, to the public: gas, steam, electricity, communication, telegraph or transportation. Such uses as community wells, private community wastewater treatment and disposal systems (PCWS), radio stations,

privately owned energy systems and facilities as defined by this Ordinance (Battery Energy Storage Systems (BESS), Solar Energy Systems (SES), and Wind Energy Systems(WES)), and wireless communication facilities shall be considered private utilities under this Ordinance.

Utility, Public. A governmental entity or municipal department, board or commission duly authorized to furnish and furnishing, under federal, state, or municipal regulations, electricity, gas, steam, communications, telegraph, or transportation to the public. Such utility shall be regulated by a governmental pricing structure, have the right of eminent domain, be a single entity as designated by Federal or State government to provide a specified service or product, and provide a service considered essential to a public need.

- c. Publicly owned and operated or municipal water distribution and sanitary sewer systems, and stormwater drainage facilities under the jurisdiction of the Washtenaw County Drain Commissioner, shall also be considered public utilities.
- d. Such uses as community wells, private community wastewater treatment and disposal systems (PCWS), radio stations, privately owned energy systems and facilities as defined by this Ordinance (Battery Energy Storage Systems (BESS), Solar Energy Systems (SES), and Wind Energy Systems(WES)), and wireless communication facilities shall not be considered public utilities under this Ordinance.

Utility-Scale Energy Facility: A facility or equipment that meets this Ordinance's definition of a utility-scale battery energy storage system (BESS), utility-scale solar energy system (SES), or utility-scale wind energy system (WES). Utility-scale BESS, SES, and WES may be collocated at a single facility. A utility-scale energy facility may be located on more than 1 parcel of property, including noncontiguous parcels, but shares a single point of interconnection to the grid.

Utility-Scale Battery Energy Storage System: A Battery Energy Storage System (BESS) that has an aggregate energy capacity greater than 600kWh or is comprised of more than one battery storage technology in a room or enclosed area.

Utility-Scale Solar Energy System (SES): Utility-Scale SES shall mean a solar energy system that meets one or more of the following:

- 1. Primarily used for generating electricity for sale and distribution to an authorized public utility; and/or
- 2. The total surface area of all solar collector surfaces exceeds 1,500 square feet; and/or
- 3. Does not serve as an accessory use or structure.

Utility-Scale Wind Energy System (WES): A WES with a nameplate capacity of 1 MW or more for the primary purpose of off-site use through the electrical grid or export to the wholesale market.

Wind Energy System (WES): A system that captures and converts wind into electricity. Wind energy system includes, but is not limited to, the following equipment and facilities: wind towers;

wind turbines; access roads; distribution, collection, and feeder lines; wires and cables; conduit; footings; foundations; towers; poles; crossarms; guy lines and anchors; substations; interconnection or switching facilities; circuit breakers and transformers; overhead and underground control; communications and radio relay systems and telecommunications equipment; monitoring and recording equipment and facilities; erosion control facilities; utility lines and installations; generation tie lines; ancillary buildings; wind monitoring stations; and accessory equipment and structures.

3. Applicability

- a) The requirements of this Section shall apply to all BESS, SES, and WES constructed, installed, or modified in Superior Township after the effective date of this Section, excluding general maintenance and repair.
- b) Modifications to, retrofits, or replacements of an existing BESS, SES, and WES that increase the nameplate capacity shall be subject to this Section.

4. General Requirements

- a) **BESS System Certification System Certification.** Battery energy storage systems and equipment shall be listed by a Nationally Recognized Testing Laboratory to UL 9540 (Standard for battery energy storage systems and Equipment) or approved equivalent, with subcomponents meeting each of the following standards as applicable:
 - a. UL 1973 (Standard for Batteries for Use in Stationary, Vehicle Auxiliary Power and Light Electric Rail Applications),
 - b. UL 1642 (Standard for Lithium Batteries),
 - c. UL 1741 or UL 62109 (Inverters and Power Converters),
 - d. Certified under the applicable electrical, building, and fire prevention codes as required.
 - e. Alternatively, field evaluation by an approved testing laboratory for compliance with UL 9540 (or approved equivalent) and applicable codes, regulations and safety standards may be used to meet system certification requirements.
- b) **Installation and Maintenance.** All BESS, SES, and WES shall be installed, maintained, and used only in accordance with the manufacturer's directions. A copy of such directions shall be submitted with the application for the certificate of zoning compliance, site plan, or special land use approval from the Township as applicable.

- c) **Site Maintenance.** Site access shall be maintained at all sites where a BESS, SES, and WES are located, including snow removal at a level acceptable to the Township and the Superior Township Fire Department.
- d) **Visual Impact.** All BESS, SES, and WES shall not have a significant adverse impact on the natural features or neighborhood character of the surrounding area and shall be located to maximize its distance and visibility from adjacent properties and roadways.
- e) **Noise.** The 1-hour average noise generated from a BESS, SES, and WES, components, and associated ancillary equipment shall not exceed a noise level of fifty-five (55) dBA as measured at any point along any property line where the system is located. Applicants may submit equipment and component manufacturer's noise ratings to demonstrate compliance. The Zoning Administrator or Planning Commission may require an applicant to provide an acoustic assessment or sound study prepared by a licensed engineer from a reasonable number of sampled locations at the perimeter of the BESS, SES, or WES to demonstrate compliance with this standard.
- f) **Code Compliance.** All BESS, SES, and WES, all Dedicated Use Buildings, and all other buildings or structures that (1) contain or are otherwise associated with a BESS, SES, and SES and (2) subject to the Building Code shall be designed, erected, and installed in accordance with all applicable provisions of the Building Code, all applicable state and federal regulations, and industry standards as referenced in the Building Code and the Superior Township Zoning Ordinance.
- g) **Compliance with Additional Codes.** BESS, SES, and WES, and the installation and use thereof, shall comply with the Building Code, Fire Code, and other applicable Township, County, and State codes. Installation of a BESS, SES, and WES shall not commence until all necessary **Small-Scale Battery Energy Storage Systems (BESS)**
 - i. Small-scale BESS are a conditional use in the A-1, A-2, PSP, and PM districts.
 - ii. Unless not permitted due to fire and other applicable life safety codes, small-scale BESS shall be located inside of a building. All small-scale BESS that are located outside of a building shall be screened to the maximum extent possible without posing a fire risk. All small-scale BESS must be placed in a secure container or enclosure meeting the requirements of the Building Code and, when no longer in use, shall be disposed of in accordance with applicable laws and regulations.
 - iii. **Setbacks.** In all zoning districts, ground-mounted small-scale BESS shall be located only in the rear or side yard and shall conform to the setback requirements of Article 4 (Dimensional Standards).

- iv. **Height.** Ground-mounted small-scale BESS shall not exceed sixteen (16) feet in height, measured from the ground at the base of the system to its highest point.
- v. **Ground-Mounted Systems.** Ground-mounted small-scale BESS shall be permanently and safely attached to the ground. Proof of the safety and reliability of the means of attachment shall be submitted to the Zoning Administrator prior to installation. The Township Zoning Administrator may require an additional certification by a professional engineer or other qualified person prior to installation.
- vi. **Building-Mounted Systems.** Building-mounted small-scale BESS shall only be installed if they can be safely supported by the structure. Proof of the safety and reliability of the means of attachment shall be submitted to the Zoning Inspector prior to installation. The Township Zoning Administrator may require an additional certification by a professional engineer or other qualified person prior to installation.

2. **Small-Scale Solar Energy Systems (SES)**

- 1. Criteria for the use of all solar energy equipment.
 - a. Solar energy equipment shall be located in the least visibly obtrusive location where panels would be functional.
 - b. Solar energy equipment shall be repaired or replaced within three months of becoming nonfunctional.
 - c. Each system shall conform to applicable industry standards including those of the American National Standards Institute (ANSI).
- 2. **Application for administrative review.** An applicant who seeks to install building-mounted solar energy equipment shall submit an application for a certificate of zoning compliance, as provided by the Township. The application shall include the following:
 - a. Photographs of the property's existing conditions.
 - b. Renderings or catalogue cuts of the proposed solar energy equipment.
 - c. Certificate of compliance demonstrating that the system has been tested and approved by Underwriters Laboratories (UL) or other approved independent testing agency.
 - d. Plot plan to indicate where the solar energy equipment is to be installed on the property.

- e. Description of the screening to be provided for ground- or wall-mounted solar energy equipment.
3. Exclusions from administrative review.
- a. The installation of one solar panel with a total area of less than eight (8) square feet.
 - b. Repair and replacement of existing solar energy equipment, provided that there is no expansion of the size or coverage area of the solar energy equipment.
4. **Building-mounted solar energy collector requirements.** A building-mounted solar energy collector shall be a permitted accessory use in all zoning districts, subject to the following requirements:
- a. An administrative review is required for all building-mounted solar energy collectors permitted as an accessory use. (See exclusions in Subsection D above.)
 - b. Solar energy collectors that are mounted on the roof of a building shall not project more than five feet above the highest point of the roof but, in any event, shall not exceed the maximum building height limitation for the zoning district in which it is located, and shall not project beyond the eaves of the roof.
 - c. Solar energy collectors mounted on the roof of a building shall be only of such weight as can safely be supported by the roof. Proof thereof, in the form of certification by a professional engineer or other qualified person, shall be submitted to the Township Building Official prior to installation; such certification shall be subject to the Building Official's approval.
 - d. Solar energy collectors that are roof-mounted, wall-mounted or are otherwise attached to a building or structure shall be permanently and safely attached to the building or structure. Proof of the safety and reliability of the means of such attachment shall be submitted to the Building Official prior to installation; such proof shall be subject to the Building Official's approval.
 - e. Solar energy collectors that are wall-mounted shall not exceed the height of the building wall to which they are attached.
 - f. Solar energy collectors shall not be mounted on a building wall that is parallel to an adjacent public right-of-way.
 - g. The exterior surfaces of solar energy collectors that are mounted on the roof or on a wall of a building, or are otherwise attached to a building or structure, shall be generally neutral in color and substantially nonreflective of light.

- h. Solar energy collectors shall be installed, maintained, and used only in accordance with the manufacturer's directions. Upon request, a copy of such directions shall be submitted to the Township Building Official prior to installation. The Building Official may inspect the completed installation to verify compliance with the manufacturer's directions.
 - i. Solar energy collectors, and the installation and use thereof, shall comply with the Township Construction Code, the Electrical Code, and other applicable Township construction codes.
5. **Ground-mounted solar energy collector requirements.** A ground-mounted solar energy collector system shall be a conditional use, subject to the approval of the Planning Commission under Article 9, and subject to the following requirements:
- a. Ground-mounted commercial solar energy systems and fields are permitted as a conditional use in the A-1, A-2, PSP, and PM districts only.
 - b. Ground-mounted solar energy collectors shall be located only as follows:
 - i. They may be located in the rear yard and the side yard, but not in the required rear yard setback or in the required side yard setback unless permitted by the Planning Commission in its approval of the conditional land use.
 - ii. They may be located in the front yard only if permitted by the Planning Commission in its approval of the conditional land use but, in any event, they shall not be located in the required front yard setback.
 - c. Ground-mounted solar energy collectors shall not exceed sixteen (16) feet in height, measured from the ground at the base of such equipment.
 - d. The total area of ground-mounted solar energy collectors shall be included in the calculation of the maximum permitted lot coverage requirement for the parcel of land.
 - e. Solar energy collectors shall be permanently and safely attached to the ground. Proof of the safety and reliability of the means of such attachment shall be submitted with the conditional use application and shall be subject to the Planning Commission's approval.
 - f. Solar energy collectors shall be installed, maintained and used only in accordance with the manufacturer's directions. A copy of such directions shall be submitted with the conditional use application. The conditional use, if granted, may be subject to the Building Official's inspection to determine compliance with the manufacturer's directions.
 - g. The exterior surfaces of solar energy collectors shall be generally neutral in color and substantially nonreflective of light.

- h. Ground-mounted solar energy collectors, and the installation and use thereof, shall comply with the Township Construction Code, the Electrical Code, and other applicable Township construction codes.
 - i. The conditional use may include terms and conditions in addition to those stated in this subsection.
- 6. **Solar access requirements.** When a solar energy collection system is installed on a lot, accessory structures or vegetation on an abutting lot shall not be located so as to block the solar collector's access to solar energy. The portion of a solar collector that is protected is the portion which:
 - a. Is located so as not to be shaded between the hours of 10:00 a.m. and 3:00 p.m. by a hypothetical twelve-foot obstruction located on the lot line; and
 - b. Has an area not greater than one-half of the heated floor area of the structure, or the largest of the structures, to be served.
- 7. **Solar access exemptions.** Structures or vegetation existing on an abutting lot at the time of installation of the solar energy collection system, or the effective date of this chapter, whichever is later is exempt from Subsection G above. Said subsection described in Subsection G above controls any structure erected on, or vegetation planted in, abutting lots after the installation of the solar energy collection system.

5. **Small-Scale Wind Energy Systems (WES)**

- a) **Approval required.** It shall be unlawful to construct, erect, install, alter, or locate any WES within the Township except in compliance with the section.
- b) **Accessory use application.** Where an on-site WES is allowed as an accessory use, the Zoning Administrator shall conduct an administrative plan review. An application for such review shall be submitted to the Township, and shall include the following:
 - a. Name, address, and contact information.
 - b. A general, written description of the proposed project as well as a legal description (property identification number) of the property on which the project would be located.
 - c. A plan showing a map with the physical features and land uses of the project area, both before and after construction of the proposed project. The plan shall include:
 - i. The project area boundaries.

- ii. The location, height, and dimensions of all existing and proposed structures and fencing.
 - iii. Distance of proposed structure from all property lines and permanent structures.
 - iv. The location, grades and dimensions of all temporary and permanent on-site WES access roads.
 - v. Existing topography.
 - vi. Water bodies, waterways, wetlands, and drainage ditches (county drains).
 - vii. All new infrastructure above ground related to the project.
 - viii. The location of all overhead utility wires.
 - d. Proof of the applicant's liability insurance covering the WES.
 - e. Documentation of the manufacturer's designed sound pressure levels (decibels) for unit to be installed.
 - f. The applicant shall provide evidence of ownership of the land on which the WES is to be located and the written consent of the landowner if different from the applicant. If the applicant is leasing land, the applicant shall provide a copy of the lease agreement and the landowner's written authorization for the applicant to construct the structure.
- c) On-site WES Principal Use application.
- a. **Principal Use WES application.** The application for a commercial WES shall meet all of the requirements for a conditional use permit application and shall include a complete site plan in accordance with Article 8, Site Plan Review.
 - b. **Standards and requirements.** All principal use WES shall meet the Conditional Use Standards and the following additional standards and requirements:
 - i. Property setbacks.
 - ii. The distance between a WES and the nearest property line shall be at least 1.5 times the height of the WES.
 - iii. No part of the WES structure, including guy wire anchors, may extend closer than 10 feet to the owner's property line.

- iv. Height.
 - 1. Principal use WES shall be less than 275 feet in height.
 - 2. Height shall be measured from the existing grade to the tip of the turbine blade at its highest point.
 - 3. The applicant shall demonstrate compliance with all FAA lighting regulations and the Michigan Tall Structures Act (MCL 259.481 et seq.) as part of the approval process, if applicable.
- v. Other required setbacks.
 - 1. The distance between a WES and a road or a public right-of-way shall be at least 1.5 times the height of the WES.
 - 2. The distance between a WES and any WES shall be at least 1.5 times the height of the taller of the two WES.
 - 3. Noise; sound pressure level.
 - 4. Audible noise or the sound pressure level of an on-site WES or commercial WES shall not exceed 55 dB(A) (A-weighted decibels) at the property line closest to the WES. For commercial WES, modeling and analysis of sound pressure shall be required in accordance with the provisions outlined below.
 - 5. This sound pressure level may be exceeded during short-term events, such as utility outages and/or severe wind storms.
- c. **Shadow flicker.** The applicant shall conduct an analysis of potential shadow flicker. The analysis shall identify the locations of shadow flicker that may be caused by the project and the expected durations of the flicker at these locations from sunrise to sunset over the course of a year. The analysis shall identify impacted areas where shadow flicker may affect occupants or users of the structures or properties in the impacted area. The analysis shall describe measures that will be taken to eliminate or mitigate negative impacts.
- d. Construction codes, towers, and interconnections standards.
 - i. Every WES shall comply with all applicable state construction codes and local building permit requirements.

- ii. Every WES shall comply with Federal Aviation Administration requirements, the Airport Zoning Act, the Tall Structures Act (PA 259 of 1959) (MCL 259.431), and any other applicable state or federal laws or regulations.
 - iii. An on-site WES or commercial WES that is tied to the electrical grid shall comply with Michigan Public Service Commission and utility interconnection requirements. Off-grid WES are exempt from this requirement.
- e. Safety.
- i. **Design safety certification.** The safety of the design of every WES shall be certified by the applicant's professional engineer registered in the State of Michigan and reviewed by the Township. If WES construction is approved, the professional engineer shall certify that the construction and installation of the WES meets or exceeds the manufacturer's construction and installation standards, and any applicable state and federal laws and regulations prior to operation.
 - ii. **Controls and brakes.** Every WES shall be equipped with manual and automatic controls to limit rotation of blades to a speed not to exceed the design limits of the WES. The applicant's professional engineer must certify that the rotor and overspeed control design and fabrication conform to applicable design standards. No changes or alterations from certified design shall be permitted unless accompanied by a professional engineer's statement of certification approved by the Township.
 - iii. **Lightning protection.** Every WES shall have lightning protection.
 - iv. **Guy wires.** If an on-site WES is supported by guy wires, the wires shall be clearly visible to a height of at least six feet above the guy wire anchors. Every commercial WES must be of a freestanding monopole design, and guy wires shall not be used.
 - v. **Grade clearance.** The minimum vertical blade tip clearance from grade shall be twenty-five (25) feet for any WES employing a horizontal axis rotor.
 - vi. **Interference.** Every WES shall be designed and operated to minimize or mitigate interference with existing electromagnetic communications, such as radio, telephone, microwave, or television signals.

- vii. **Color.** Towers and blades shall be painted a nonreflective neutral color designated on the application and approved by the Township or as otherwise required by law.
- viii. **Climb prevention.** Every WES must be protected by anticlimbing devices such as:
 - 1. Fences with locking portals at least eight feet high.
 - 2. Anticlimbing devices 12 feet from base of pole including anticlimb panels, anticlimb brackets, and other similar devices.
- f. **Removal of abandoned WES.** In the event a WES is abandoned or unused for a period of 180 days, or if a WES is damaged, the owner of the tower or the land shall promptly remove the tower and all related equipment. Failure to remove the tower and related equipment in accordance with the foregoing shall subject the tower owner and landowner to fines established by the Township Board. In addition, by accepting a permit for the on-site WES, the applicant and landowner agree that in the event the tower and equipment is not removed as required, after 30 days' notice from the Township, the Township may undertake such removal and bill the costs to the applicant and landowner plus an administrative fee of 15% which, if not paid within thirty (30) days, shall be assessed against the land on which the tower and equipment is located and collected in the same manner as delinquent taxes.
- g. **Additional requirements for principal use WES.** The following standards and requirement shall apply to every principal use WES:
 - i. **Warnings.** A visible warning sign of high voltage shall be placed at the base of every principal use WES. The sign must have at least six-inch letters with three-fourths-inch stroke. Such signs shall be located a maximum of 300 feet apart and at all points of site ingress and egress.
 - ii. **Signage.** In addition to warning signs and signs required by law, every principal use WES shall be equipped with a sign containing owner identification and contact information. No other signs or advertising are permitted.
 - iii. **Liability insurance.** The owner or operator of a commercial WES shall maintain a current commercial liability and property damage insurance policy with coverage limits acceptable to the Township pertaining to installation and operation of the principal use WES. The amount and terms of the policy shall be established as a condition of conditional use

permit approval. The Township and landowner shall be named as additional insureds. Certificates of insurance shall be provided to the Township annually.

- iv. **Security.** The application shall include a description of security to be posted at the time of receiving a building permit for the WES to ensure removal of the WES when it has been abandoned or is no longer needed, as provided in Subsection J(9) below. The security shall be in compliance with Article 3 for the timely removal of the commercial WES as required under this section, and payment of any costs and attorney fees incurred by the Township in connection with such removal.
- v. **Visual appearance; lighting; power lines.** The design of the WES buildings and related structures shall, to the extent reasonably possible, use materials, colors, textures, screening and landscaping that will blend WES components with the natural setting and existing environment. For commercial WES exceeding minimum FAA height requirements for lighting, minimum FAA lighting standards shall not be exceeded. All tower lighting required by the FAA shall be shielded to the extent possible to reduce glare and visibility from the ground. The tower shaft shall not be illuminated unless required by the FAA. The electrical collection system shall be placed underground within the interior of each parcel at a depth designed to accommodate any existing land use to the maximum extent practicable. The collection system may be placed overhead adjacent to public roadways, at points of interconnection to the electric grid or in other areas as necessary.
- vi. **Wildlife impact.** The applicant shall submit an avian study by a qualified professional, such as an ornithologist or wildlife biologist, describing the potential impact of the commercial WES on migratory birds or bats and threatened or endangered species.
- vii. **Annual inspection; maintenance.** The WES and surrounding area shall be maintained in accordance with industry standards, including painting and landscaping. Every commercial WES must be inspected annually by an authorized factory representative or professional engineer to certify that the WES is in good working condition and is not a hazard to persons or property. Certification records shall be submitted annually to the Township.
- viii. **Sound pressure level.** As part of the application and prior to installation of any commercial WES, the applicant shall provide modeling and analysis

that will confirm that the commercial WES will not exceed the maximum permitted sound pressure levels. Modeling and analysis shall conform to IEC 61400 and ISO 9613. After installation of the commercial WES, sound pressure level measurements shall be done by a third party, qualified professional according to the procedures in the most current version of ANSI S12.18. All sound pressure levels shall be measured with a sound meter that meets or exceeds the most current version of ANSI S1.4 specifications for a Type II sound meter. Documentation of the sound pressure level measurements shall be provided to the local government within 60 days of the operation of the project.

- ix. **Removal.** A principal use WES shall be removed by the owner of the WES or land when the commercial WES has been abandoned or unused for 180 days (non-use period). For purposes of this section, the damage, destruction or removal of any part of WES equipment, or the cessation of operations shall be considered as the beginning of a non-use period. The WES owner or applicant shall notify the Township of the beginning of any non-use period or any removal of equipment. The end of the non-use period may be sooner than 180 days after commencement if the WES or any portion of the facility becomes a nuisance or is dangerous to the public health, safety, and welfare.
- x. At the end of the non-use period, the owner of the WES or the land shall immediately apply for and obtain any applicable demolition or removal permit, and shall immediately proceed with and complete the demolition and removal of the WES and restoration of the land to the condition existing prior to installation, to the extent reasonably feasible.
- xi. If the required demolition, removal and restoration of the WES has not been lawfully completed within 60 days after the end of the non-use period, then after fifteen (15) days' prior written notice to the landowner and the WES owner, the Township may remove or secure the removal of the WES and related equipment and the Township's costs, expenses, attorneys' fees and consultants' fees, plus a fifteen-percent administrative charge may be drawn and collected from the security described in Subsection J(4) above, and any costs and fees in excess of the amount of the security shall constitute a lien on the land on which the WES is located and may be collected in the same manner as delinquent taxes.

8. Utility-Scale Energy Facilities

Utility-Scale BESS, SES, and WES Energy Facilities may be permitted as a conditional land use subject to the following standards.

- a. Prior to the construction of a Utility-Scale Energy Facility, an application for a conditional use permit must be filed and approved according to the procedures established in Article 9.
- b. The construction and operation of all Utility-Scale Energy Facilities shall comply with all applicable local, state and federal requirements.
- c. No Utility-Scale Energy Facility shall be constructed, installed, or modified as provided in this section without first obtaining all applicable permits.
- d. Applications to build a Utility-Scale Energy Facility in Superior Township must be accompanied by the fees required for a special use permit and site plan review.
- e. Utility-Scale Energy Facilities shall not be approved until evidence has been provided to the Planning Commission that the property owners and applicable utility authorities have authorized the proposed system.

9. Utility-Scale Energy Facilities Application Requirements

Applications for the installation, replacement or renewal, or commissioning of a Utility-Scale Energy Facility shall be accompanied by the following information, in addition to all of the information required for conditional uses and site plans. The Planning Commission shall have the authority to modify any of the following requirements based on information provided by applicants or recommendations of the Township Engineer, Superior Area Fire Department, or Township staff. All of the following documents must be prepared by an engineer licensed by the State of Michigan.

1. General Application Information.

- a. The planned date for the start of construction and the expected duration of construction.
- b. A description of the energy facility, including a site plan as described in Section 224 of the Clean and Renewable Energy Waste Reduction Act, 2008 PA 295, MCL 460.1224. The following items must be shown on the site plan:
 - i. A map of all properties upon which any component of a facility or ancillary feature would be located, and for wind energy systems, all properties within two thousand (2,000) feet of such properties, and for solar energy

or battery energy storage systems, all properties within one thousand (1,000) feet. This should indicate the location of all existing structures and shall identify such structures as occupied or vacant.

- ii. Lot lines and required setbacks shown and dimensioned.
- iii. Size and location of existing and proposed water utilities, including any proposed connections to public, or private community sewer or water supply systems.
- iv. A map of any existing overhead and underground major facilities for electric, gas, telecommunications transmission within the facility and surrounding area
- i. The location and size of all surface water drainage facilities, including source, volume expected, route, and course to final destination.
- c. A description of the expected use of the energy facility.
- d. Expected public benefits of the proposed energy facility.
- e. The expected direct impacts of the proposed energy facility on the environment and natural resources and how the applicant intends to address and mitigate these impacts.
- f. Information on the effects of the proposed energy facility on public health and safety.
- g. A description of the portion of the community where the energy facility will be located.
- h. A statement and reasonable evidence that the proposed energy facility will not commence commercial operation until it complies with applicable state and federal environmental laws, including, but not limited to, the Natural Resources and Environmental Protection Act, 1994 PA 451, MCL 324.101 to 324.90106.
- i. Evidence of consultation, before submission of the application, with the Department of Environment, Great Lakes, and Energy and other relevant state and federal agencies before submitting the application, including, but not limited to, the Department of Natural Resources and the Department of Agriculture and Rural Development.

- j. The Soil and Economic Survey Report under Section 60303 of the Natural Resources and Environmental Protection Act, 1994 PA 451, MCL 324.60303, for the county where the proposed energy facility will be located.
 - k. Interconnection queue information for the applicable regional transmission organization.
 - l. If the proposed site of the energy facility is undeveloped land, a description of feasible alternative developed locations, including, but not limited to, vacant industrial property and brownfields, and an explanation of why they were not chosen.
 - m. If the energy facility is reasonably expected to have an impact on television signals, microwave signals, agricultural global position systems, military defense radar, radio reception, or weather and doppler radio, a plan to minimize and mitigate that impact. Information in the plan concerning military defense radar is exempt from disclosure under the Freedom of Information Act, 1976 PA 442, MCL 15.231 to 15.246, and shall not be disclosed by the commission or the electric provider or independent power producer except pursuant to court order.
 - n. A stormwater assessment and a plan to minimize, mitigate, and repair any drainage impacts at the expense of the electric provider or IPP. The applicant shall make reasonable efforts to consult with the county drain commissioner before submitting the application and shall include evidence of those efforts in its application.
 - o. A sound study and site plan details that include modeled sound isolines extending from the sound source to the property lines to demonstrate compliance with this Ordinance.
 - p. A detailed landscape and buffering plan.
2. **Construction documents.** Construction documents shall include the following plans, manuals, and specifications:
- a. Location and layout diagram of the room or area in which the energy equipment is to be installed.
 - b. Details on the hourly fire-resistance ratings of assemblies enclosing the energy equipment.
 - c. The quantities and types of energy equipment to be installed.
 - d. Manufacturer's specifications, ratings and listings of the energy equipment.

- e. Description of energy management systems and their operation.
 - f. Location and content of required signage.
 - g. Details on fire suppression, smoke or fire detection, thermal management, ventilation, exhaust and deflagration venting systems, if provided.
 - h. Support arrangement associated with the installation, including any required seismic restraint.
3. **Operation and Maintenance Manuals.** Documents that describe continuing energy equipment maintenance and property upkeep, as well as design, construction, installation, testing and commissioning information and shall meet all requirements set forth in the Fire Code, Building Code, and other applicable standards.
4. **Commissioning Plan.** Such plan shall document and verify that the system and its associated controls and safety systems are in proper working condition per requirements set forth in the Fire Code, Building Code, or applicable standard.
5. **Emergency Operations Plan.** A copy of the approved Emergency Operations Plan shall be given to the system owner, the local fire department, and local fire code official. A permanent copy shall also be placed in an approved location to be accessible to facility personnel, fire code officials, and emergency responders. The emergency operations plan shall include the following information:
- a. Procedures for safe shutdown, de-energizing, or isolation of equipment and systems under emergency conditions to reduce the risk of fire, electric shock, and personal injuries, and for safe start-up following cessation of emergency conditions.
 - b. Procedures for inspection and testing of associated alarms, interlocks, and controls.
 - c. Procedures to be followed in response to notifications from the Energy Management System, when provided, that could signify potentially dangerous conditions, including shutting down equipment, summoning service and repair personnel, and providing agreed upon notification to fire department personnel for potentially hazardous conditions in the event of a system failure.
 - d. Emergency procedures to be followed in case of fire, explosion, release of liquids or vapors, damage to critical moving parts, or other potentially dangerous conditions. Procedures can include sounding the alarm, notifying the fire department, evacuating personnel, de-energizing equipment, and controlling and extinguishing the fire.

- e. Response considerations similar to a safety data sheet (SDS) that will address response safety concerns and extinguishment when an SDS is not required.
 - f. Emergency response measures by contingency.
 - g. Evacuation control measures by contingency.
 - h. Community notification procedures by contingency.
 - i. An identification of potential approach and departure routes to and from the facility site for police, fire, ambulance, and other emergency vehicles.
 - j. A commitment to review and update the ERP with fire departments, first responders, and county emergency managers at least once every three (3) years.
 - k. Procedures and schedules for conducting drills of these procedures and for training local first responders on the contents of the plan and appropriate response procedures.
 - l. Other procedures as determined necessary by Superior Township to provide for the safety of occupants, neighboring properties, and emergency responders.
6. **Decommission plan.** A decommissioning plan that is consistent with agreements reached between the applicant and other landowners of participating properties and that ensures the return of all participating properties to a useful condition similar to that which existed before construction, including removal of above-surface facilities and infrastructure that have no ongoing purpose. The decommissioning plan shall include, but is not limited to, financial assurance in the form of a bond, a parent company guarantee, or an irrevocable letter of credit, but excluding cash. The amount of the financial assurance shall not be less than the estimated cost of decommissioning the energy facility, after deducting salvage value, as calculated by a third party with expertise in decommissioning, hired by the applicant.
7. For energy storage systems, evidence of compliance with NFPA 855 including, but not limited to:
- a. Commissioning Plan (NFPA 855 Chapters 4.2.4 & 6.1.3.2)
 - b. Emergency Operation Plan (NFPA 855 Chapter 4.3.2.1.4)
 - c. Hazard Mitigation Analysis (NFPA 855 Chapter 4.4)

10. Standards for Utility-Scale Energy Facilities

All Utility-Scale Energy Facilities shall comply with the following:

- a. **Fencing.** All Utility-Scale Energy Facility equipment, including all mechanical equipment, shall be enclosed by a fence with a self-locking gate to prevent unauthorized access unless housed in a dedicated-use building and not interfering with ventilation or exhaust ports. A minimum of twenty-four (24) feet of clearance shall be maintained on both sides of the perimeter fence in order to provide emergency vehicle access.
- b. **Lighting.** Utility-Scale Energy Facilities shall be illuminated according to the standards of Article 12 of the Zoning Ordinance. Unless otherwise permitted by this Ordinance, lighting of a Utility-Scale Energy Facility shall be limited to that minimally required for safety and operational purposes and shall be reasonably shielded and downcast from abutting properties. Utility-Scale Energy Facilities shall implement dark sky-friendly lighting solutions.
- c. **Noise:** The sound pressure level of a Utility-Scale Energy Facility and all ancillary equipment shall not exceed 50 dBA (Leq (1-hour)) as measured at any point along any property line where the system is located. Decibel modeling shall use the A-weighted sound level meter as designed by the American National Standards Institute.
- d. **Screening and Noise Barriers.** Utility-Scale Energy Facilities shall be landscaped according to the standards of Article 12 of the Zoning Ordinance. The facility shall use architectural features, earth berms, landscaping, or other screening methods that will visually screen the facility from adjacent properties and function as a sound barrier. These elements shall be designed to harmonize the facility with the surrounding area but shall not interfere with any ventilation or exhaust ports.
- e. **Utility Connections.** Utility connections and/or connection transmission lines shall not require a separate land use approval, but connection/transmission lines may be either determined and approved at the time of a Utility-Scale Energy Facility special land use approval process, or, if not finalized at the time of such approval, such lines may be approved by way of site plan approval, so long as such lines connect to an approved Utility-Scale Energy Facility project.
- f. **Maximum Ground Floor Coverage.** For purposes of density and/or Maximum Ground Floor Coverage, Outdoor Installations shall be exempt from such calculation, although any Dedicated-Use Building shall be included in such calculation.
- g. **Signs.** Utility-Scale Energy Facilities shall post signs in compliance with ANSI Z535 and shall include the type of technology associated with the facility, any special hazards associated, the type of suppression system installed (if any), and 24-hour emergency contact information, including reach-back phone number. As required by the NEC, disconnect and other emergency shutoff information shall be clearly displayed on a light reflective surface. A clearly visible warning sign concerning voltage shall be placed at the base of all pad-mounted transformers and substations.

- i. Additional signs may be permitted subject to the requirements of Article 9 of the Zoning Ordinance.

11. Standards for Utility-Scale Battery Energy Storage Systems

- a. **Setbacks.** Utility-Scale BESS shall be set back at least 300 hundred feet from road right-of-way lines and all property lines.
- b. **Height.** Utility-Scale BESS enclosures shall comply with the building height limitations for principal structures of the underlying zoning district.
- c. **Michigan Public Service Commission Requirements.** Utility-Scale BESS shall comply with any more stringent requirements adopted by the MPSC after determining that such requirements are necessary for compliance with state or federal environmental regulations as provided in MCL 460.1226(8)(c)(v).

12. Standards for Utility-Scale Solar Energy Systems (SES).

- a. **Setbacks.** Utility-Scale SES shall be set back at least 600 hundred feet from road right-of-way lines and all property lines.
- b. **Height.** Total height for a Utility-Scale SES shall not exceed a maximum of twenty-five (25) feet above ground when the arrays are at maximum tilt.
- c. **Michigan Public Service Commission requirements:** Utility-Scale SES shall comply with any more stringent requirements adopted by the MPSC after determining that such requirements are necessary for compliance with state or federal environmental regulations as provided in MCL 460.1226(8)(a)(vi).

13. Standards for Utility-Scale Wind Energy Systems (WES).

- a. **Setbacks.** Setback distance shall be measured from the stated location below to the center of the base of the wind tower as follows:
 - i. Occupied community buildings and residences on non-participating properties: A horizontal distance equal to 2.1 times the maximum blade tip height from the nearest point on the outside wall of the structure.
 - ii. Residences and other structures on participating properties: A horizontal distance equal to 1.1 times the maximum blade tip height from the nearest point on the outside wall of the structure.
 - iii. Non-participating property lines: A horizontal distance equal to 1.1 times the maximum blade tip height from the property line.

- iv. **Public road right of way:** A horizontal distance equal to 1.1 times the maximum blade tip height from the center line of the public road right-of-way;
 - v. **Overhead communication and electric transmission, not including utility service lines to individual houses or outbuildings:** A horizontal distance equal to 1.1 times the maximum blade tip height from the center line of the easement containing the overhead line.
- b. **Height.** Total height, measured at the wind tower blade tip, for a Utility-Scale WES shall not exceed the height allowed under a Determination of No Hazard to Air Navigation by the Federal Aviation Administration under 14 CFR Part 77.
 - c. **Lighting.** Utility-Scale WES shall be equipped with functioning light-mitigating technology. To allow proper conspicuity of a wind turbine at night during construction, a turbine shall be lighted with temporary lighting until the permanent lighting configuration, including the light-mitigating technology, is implemented. A temporary exemption from the requirements of this section may be granted if installation of appropriate light-mitigating technology is not feasible. A request for a temporary exemption must be in writing and state all of the following:
 - a. The purpose of the exemption;
 - b. The proposed length of the exemption;
 - c. A description of the light-mitigating technologies submitted to the Federal Aviation Administration;
 - d. The technical or economic reason a light-mitigating technology is not feasible.
 - d. **Shadow Flicker.** Shadow flicker shall not exceed 30 hours per year under planned operating conditions as indicated by industry standard computer modeling and measured at the exterior wall of an occupied community building or non-participating residence.
 - e. **Signal Interference.** Utility-Scale WES shall meet any standards concerning radar interference, lighting, or other relevant issues as determined by the Michigan Public Service Commission in any implementation or rule-making process.
 - f. **Michigan Public Service Commission requirements.** Utility-scale WES shall comply with any more stringent requirements adopted by the MPSC after determining that such requirements are necessary for compliance with state or federal environmental regulations as provided in MCL 460.1226(8)(b)(vii).

14. Issuance and Compliance with Permit.

- a. Construction of an approved Utility-Scale Energy Facility shall not begin until the permit holder has completed the following:
 - i. Submitted the funds for site decommissioning and stabilization in the full amount specified in the approved decommissioning plan in a form acceptable to the Township (bond, parent company guarantee, or an irrevocable letter of credit, but excluding cash).
 - ii. Executed a development agreement, in a form approved by the Township, specifying all the terms and understandings relative to the construction and operation of the Utility-Scale Energy Facility, the permit holder's responsibilities according to this Ordinance, and the conditions of the special use permit. Development agreements following the approval of Utility-Scale Energy Facility shall be at the Township's discretion. All costs incurred by the Township, including attorney fees, in drafting and approving the development agreement shall be paid by the permit holder. The content of the agreement shall outline the specifics of the proposed Utility-Scale Energy Facility, but shall at a minimum provide the following terms:
 - 1. A survey of the acreage involved in the proposed development.
 - 2. A description of the ownership of the subject property.
 - 3. General description the Utility-Scale Energy Facility and all associated site improvements.
 - 4. The anticipated life of the Utility-Scale Energy Facility.
 - 5. Mechanisms to ensure the continued maintenance of the Utility-Scale Energy Facility, and that maintenance is assured by means satisfactory to the Township.
 - 6. The method of ensuring that funds will be available for site decommissioning and stabilization in the amount determined after each annual review as required by this Ordinance.
 - 7. Requirements that the applicant maintain insurance coverage during development in amounts established by the Township, naming the Township as an additional insured, and required insurance provisions after the development is completed.
 - 8. The approved site plan and special use permit shall be incorporated by reference and attached as an exhibit.

9. Description of the timing to complete the development of the facility. If the facility is to be developed in phases, a timeline to complete the construction of each phase.
 10. A listing of any contingencies for removing an intact operational energy storage system from service, and for removing an energy storage system from service that has been damaged by a fire or other event.
- iii. Construction of an approved Utility-Scale Energy Facility must begin within five (5) years after approval is granted. The Township Board may extend this timeline at the request of the applicant without requiring a new application.
 - iv. Approved Utility-Scale Energy Facilities shall remain in compliance at all times with the standards identified for approval of the special use permit and all documentation submitted with and affirmations made in the application, including, but not limited to, the site plan, decommissioning plan, fire response plan, and emergency plan. No changes may be made to the permit by the Utility-Scale Energy Facility owner/operator without the written agreement of the Township. The Utility-Scale Energy Facility must further comply with all local ordinances, state and federal laws and regulations except as otherwise provided in Section MCL 460.1231. The Township shall not revoke a permit except for material noncompliance with the special use permit by the owner/operator.
 - v. A review of the amount of the decommissioning fund based on inflation, salvage value, and current removal costs shall be completed every year, for the life of the project, and approved by the Township Board.
 - vi. Approved Utility-Scale Energy Facility special use permits may be transferred to another owner/operator upon the filing with the Township of an attestation by the transferee that it accepts the terms of the permit and acknowledges that it is subject to this Ordinance.
 - vii. The permit holder shall enter into a host community agreement with the Township within 90 days after issuance of the permit. The host community agreement shall require that, upon commencement of any operation, the energy facility owner must pay the Township \$2,000 per megawatt of nameplate capacity located within the Township. The payment shall be used as determined by the Township for police, fire, public safety, or other infrastructure, or for other projects as agreed to by the Township and the permit holder within said 90 days.

b. Performance guarantees.

A corrective action plan shall be developed for any open or continuing issues that are allowed to be continued after commissioning. A report describing the results of the system commissioning and including the results of the initial acceptance testing required in the Fire Code and Building Code shall be provided to the Zoning Inspector prior to final inspection and approval and maintained at an approved on-site location.

c. Changes to Approved Utility-Scale Energy Facilities

Minor changes to an approved Utility-Scale Energy Facility may be reviewed and approved by the Township Zoning Inspector or their designee. The Township Zoning Inspector may, at their discretion, determine that a proposed amendment constitutes a major change that requires a new special use and site plan approval.

i. The following changes shall be considered minor:

1. Technical changes to the following application documents:

- a. Construction documents
- b. Fire Safety Compliance Plan
- c. Operation and Maintenance Manual
- d. Emergency Operations Plan

2. Modifications to, retrofits or replacements of an existing Utility-Scale Energy Facility that do not substantially increase the total Utility-Scale Energy Facility nameplate capacity or increase the system lot coverage.

ii. All other changes to an approved Utility-Scale Energy Facility shall be considered major and shall require a new special land use and site plan approval.



Carlisle | Wortman
ASSOCIATES, INC.

117 NORTH FIRST STREET SUITE 70 ANN ARBOR, MI 48104 734.662.2200 734.662.1935 FAX

TO: Superior Township Planning Commission

FROM: Ben Carlisle, AICP
Michelle Marin, AICP

DATE: March 18, 2026

RE: Security Camaras Regulations

Township staff requested that we review the current Zoning Ordinance and prepare draft language addressing the use of security cameras within new developments. The purpose of the proposed regulations is to establish basic standards for the placement and operation of security cameras in order to support site safety and security, while also addressing potential concerns related to privacy, lighting, and site design.

In general, the proposed standards would apply to multi-family residential developments and non-residential properties and would require that security cameras be installed and maintained as part of site development. Camera plans would be reviewed during the site plan review process, similar to other site design elements.

The draft language also includes standards related to:

- Camera placement and mounting height
- Orientation of cameras to limit impacts on adjacent properties
- Lighting and glare from infrared or other camera lighting
- Integration with building design
- Maintenance and operation requirements
- Data retention and access for law enforcement as permitted by law
- Signage notifying visitors that an area is under video surveillance

In addition, the draft language establishes standards for freestanding camera poles, including height limits, setbacks, and design requirements. Where feasible, cameras should be mounted on buildings or existing light poles to minimize additional structures on a site. The regulations also identify prohibited practices, such as directing cameras toward private areas of neighboring properties or installing equipment that creates excessive visual or noise impacts.

As part of these regulations, we also recommend adding “Security Camera Plan” as a required submittal for site plan review so that the Planning Commission can evaluate

Benjamin R. Carlisle, *President* John L. Enos, *Vice President*
Paul Montagno, *Principal* Megan Masson-Minock, *Principal* Laura Kreps, *Principal* Brent Strong, *Principal*
David Scurto, *Principal* Sally M. Elmiger, *Principal* Craig Strong, *Principal* Douglas J. Lewan, *Principal*
Richard K. Carlisle, *Past President/Senior Principal* R. Donald Wortman, *Past Principal*

camera placement and related design considerations as part of the development review process.

The proposed ordinance language is provided below for the Planning Commission's review and discussion.

Section 12.05 Security Cameras

A. Security Camaras

1. Applicability

- i. *For all multiple family residential and non-residential and properties, security cameras shall be installed, maintained, and accessible to law enforcement upon request as required by law.*
- ii. *Camara security plans shall be reviewed as part of the Site Plan Review process.*

2. Standards

i. Location & Mounting:

1. *Building-mounted cameras shall be installed below the roofline and generally between eight (8) and twenty (20) feet above grade, unless required for large sites or multi-story façades.*
2. *Freestanding poles shall meet standards of Subsection 3.*
3. *Cameras shall not extend into public rights-of-way or obstruct sidewalks or accessibility routes.*

ii. Aiming, Screening & Privacy:

1. *Cameras shall be aimed to monitor on-site areas (entries, parking lots, drive aisles) and not be directed to focus primarily on adjacent private property, dwelling windows, or private areas. Incidental capture of areas visible from public vantage points is permitted if not the primary focus.*
2. *Lens hoods, privacy masking, geofencing, or screen walls/landscaping may be used to avoid intrusion into private areas.*
3. *Cameras located near property lines shall be aimed inward to minimize the capture of adjacent properties and public rights-of-way, except where necessary for legitimate site security at driveways or public entrances.*

iii. Illumination & Glare:

1. *Infrared (IR) or visible illuminators shall be oriented to prevent glare or light trespass onto adjacent residential property or public streets.*
2. *Any associated security lighting shall comply with lighting standards in Section 12.04, Exterior Lighting, including cutoffs and luminance limits.*

iv. Visual Integration:

1. *Conduit and cabling shall be concealed within walls, soffits, or painted to match the mounting surface.*
2. *Camera housings shall be neutral, non-reflective finishes.*
3. *Roof- or parapet-mounted cameras shall be set back to minimize visibility from the street.*
- v. *Maintenance:*
 1. *Cameras and associated equipment shall be kept in good working order, firmly affixed, and free of dangling cables.*
 2. *Damaged or inoperable equipment shall be repaired or removed within 30 days.*
- vi. *Audio Recording & Privacy Compliance:*
 1. *Any audio recording features shall comply with applicable state and federal laws regarding recording of private conversations.*
 2. *Cameras shall not be used for surveillance of areas where a reasonable expectation of privacy exists.*
 3. *Use of facial recognition analytics, if any, shall comply with applicable laws.*
- vii. *Data Security & Retention:*
 1. *Recorded data shall be stored securely with access limited to authorized personnel or vendors.*
 2. *All security cameras shall be high definition with a minimum resolution of 1080p and night vision.*
 3. *The security cameras shall be in operation twenty-four (24) hours a day, seven (7) days a week, and shall be set to maintain the record of the prior thirty (30) days of continuous operation.*
 4. *An alarm system is required that is operated and monitored by a recognized security company. Security cameras shall be placed to cover the entire site.*
 5. *Upon request related to an active code enforcement or public safety investigation, the owner shall cooperate, consistent with applicable law.*
- viii. *Signage:*
 1. *When cameras monitor publicly accessible on-site areas (e.g., store entrances, parking lots), a notice sign stating "Area Under Video Surveillance" is recommended/required at primary entries.*
 2. *Sign area shall be no larger than two(2) square feet and compatible with sign standards set forth in Article 14 of this ordinance.*
3. *Freestanding Poles & Enclosures*
 - i. *Where Allowed: Freestanding camera poles are permitted in nonresidential districts and in multi-family or mixed-use developments when building mounting is impractical.*
 - ii. *Height: Maximum 20 feet when within 100 feet of a residential lot line; otherwise 25 ft. The Zoning Administrator may allow up to thirty (30) feet*

for large campuses or parking fields where necessary to reduce the number of poles.


- iii. Setbacks: Minimum ten (10) feet from any lot line and outside required clear sight triangles.*
- iv. Design: Poles shall match the site's light poles or be a matte, neutral finish. Ground equipment shall be within tamper-resistant cabinets; any enclosures shall be screened per landscape/screening standards.*
- v. Co-Location: Where feasible, co-locate cameras on existing light poles or structures to reduce clutter, provided that structural and electrical capacity is adequate.*

4. Prohibited Practices

- i. Aiming cameras to continuously monitor interior dwelling windows or other private areas on adjacent property.*
- ii. Mounting cameras on fences that project over a public right-of-way or onto another property.*
- iii. Strobes or distracting flashing lights associated with cameras.*
- iv. Use of decibel-producing audible alarms (sirens) associated with camera triggers except as permitted by the noise ordinance.*

We look forward to discussing the proposed standards and receiving feedback from the Planning Commission.

Sincerely,

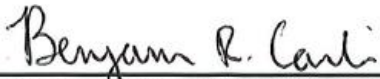

CARLISLE/WORTMAN ASSOC., INC.
Benjamin R. Carlisle, AICP, LEED-AP
President



CARLISLE/WORTMAN ASSOC., INC.
Michelle Marin, AICP
Associate Planner